




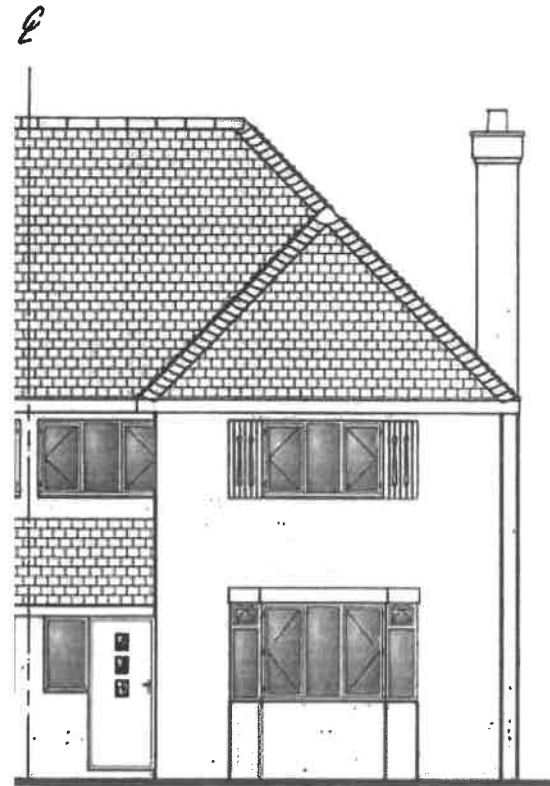

*Existing Front Elevation
No. 245*

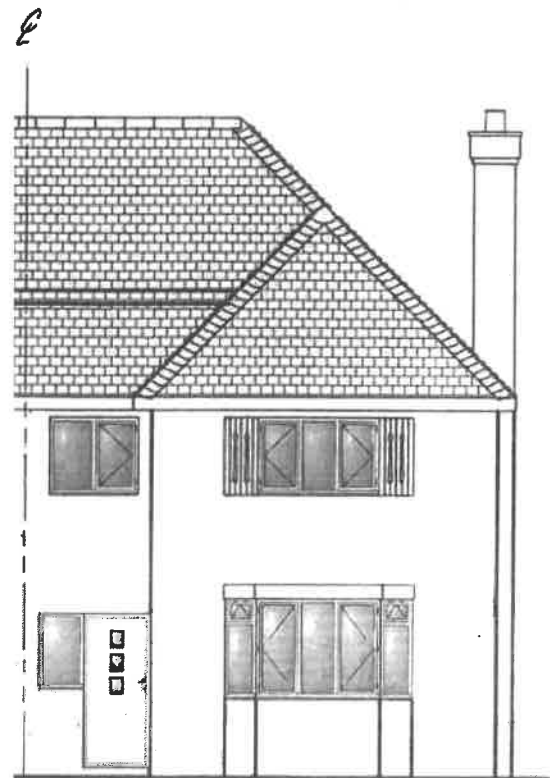

*Proposed Front Elevation
No. 245*

 

THIS DRAWING SHOULD BE READ IN
CONJUNCTION WITH THE SPECIFICATION.
IT REMAINS THE COPYRIGHT OF THE DESIGNER AND MUST NOT
BE USED, ALTERED OR COPIED WITHOUT PERMISSION

**Proposed Double Storey
Front Extension.**

SITE: 245 Park Road, Uxbridge. UB8 1NS	DRAWN: DAF	SCALE: 1:50 @ A3	DATE: April '21
	DRAWING NO: 21/191/95	REV: A B	

PROPERTY SERVICES
Architectural Designers
& Surveyors
Newbury (01635) 864956