





Existing Ground Floor Plan
(Scale 1:200)

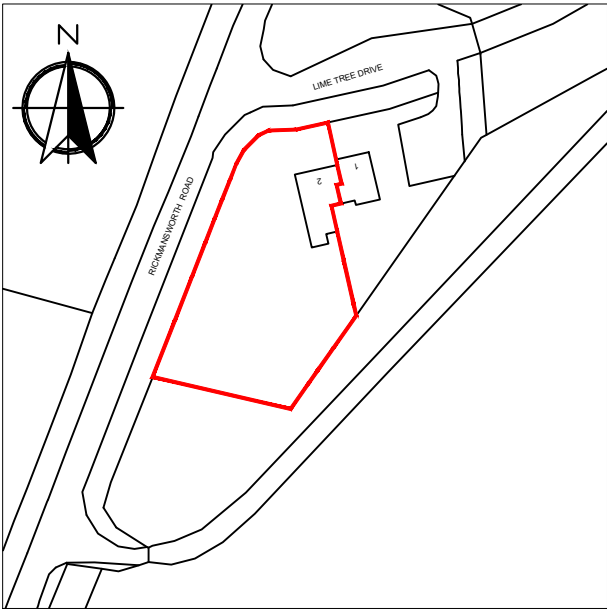

Site Plan
(Scale 1:1250)

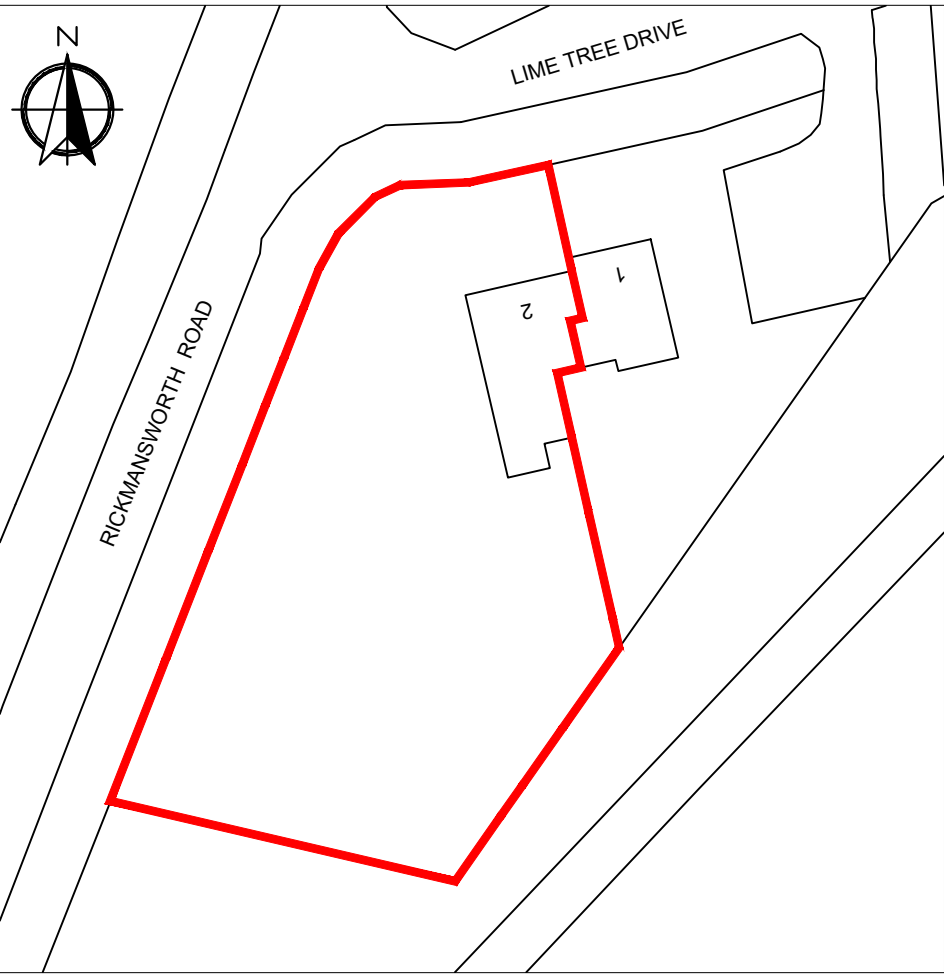

Block Plan
(Scale 1:500)

IMPORTANT NOTE
The specification is to be read in conjunction with the plans/section details, and other associated Structural details as may be provided.
All work is to be carried out to the Local Authority Planning and Building Regulations Approval, and the Codes of Practice and British Standards as necessary.
All dimensions, levels, sizes, positions and locations of particulars as indicated on drawings are to be verified by the appointed Contractor on site prior to engaging in works. Any discrepancies must be reported to the Architect/Surveyor/Engineer or responsible person/s immediately.
The Contractor is responsible for ensuring compliance with the CDM Regulations, and appropriate Health & Safety on site precautions.
The Client/Building Owner must obtain any necessary PARTY WALL AGREEMENTS, prior to engaging in the works on site.

Rev.	Date	Comment
(1:50)		
(1:100)	1m	2m
	1m	2m 3m 4m 5m
JPW Architecture		
Site Address: Guardian House, 2 Lime Tree Drive Harefield UB9 6JY		
Project Title: Outbuilding to Rear Garden		
Status: Planning		
Drawn: JW		
Date:	April 2021	Scale: 1:200 @ A2
Drawing Title: Existing Plan, Site Plan & Block Plan		
Job No:	Drawing No:	Rev:
LIMTD2	PL-01	