


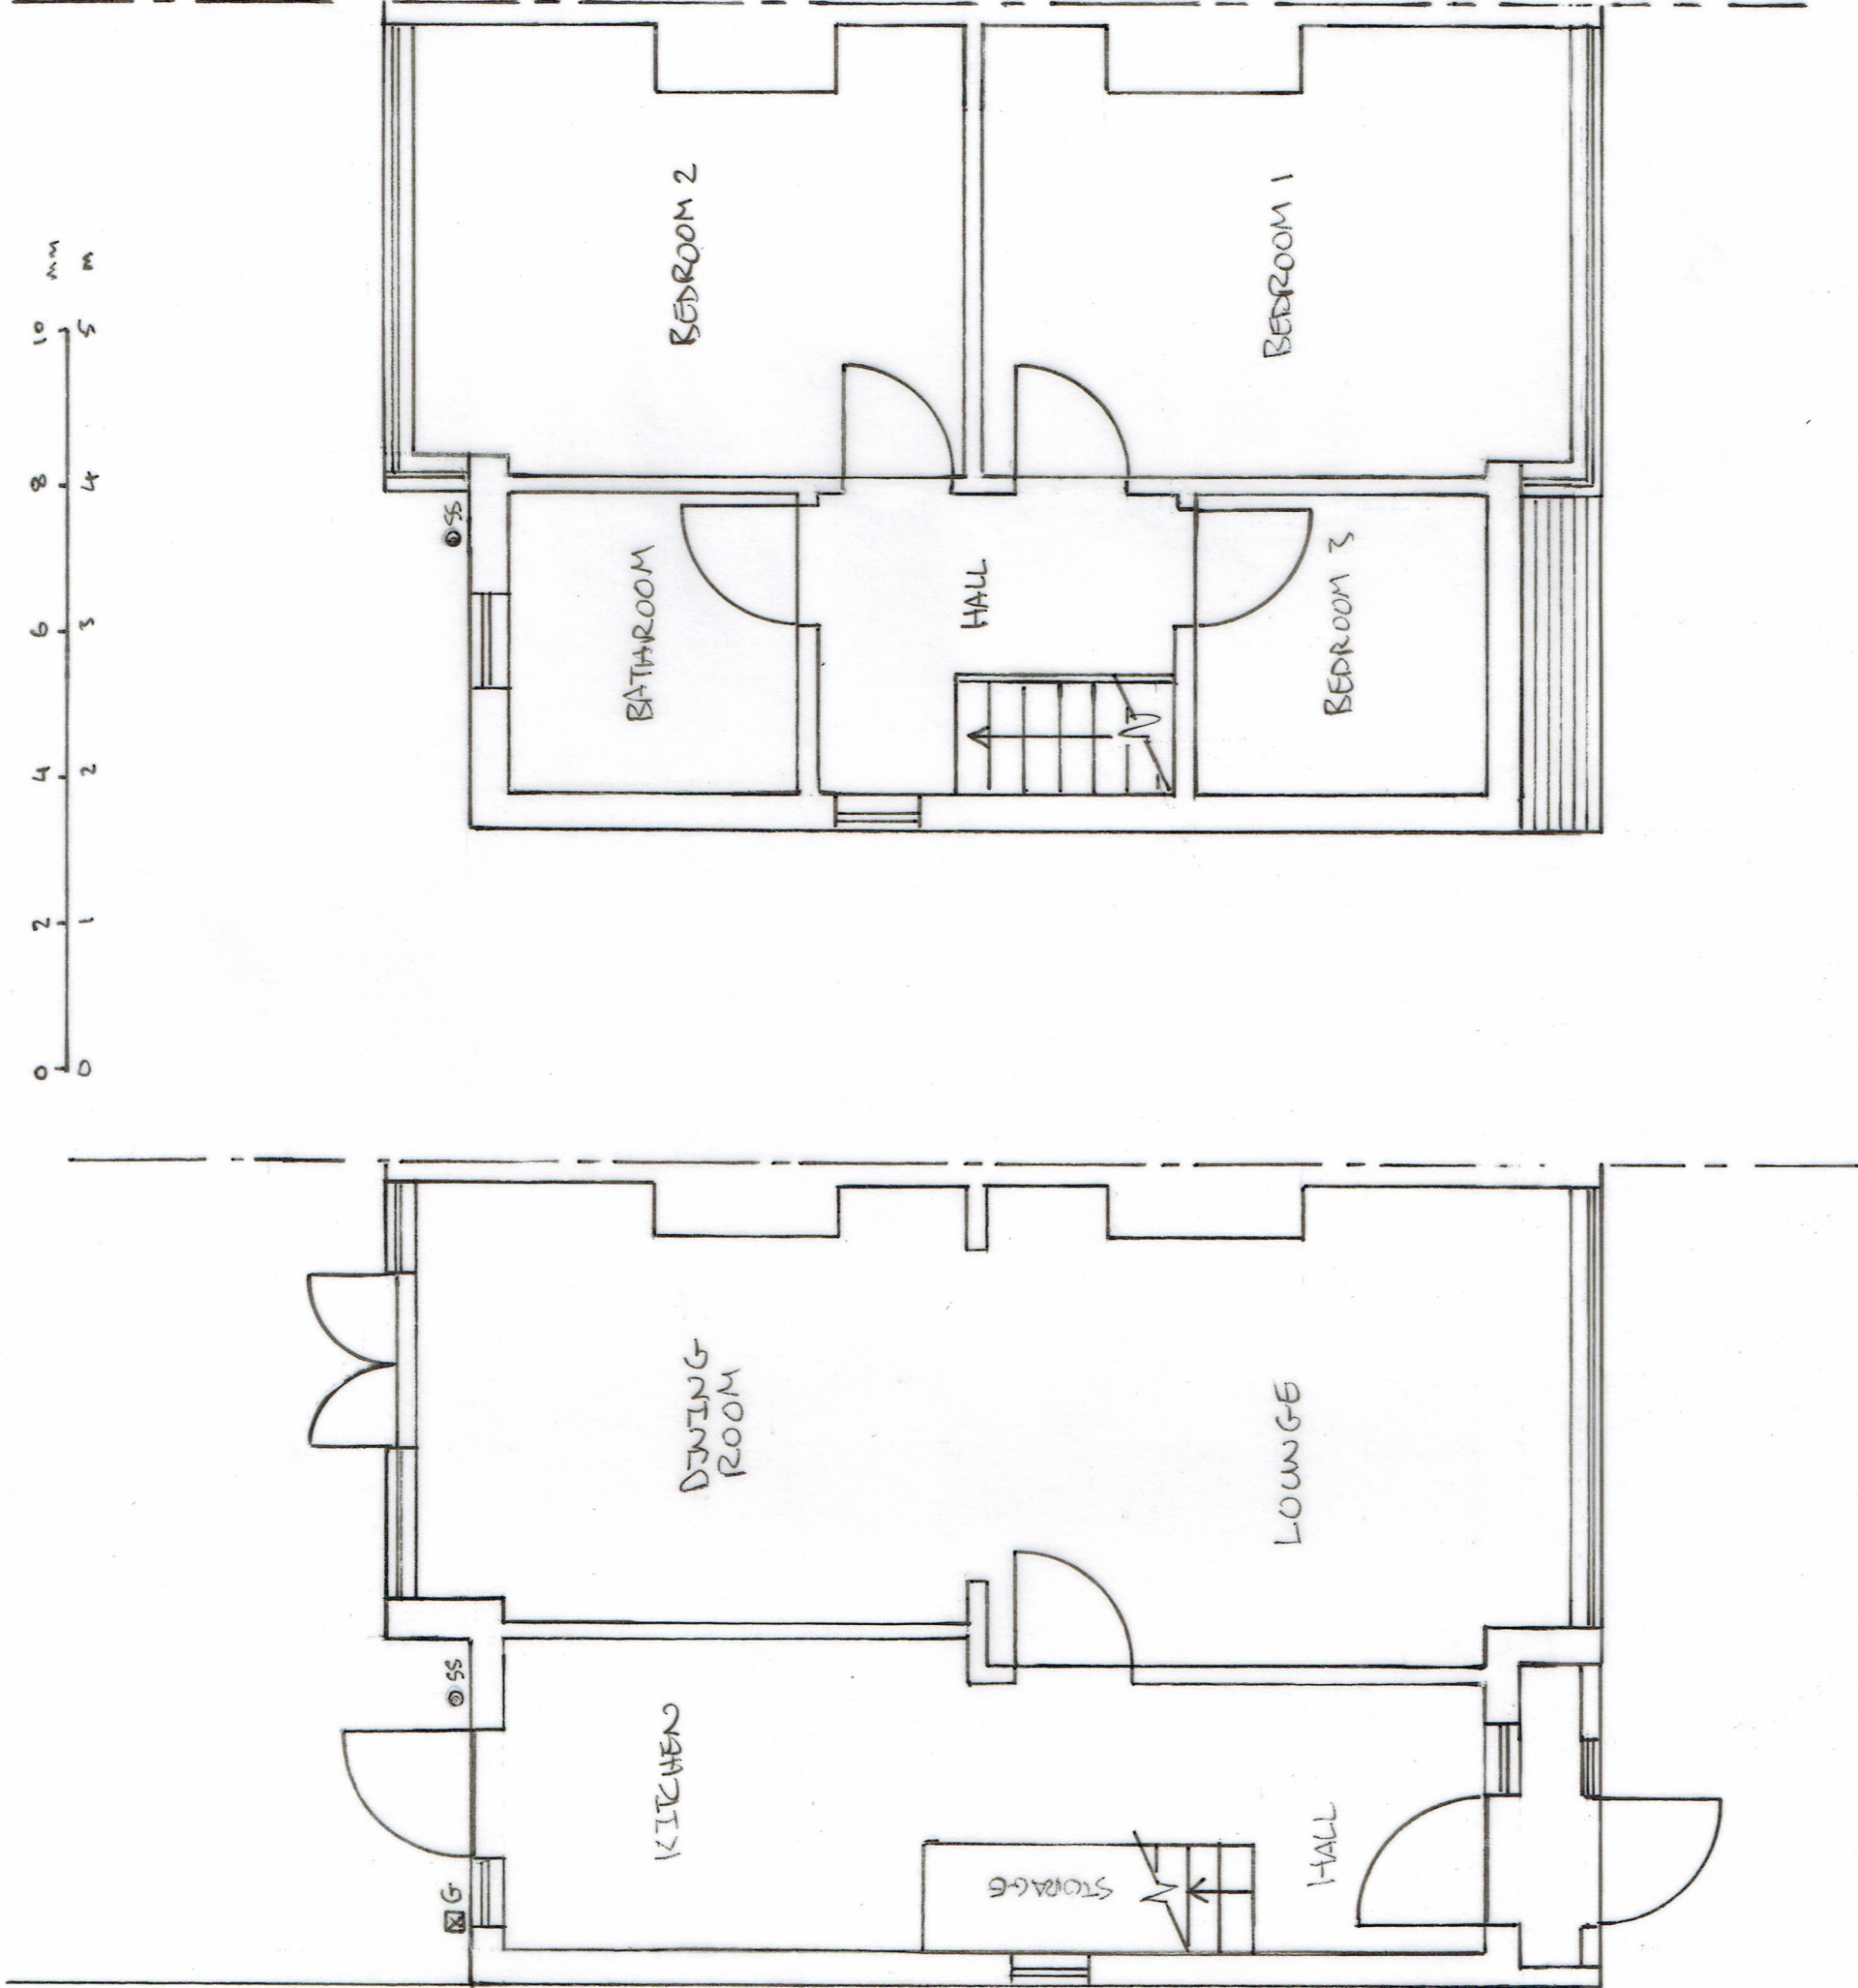

JOB
NO. 22 KENILWORTH GARDENS,
HAYES, UB4 0AY


TITLE
EXISTING GROUND AND FIRST
FLOOR PLANS

DRAWN	CLIENT
YR	HG
DATE	SCALE
July 20	1:50 @ A3

ECM Developers Ltd.
22 Queens Road,
Uxbridge,
Middx,
UB8 2NN

Email: ecm-developers@outlook.com

DRAWING NO.	REV.
0300-01-05	

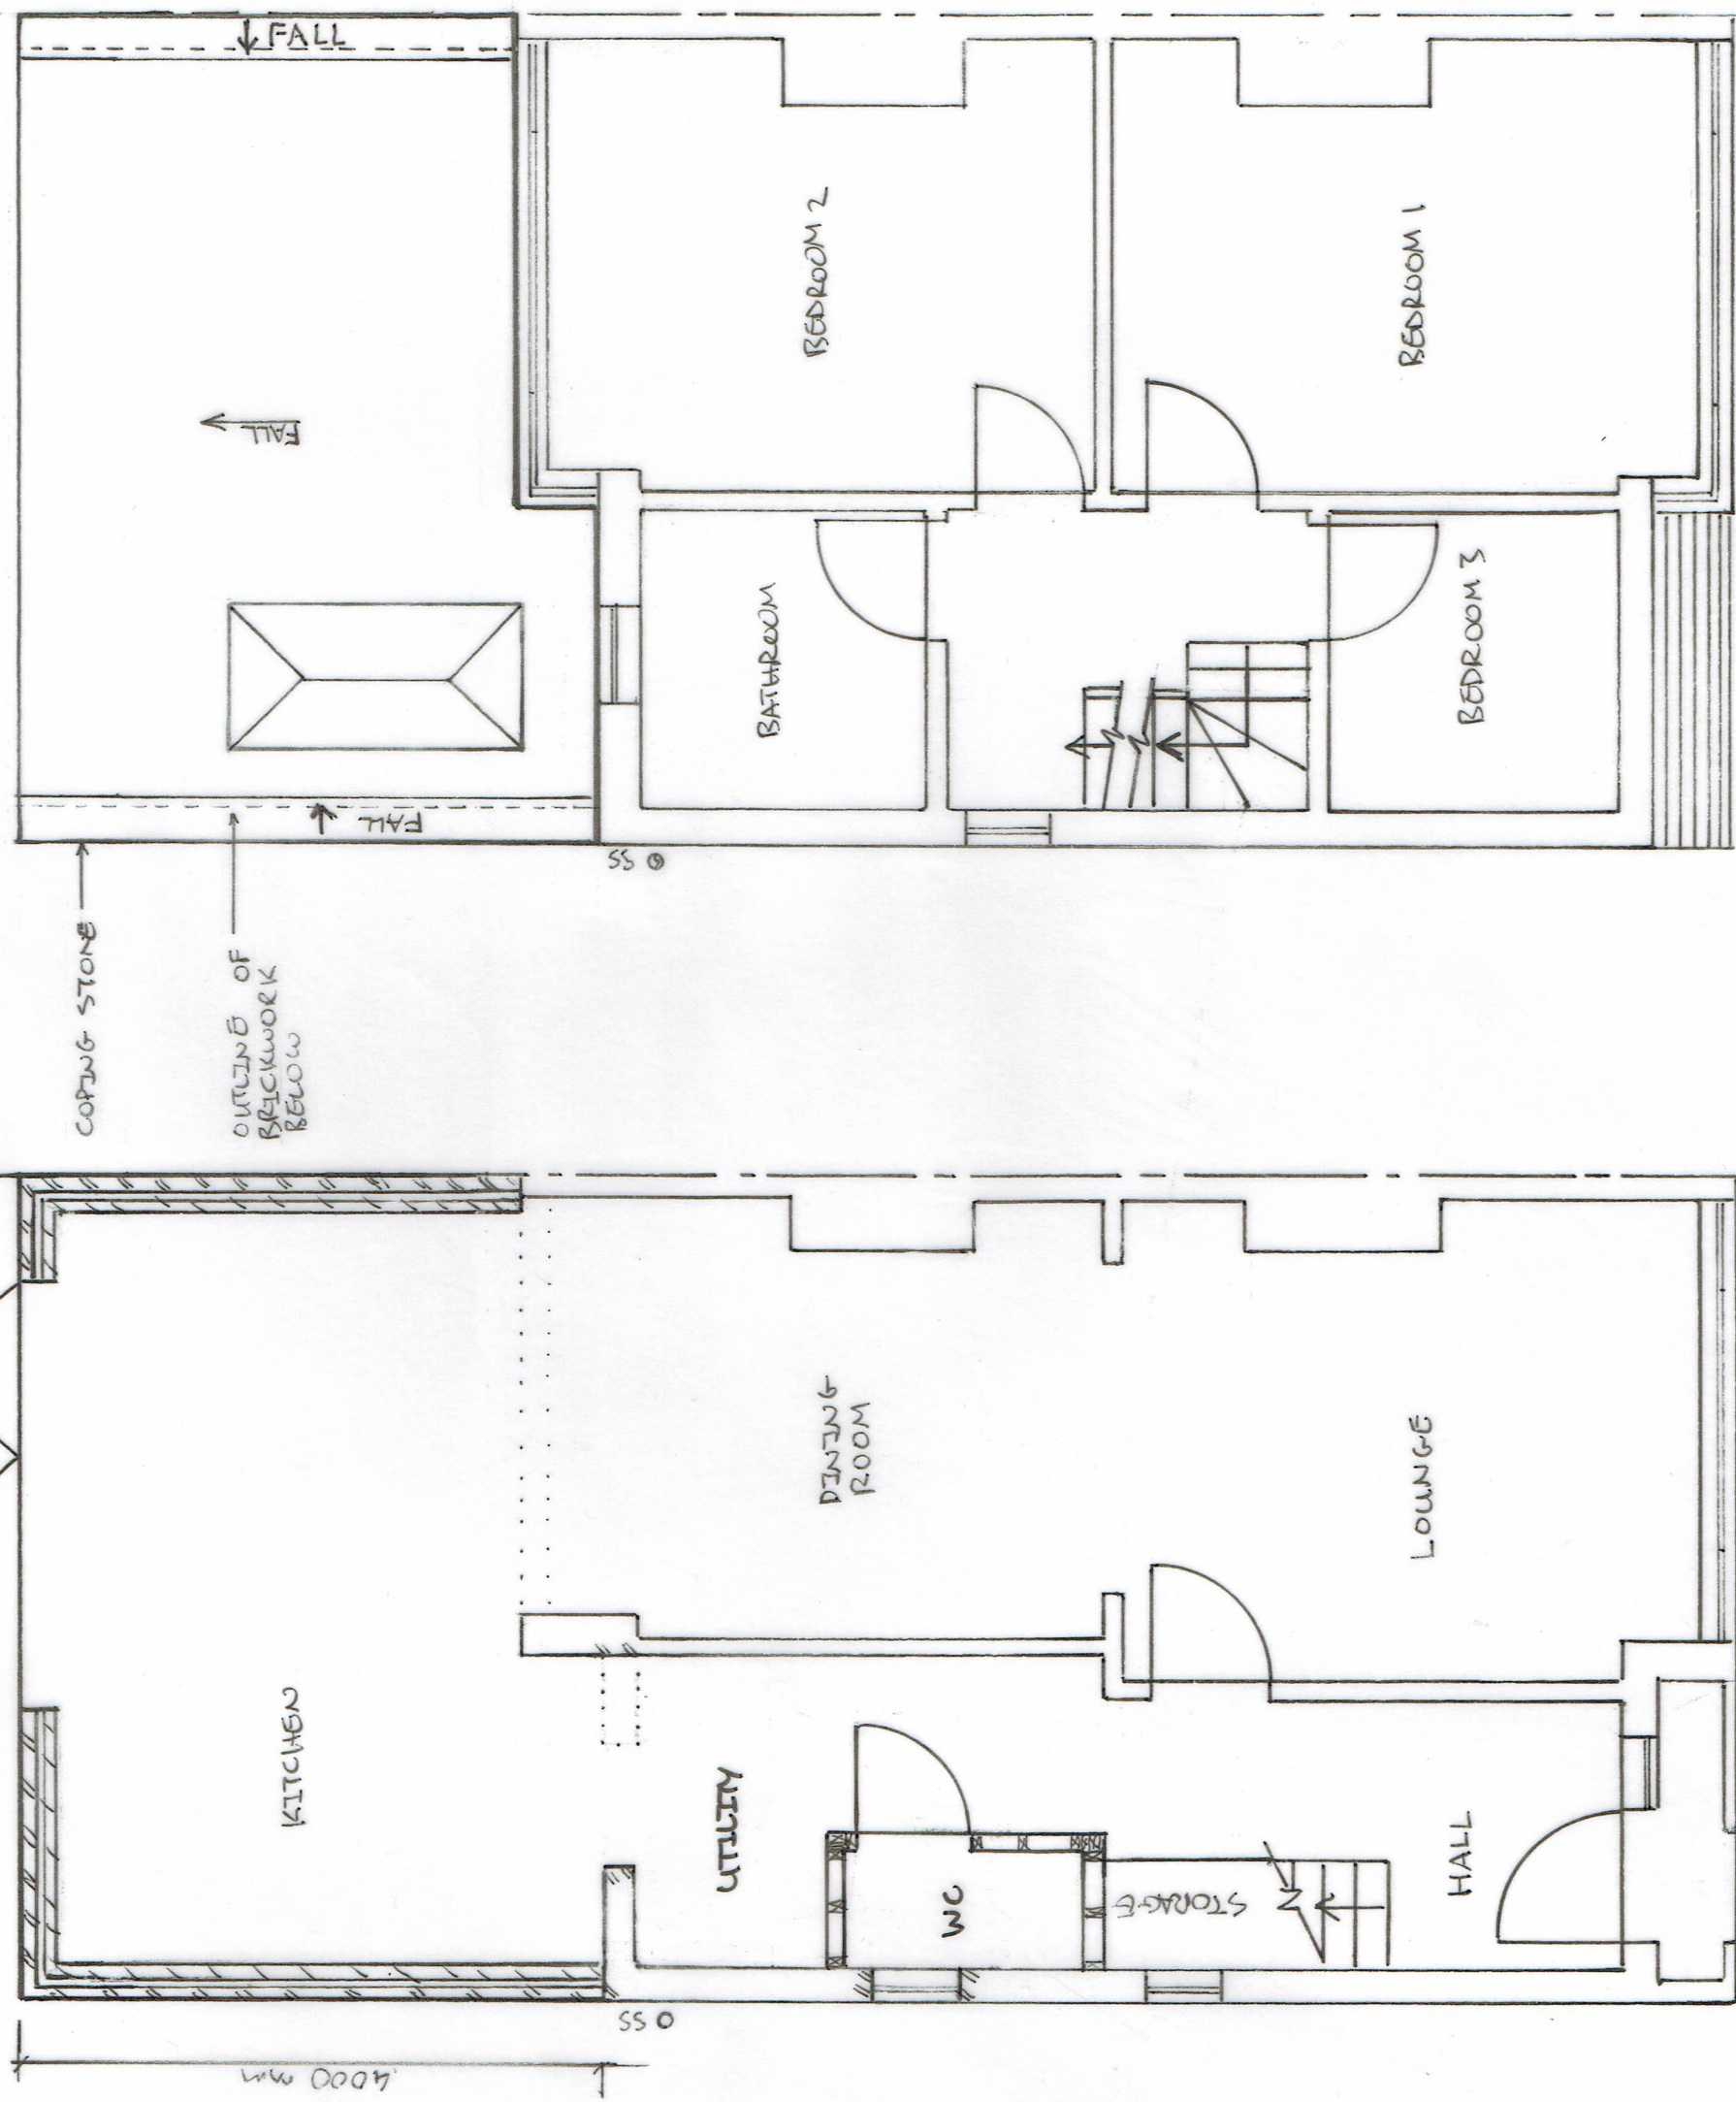

JOB

NO. 22 KENILWORTH GARDENS,
HAYES, UB4 0AY

TITLE

PROPOSED GROUND AND FIRST FLOOR PLANS

DRAWN

YB

DATE _____

July 20

CLIENT

SCALE

1:50 @ A3

ECM Developers Ltd.

22 Queens Road,

Uxbridge,


Middx,

UB8 2NN


Email: ecm-developers@outlook.com

DRAWING NO.


0300-01-06

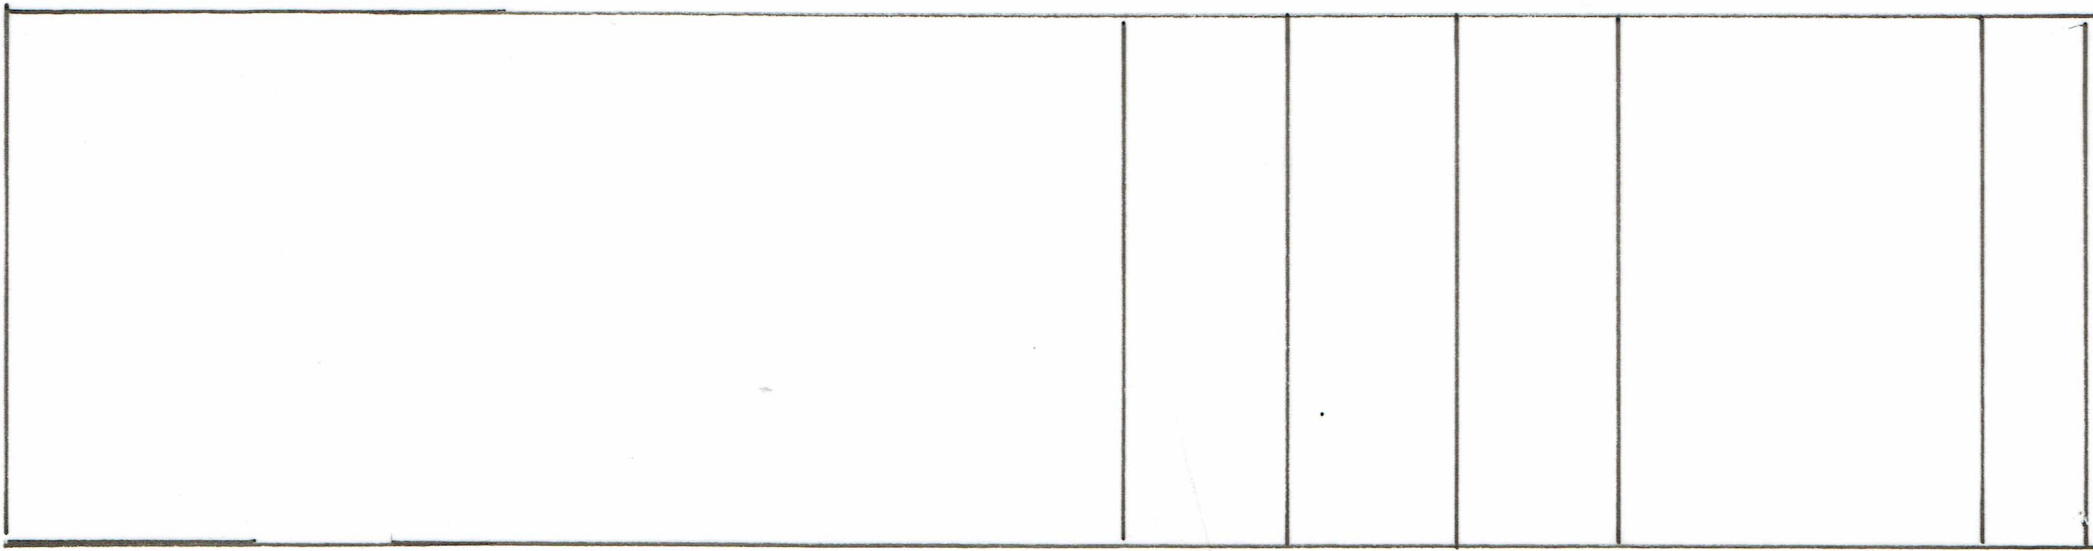

Floor Proposed 2nd Floor

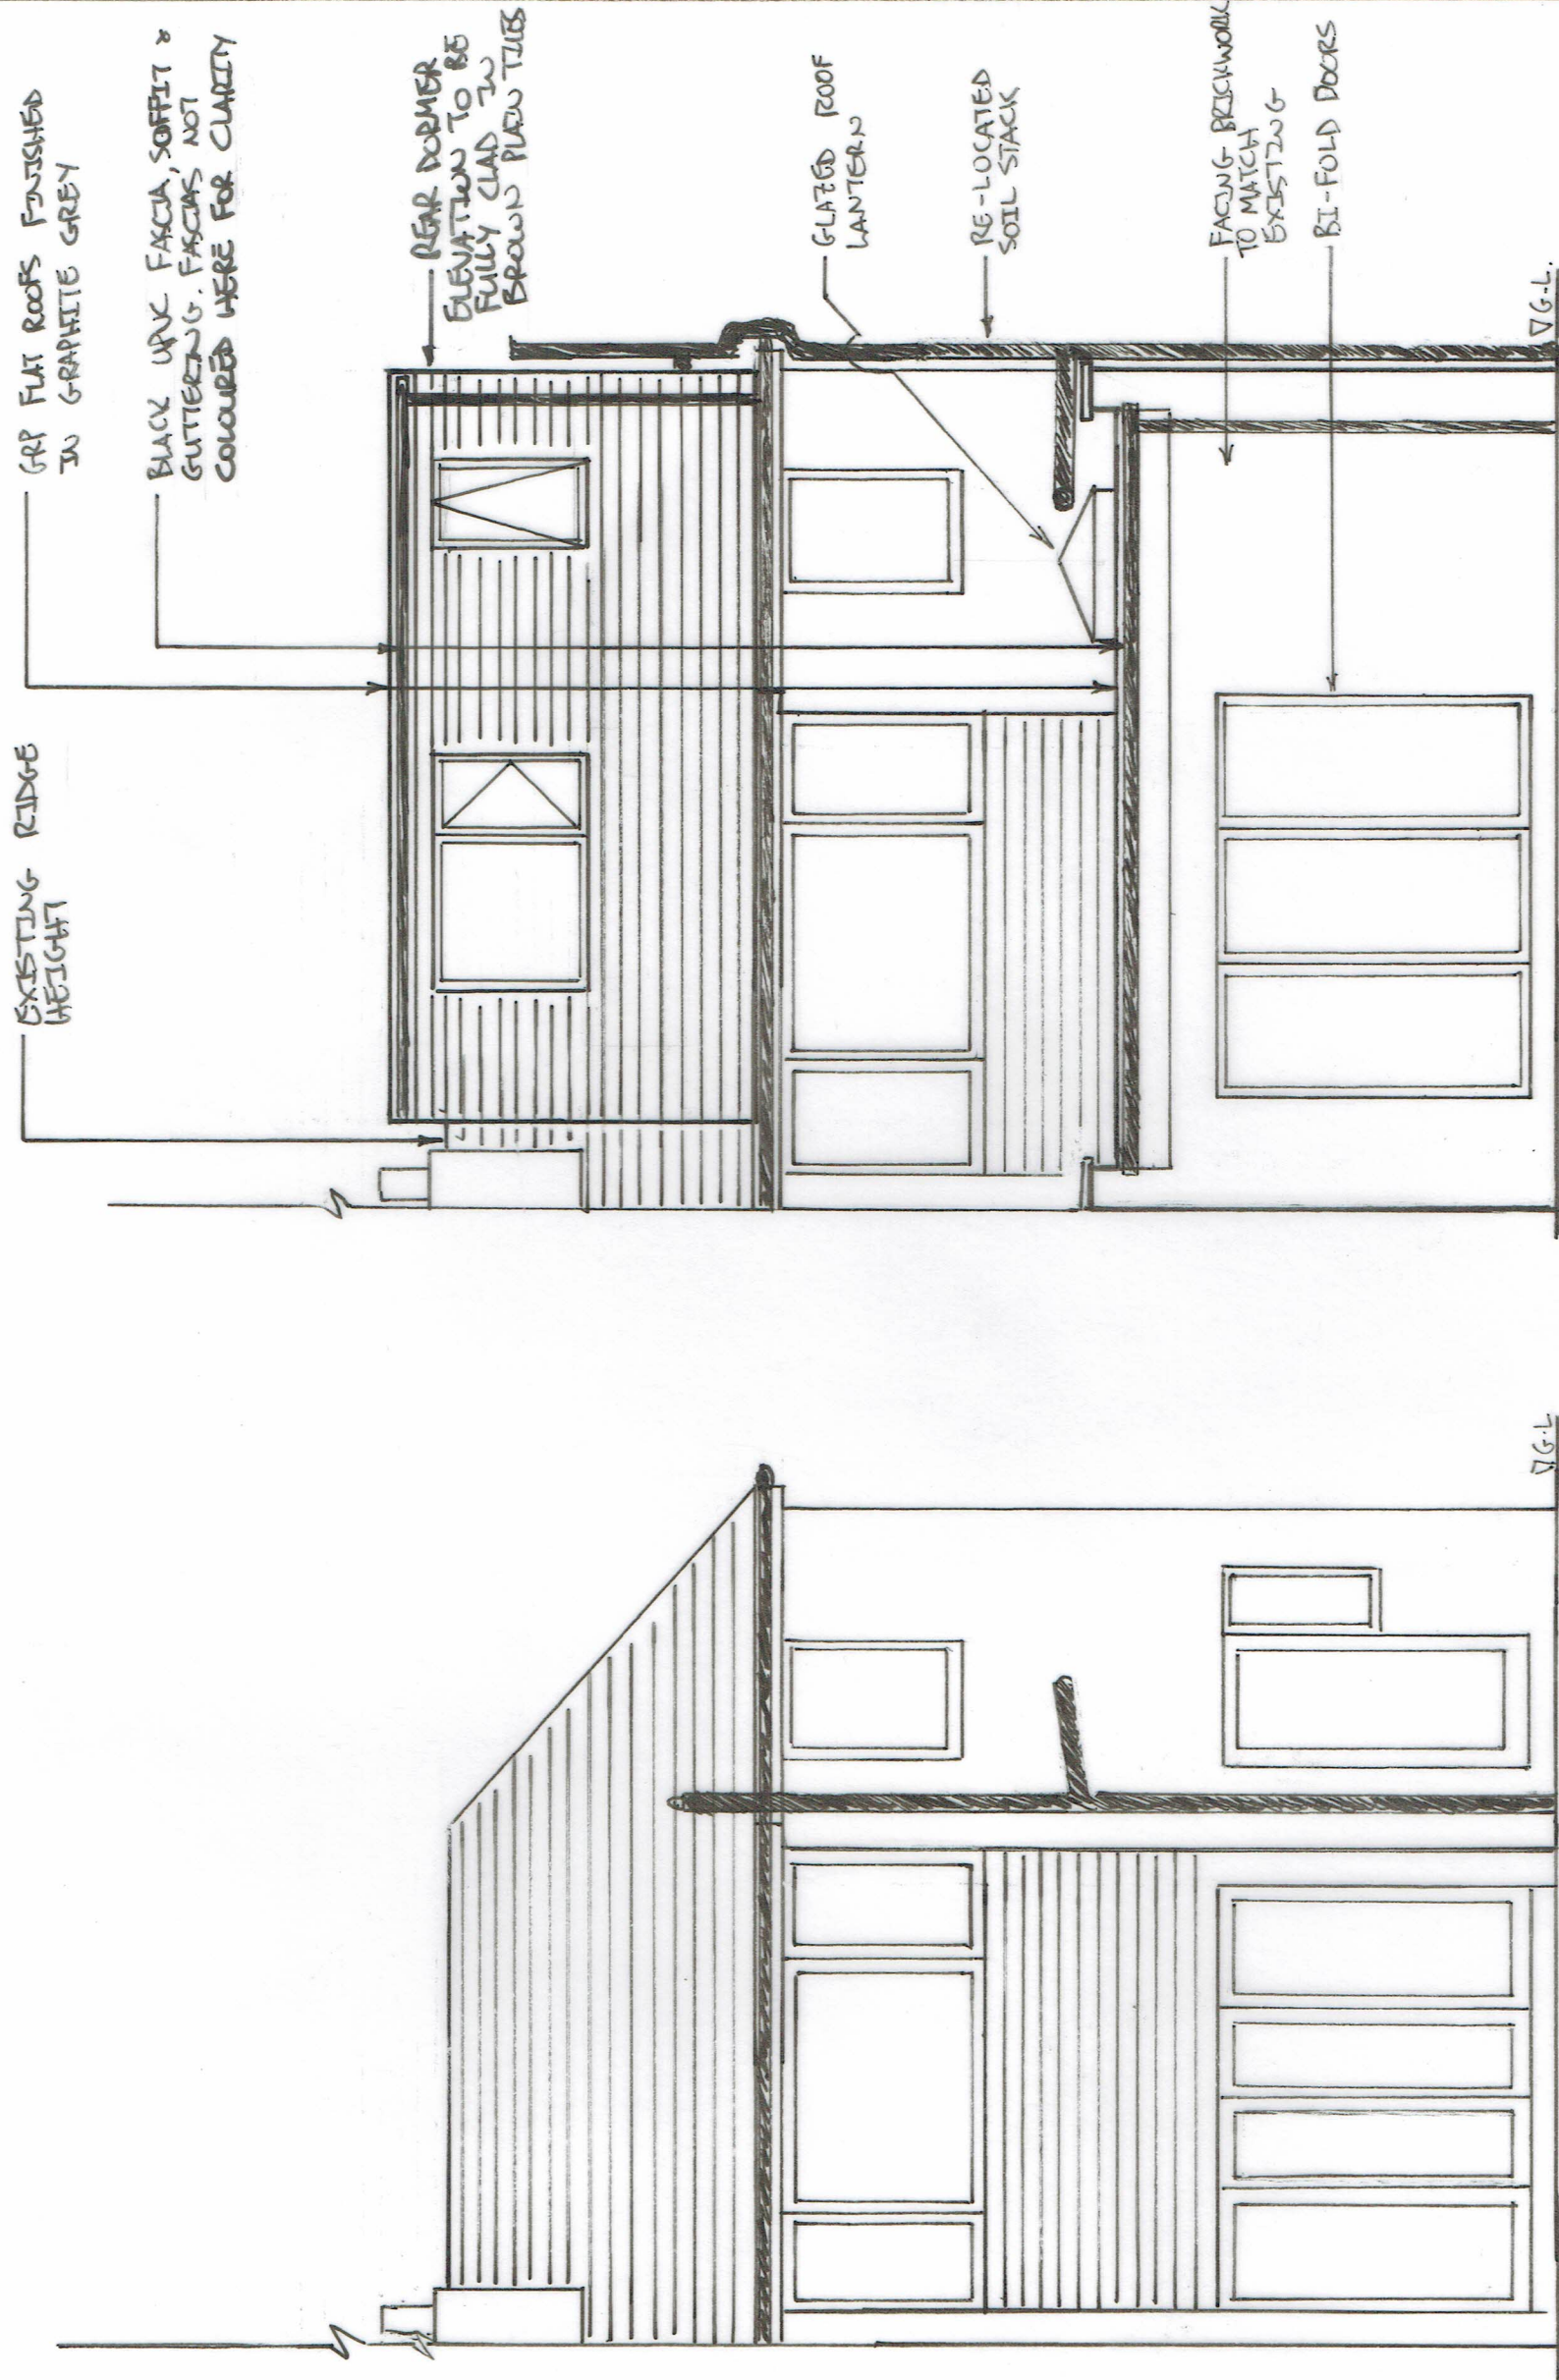

JOB	NO. 22 KENILWORTH GARDENS, HAYES, UB4 0AY
TITLE	EXISTING AND PROPOSED REAR ELEVATIONS
DRAWN YR	CLIENT
DATE July 20	SCALE 1:50 @ A3
ECM Developers Ltd. 22 Queens Road, Uxbridge, Middx, UB8 2NN	
Email: ecm-developers@outlook.com	
DRAWING NO. 0300-01-07	REV.

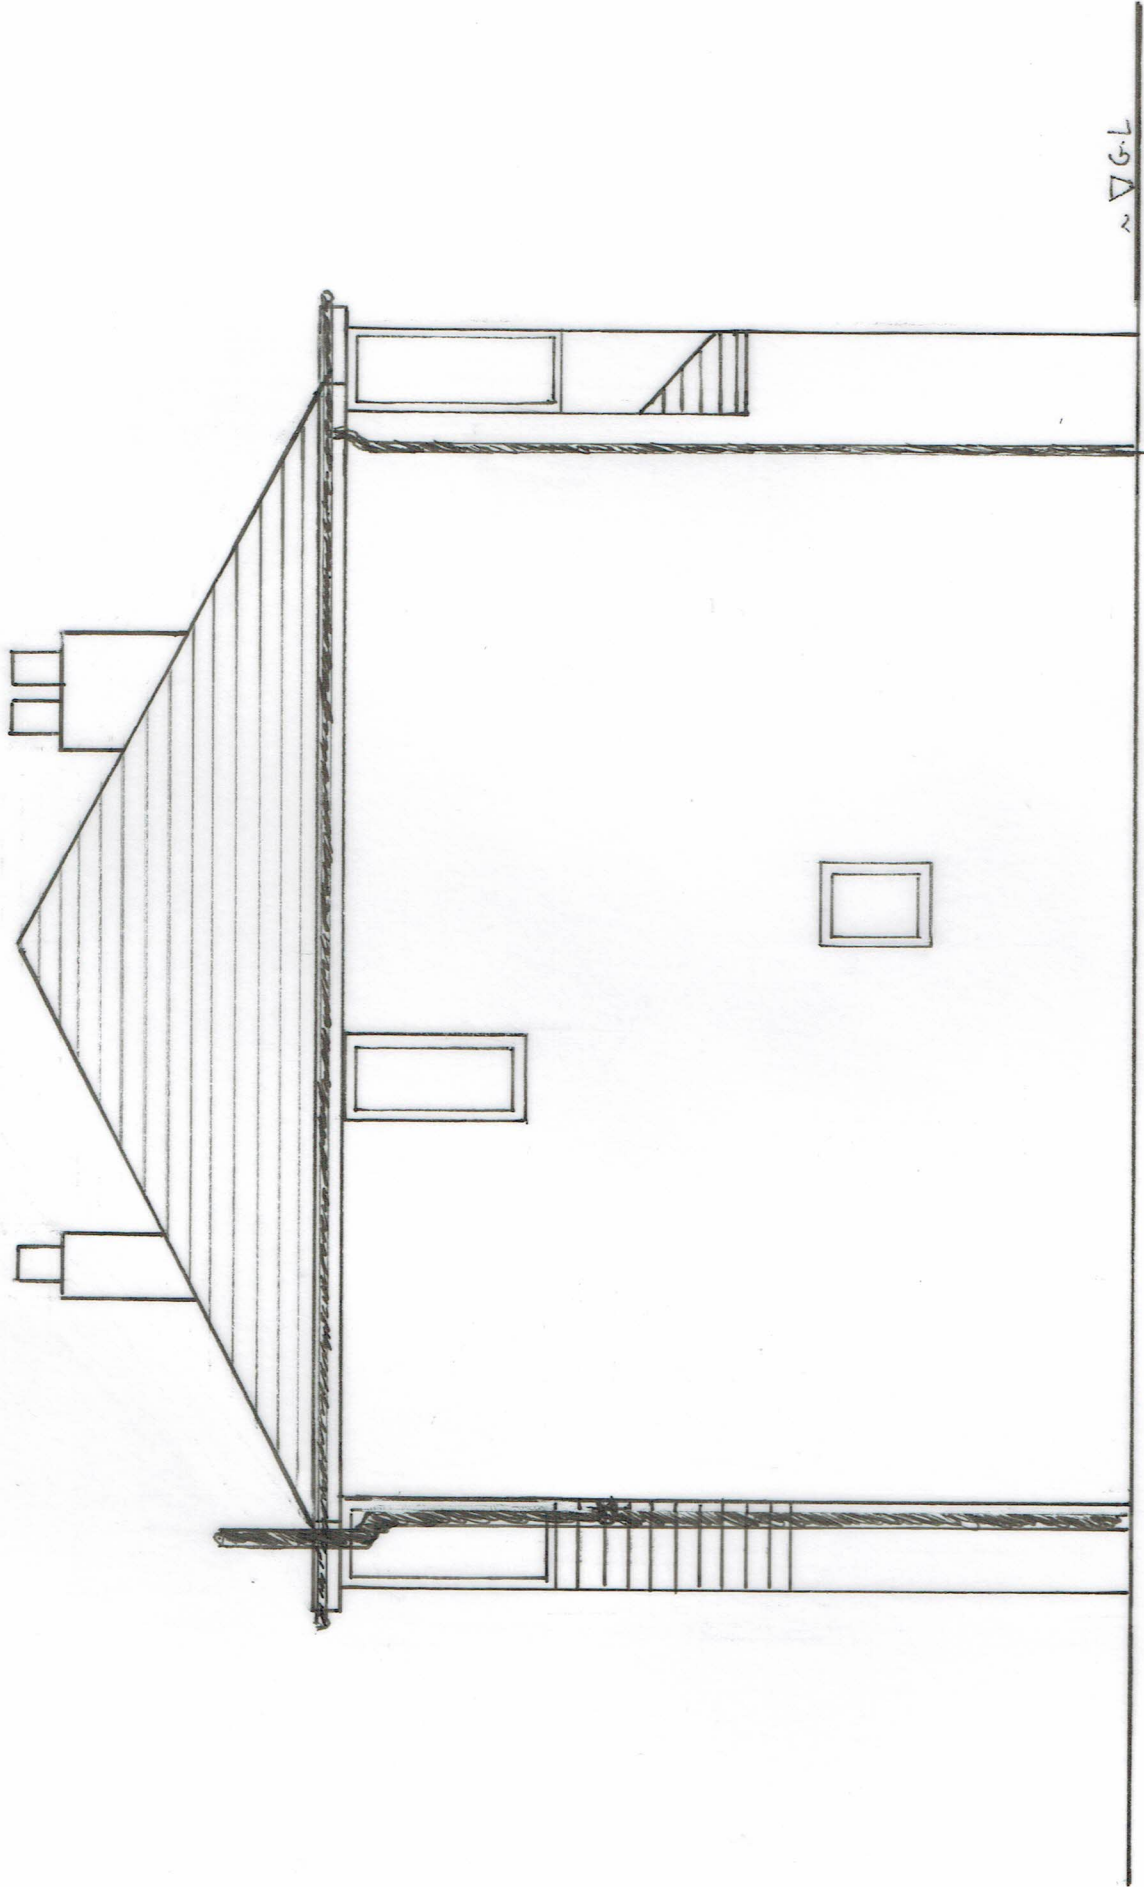

JOB	NO. 22 KENILWORTH GARDENS, HAYES, UB4 0AY		
TITLE	EXISTING SIDE ELEVATION – FLANK WALL		
DRAWN YR	CLIENT HG	SCALE 1:50 @ A3	
DATE July 20	ECM Developers Ltd. 22 Queens Road, Uxbridge, Middx, UB8 2NN		
Email: ecm-developers@outlook.com			
DRAWING NO.	REV.		
0300-01-08			



RAISED FLANK AND DORMER WALLS BUILT FROM BRICKS MATCHED AS CLOSELY AS POSSIBLE TO EXISTING.

EXISTING ROOF PROFILE SHOWN INDICATIVELY


SOIL STACK RE-LOCATED TO SIDE ELEVATION WITH NEW AIR ADMITTANCE VALVE FACING BRICKWORK MATCHED AS CLOSELY AS POSSIBLE TO EXISTING AND FULLY TOOTHED IN OR USE PROPRIETARY WALL STAIRERS

OUTLINE OF GLAZED ROOF LANTERN BEYOND

SKYLIGHTS ON THE FRONT ELEVATION MUST NOT PROJECT MORE THAN 150mm FROM FINISH ROOF LEVEL

NEW SOIL WASTE PIPE CONNECTED TO RE-LOCATED SOIL STACK

~7 G.L.

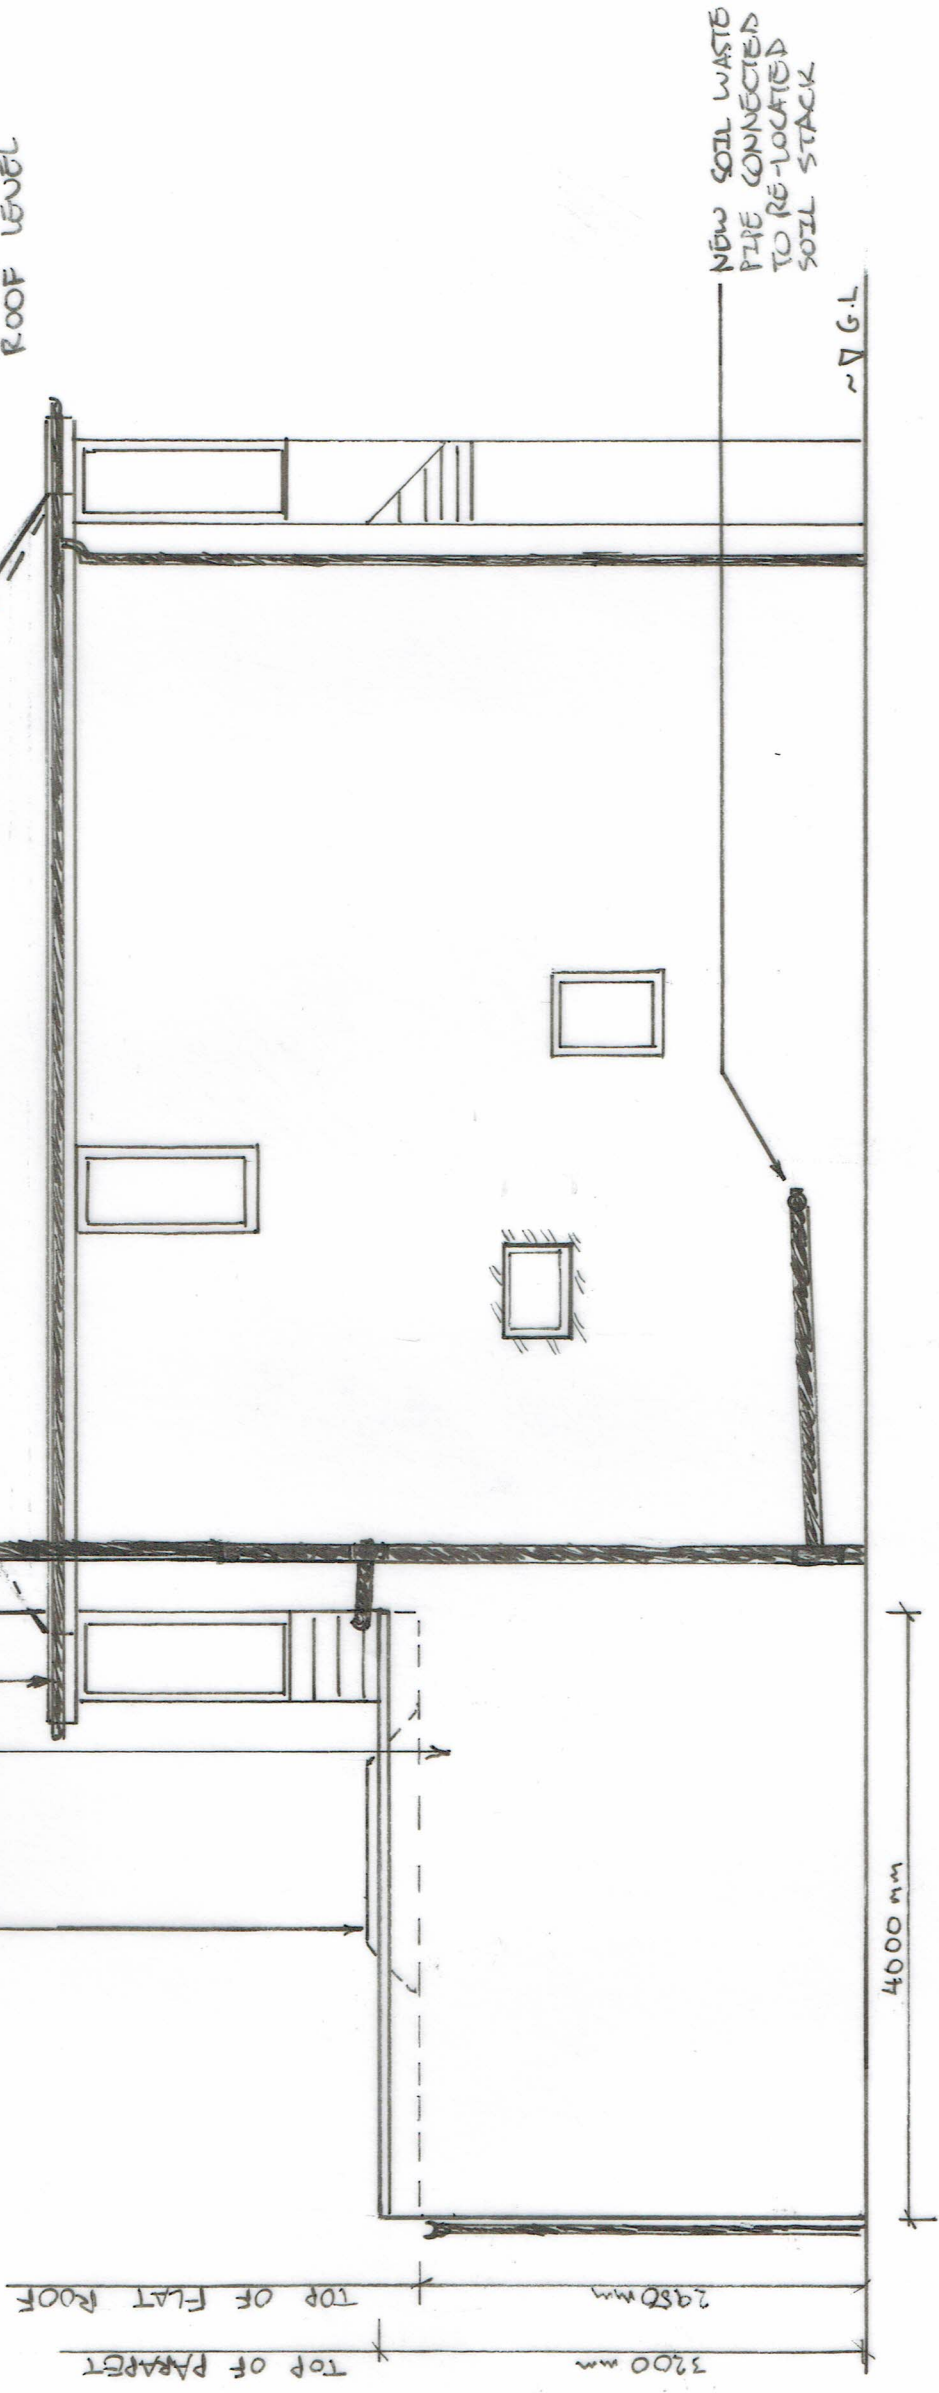

JOB
NO. 29 KENILWORTH GARDENS,
HAYES, UB4 0AY

TITLE
PROPOSED ELEVATION – FLANK
WALL

DRAWN
YR
CLIENT
DATE
July 20
SCALE
1:50 @ A3


ECM Developers Ltd.
22 Queens Road,
Uxbridge,
Middx,
UB8 2NN

Email: ecm-developers@outlook.com

DRAWING NO.
0300-01-09
REV.



OUTLINES OF FLOOR LEVELS
SHOWN INDICATIVELY

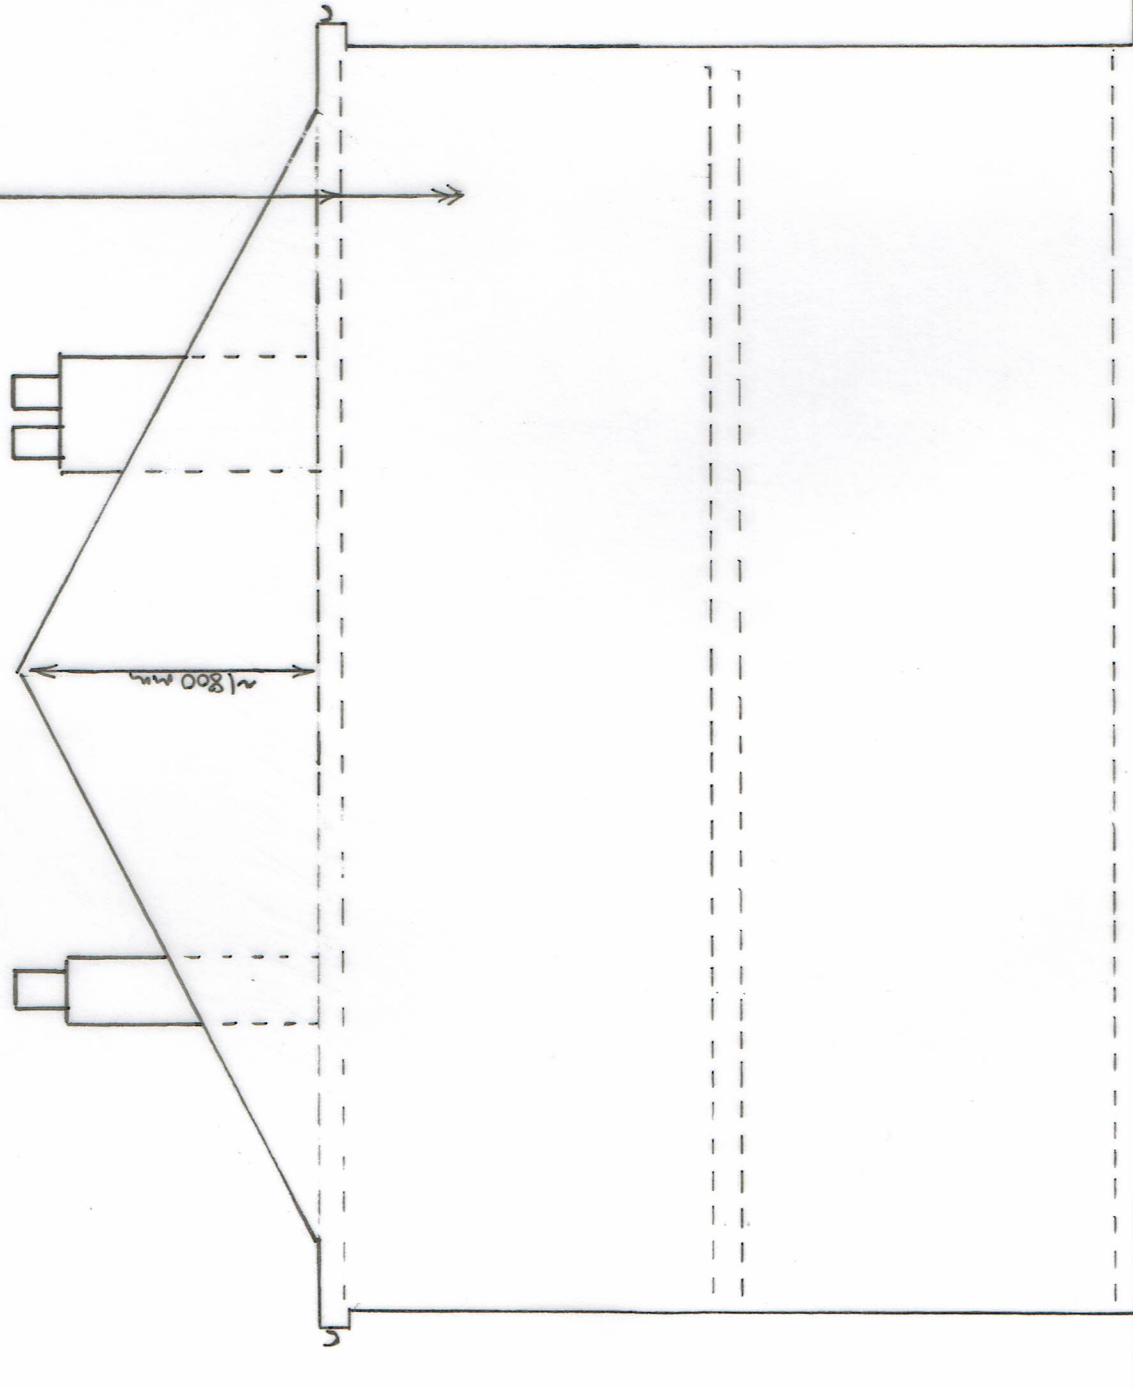

JOB
NO. 22 KENILWORTH GARDENS,
HAYES, UB4 0AY

TITLE
EXISTING SIDE ELEVATION –
PARTY WALL

DRAWN
YR
CLIENT
DATE
July 20
SCALE
1:50 @ A3

ECM Developers Ltd.
22 Queens Road,
Uxbridge,
Middx,
UB8 2NN

Email: ecm-developers@outlook.com

DRAWING NO.
0300-01-10
REV.



DORMER CHECKS TO BE FULLY
TILED AS REAR ELEVATION

EXISTING ROOF PROFILE

OUTLINE OF FLOOR LEVELS
SHOWN INDICATIVELY

OUTLINE OF GLAZED
ROOF LANTERN BEYOND

FACING BRICKWORK
MATCHED AS CLOSELY
AS POSSIBLE TO
EXISTING FLANK
WALL

TOP OF PARAPET

3200 MM

▽G.L

JOB

NO. 22 KENILWORTH GARDENS,
HAYES, UB4 0AY

TITLE

PROPOSED SIDE ELEVATION -
PARTY WALL

DRAWN
YR

CLIENT

DATE
July 20

SCALE
1:50 @ A3

ECM Developers Ltd.

22 Queens Road,
Uxbridge,
Middx,
UB8 2NN

Email: ecm-developers@outlook.com


DRAWING NO.

0300-01-11

REV.



OUTLINE OF FLOOR LEVELS
SHOWN INDICATIVELY

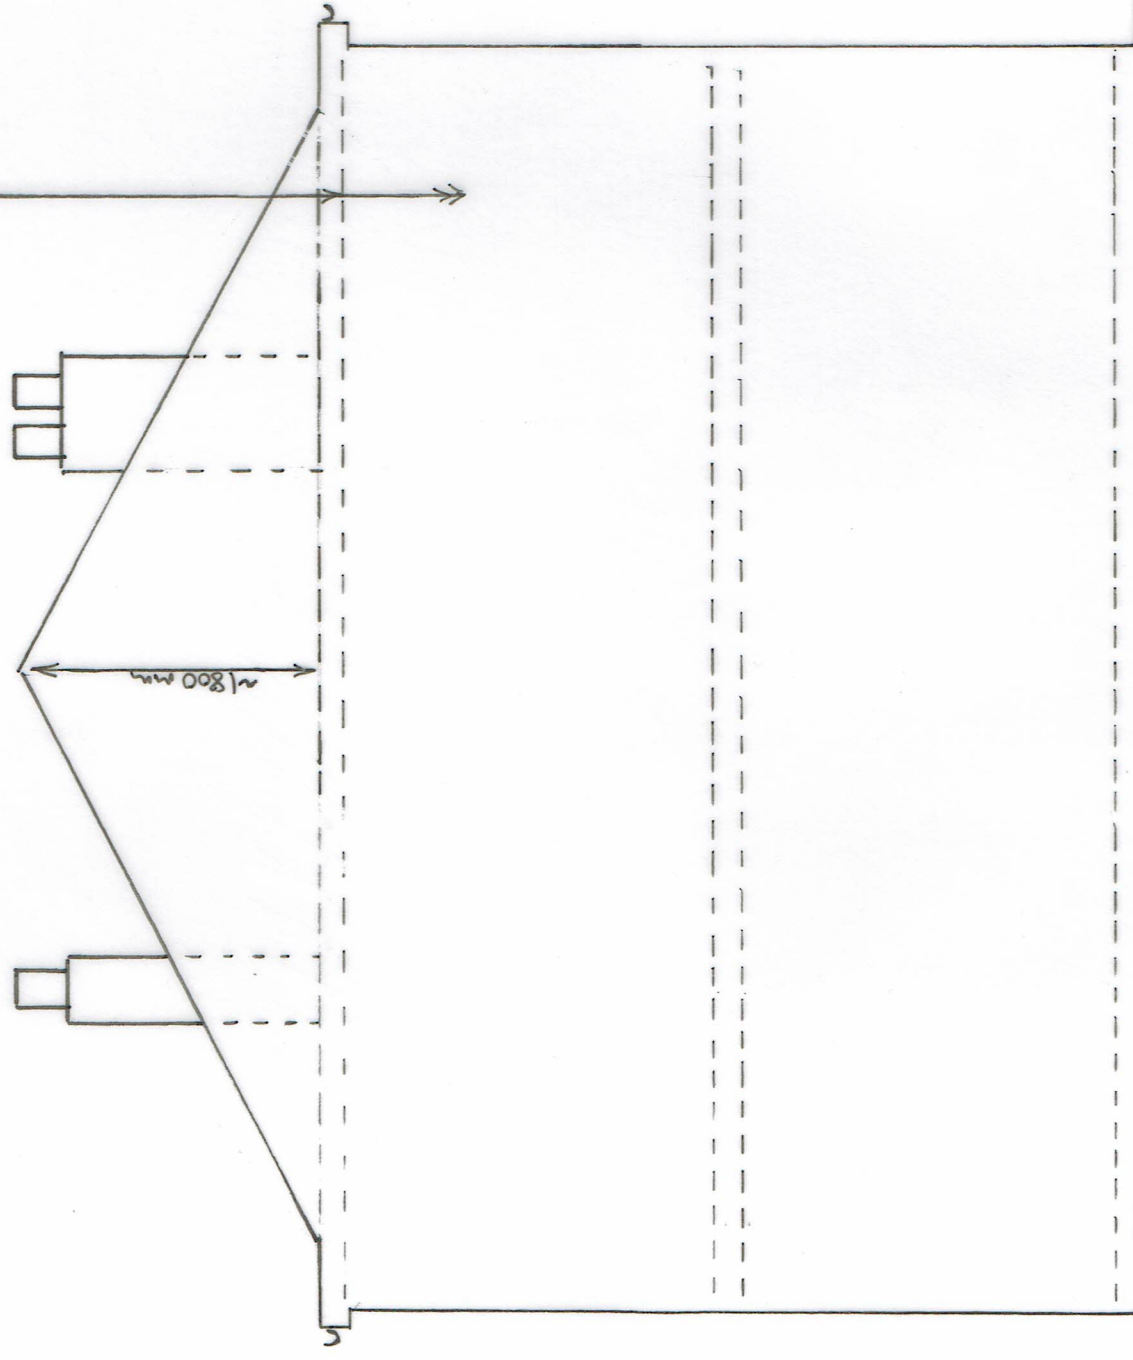

JOB		NO. 22 KENILWORTH GARDENS, HAYES, UB4 0AY	
TITLE		EXISTING SIDE ELEVATION – PARTY WALL	
DRAWN YR	CLIENT	DATE July 20	SCALE 1:50 @ A3
ECM Developers Ltd. 22 Queens Road, Uxbridge, Middx, UB8 2NN Email: ecm-developers@outlook.com			
DRAWING NO. 0300-01-10		REV.	