
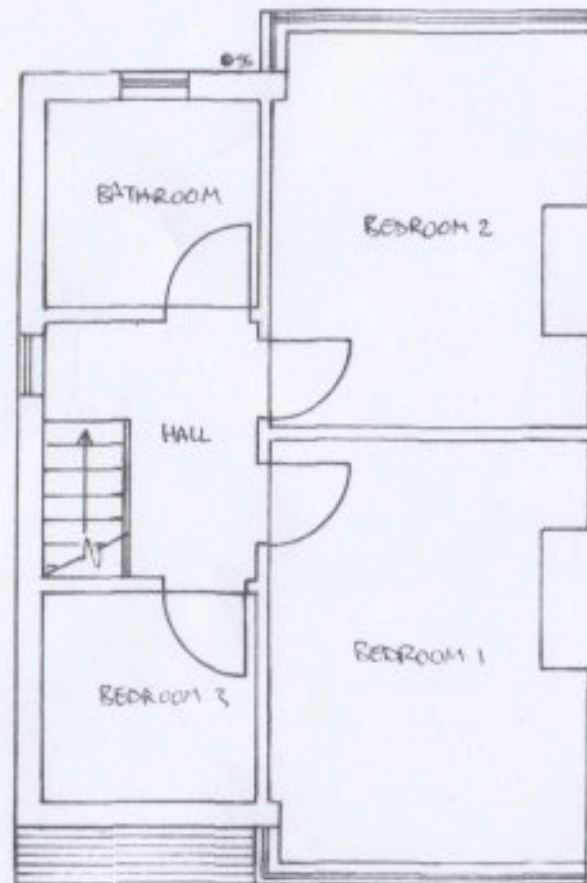
 


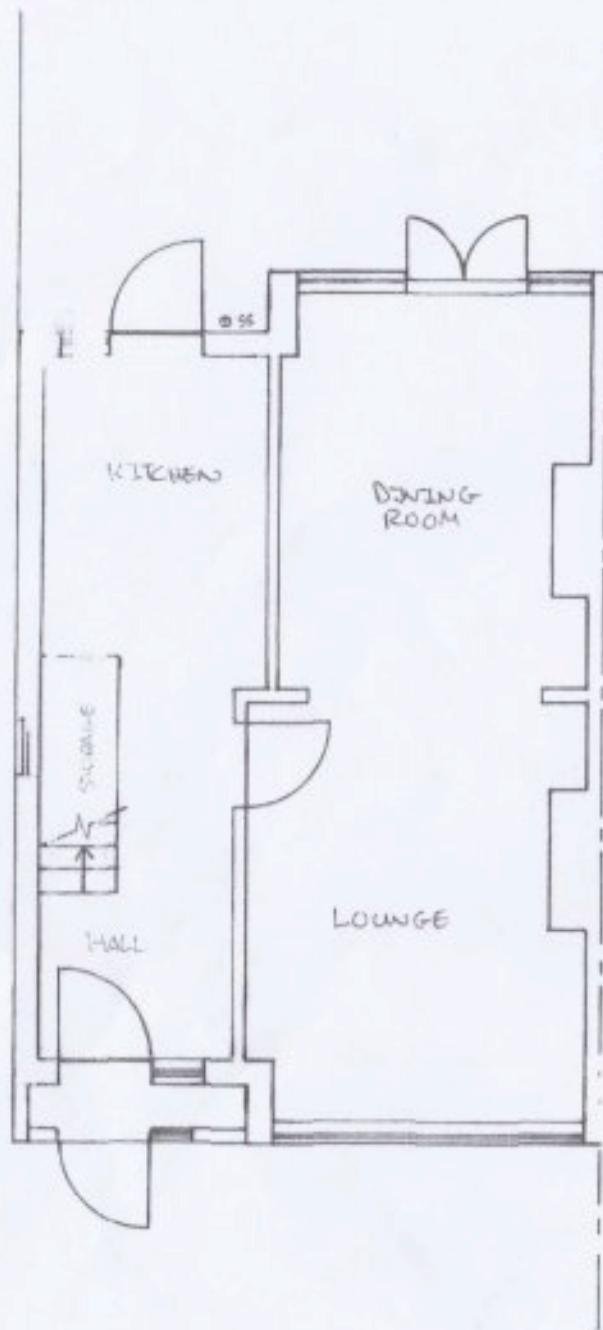

Nº 7

NO. 23 KENILWORTH GARDENS,
HAYES, UB4 0AY

EXISTING GROUND AND FIRST
FLOOR PLANS

DRAWN YR	CLIENT MG
DATE July 20	SCALE 1:50 @ A3

ECM Developers Ltd.
22 Queens Road,
Uxbridge,
Middle,
UB8 2NN

Email: ecm-developers@outlook.com

DRAWING NO. 0300-01-05	REV
---------------------------	-----

ECM Developers Ltd. Registered No. 02768218