
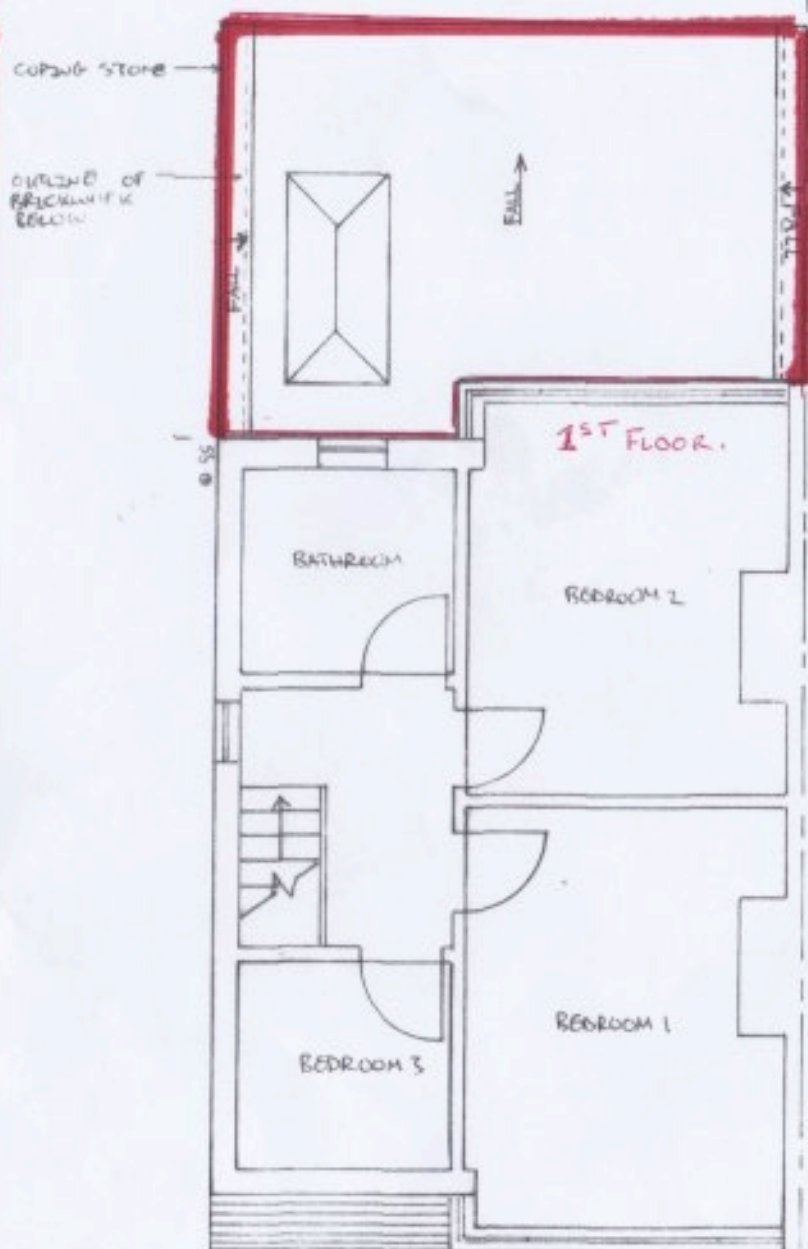


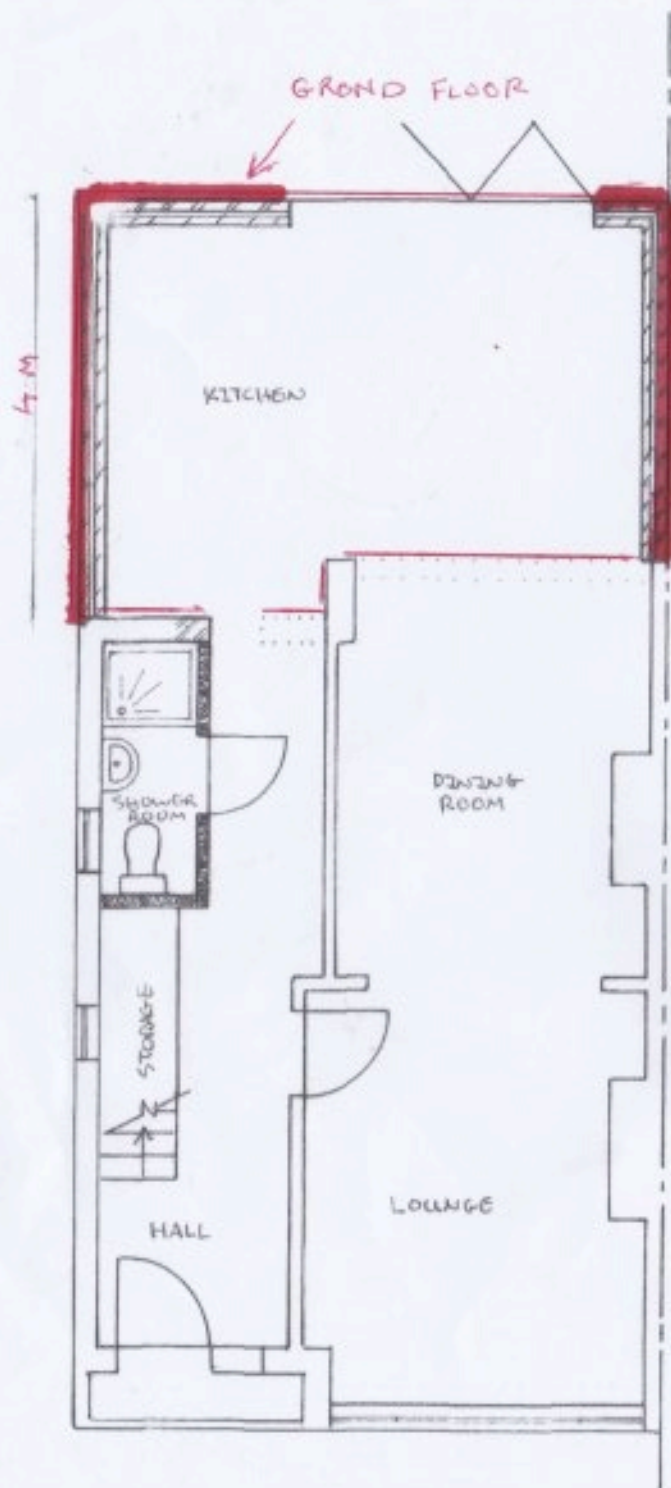

EXTENSION NO 8

FOR  
NO 22 KENILWORTH GARDENS,  
HAYES, UB4 0AY

TITLE  
PROPOSED GROUND AND FIRST  
FLOOR PLANS

DRAWN  
YR

DATE  
July 20

ECM Developers Ltd.  
22 Queens Road,  
Uxbridge,  
Middlesex,  
UB8 2NN

Email: ecm-developers@outlook.com

DRAWING NO.  
0300-01-06

REV.

ECM Developers Ltd. Registration No. 02704814