


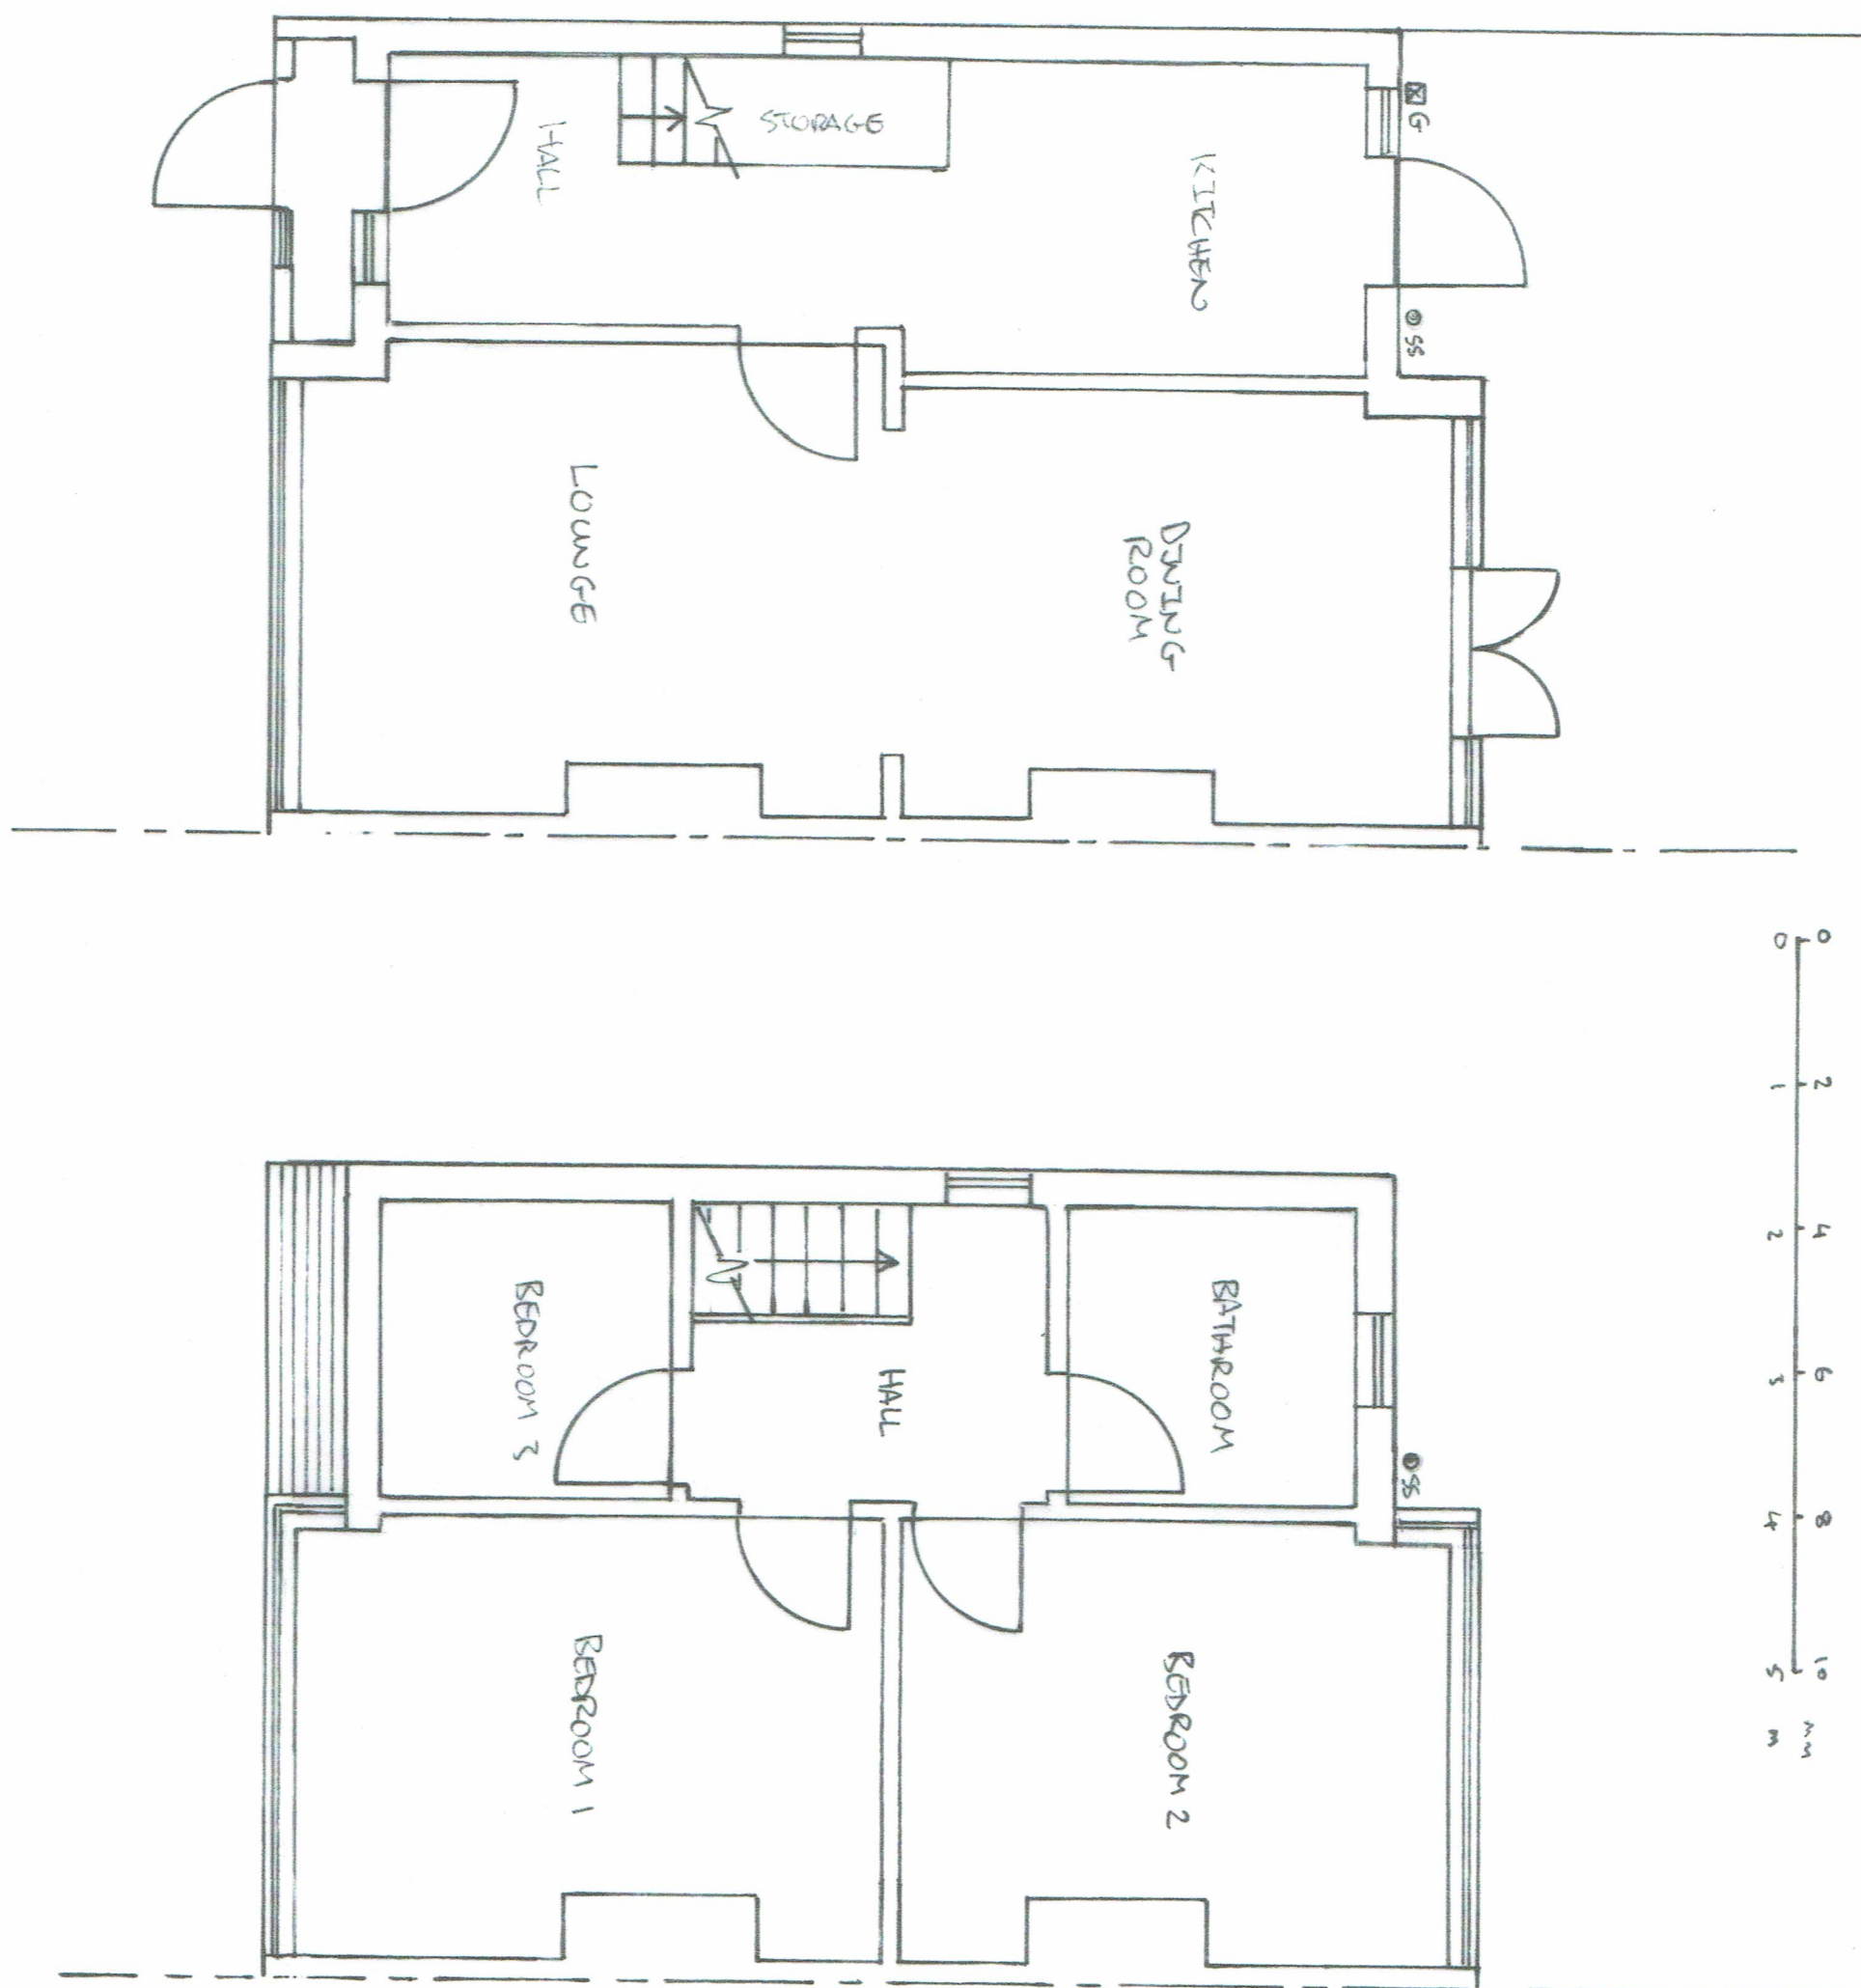
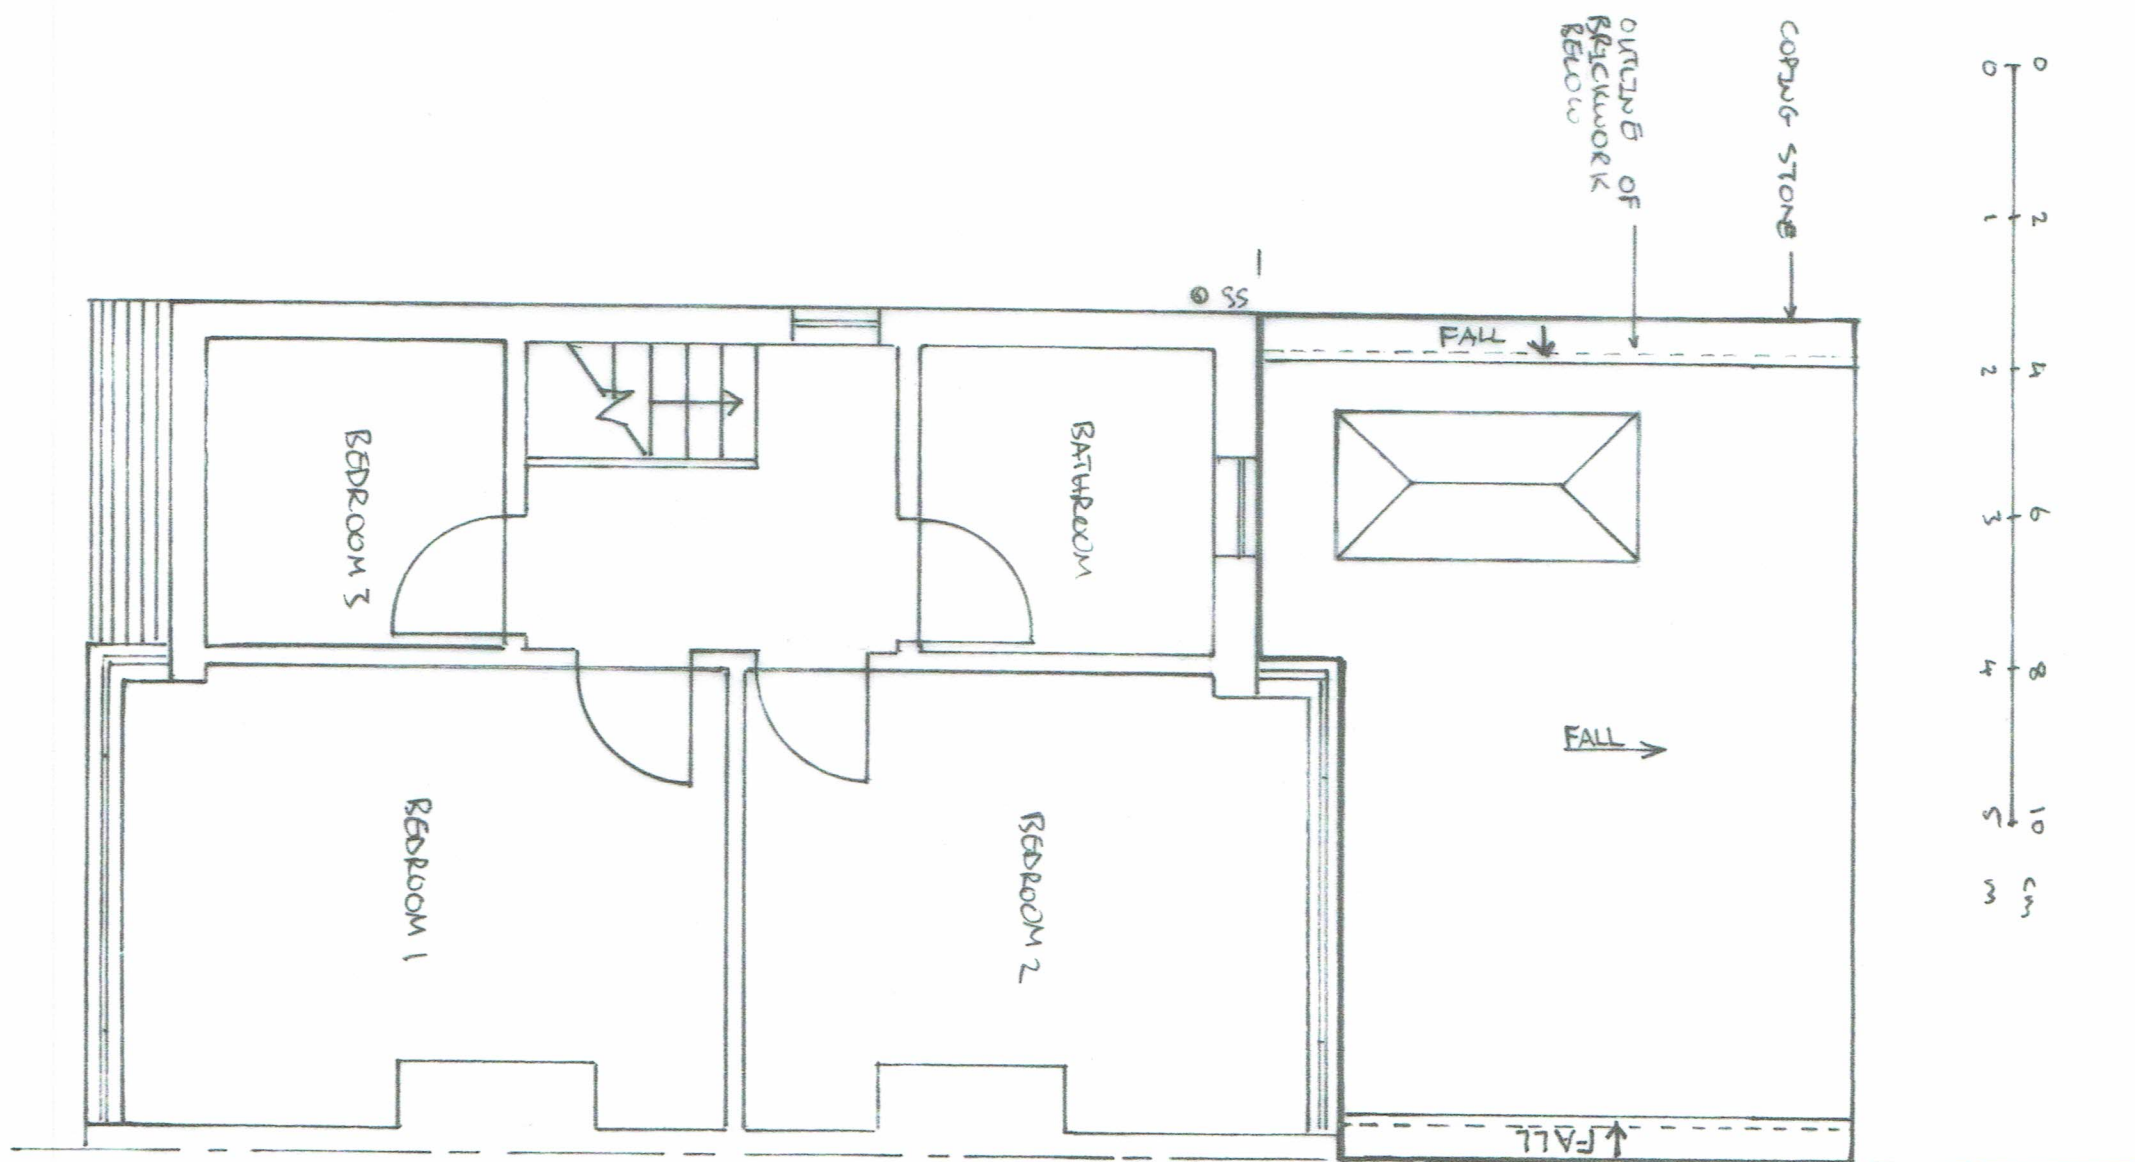


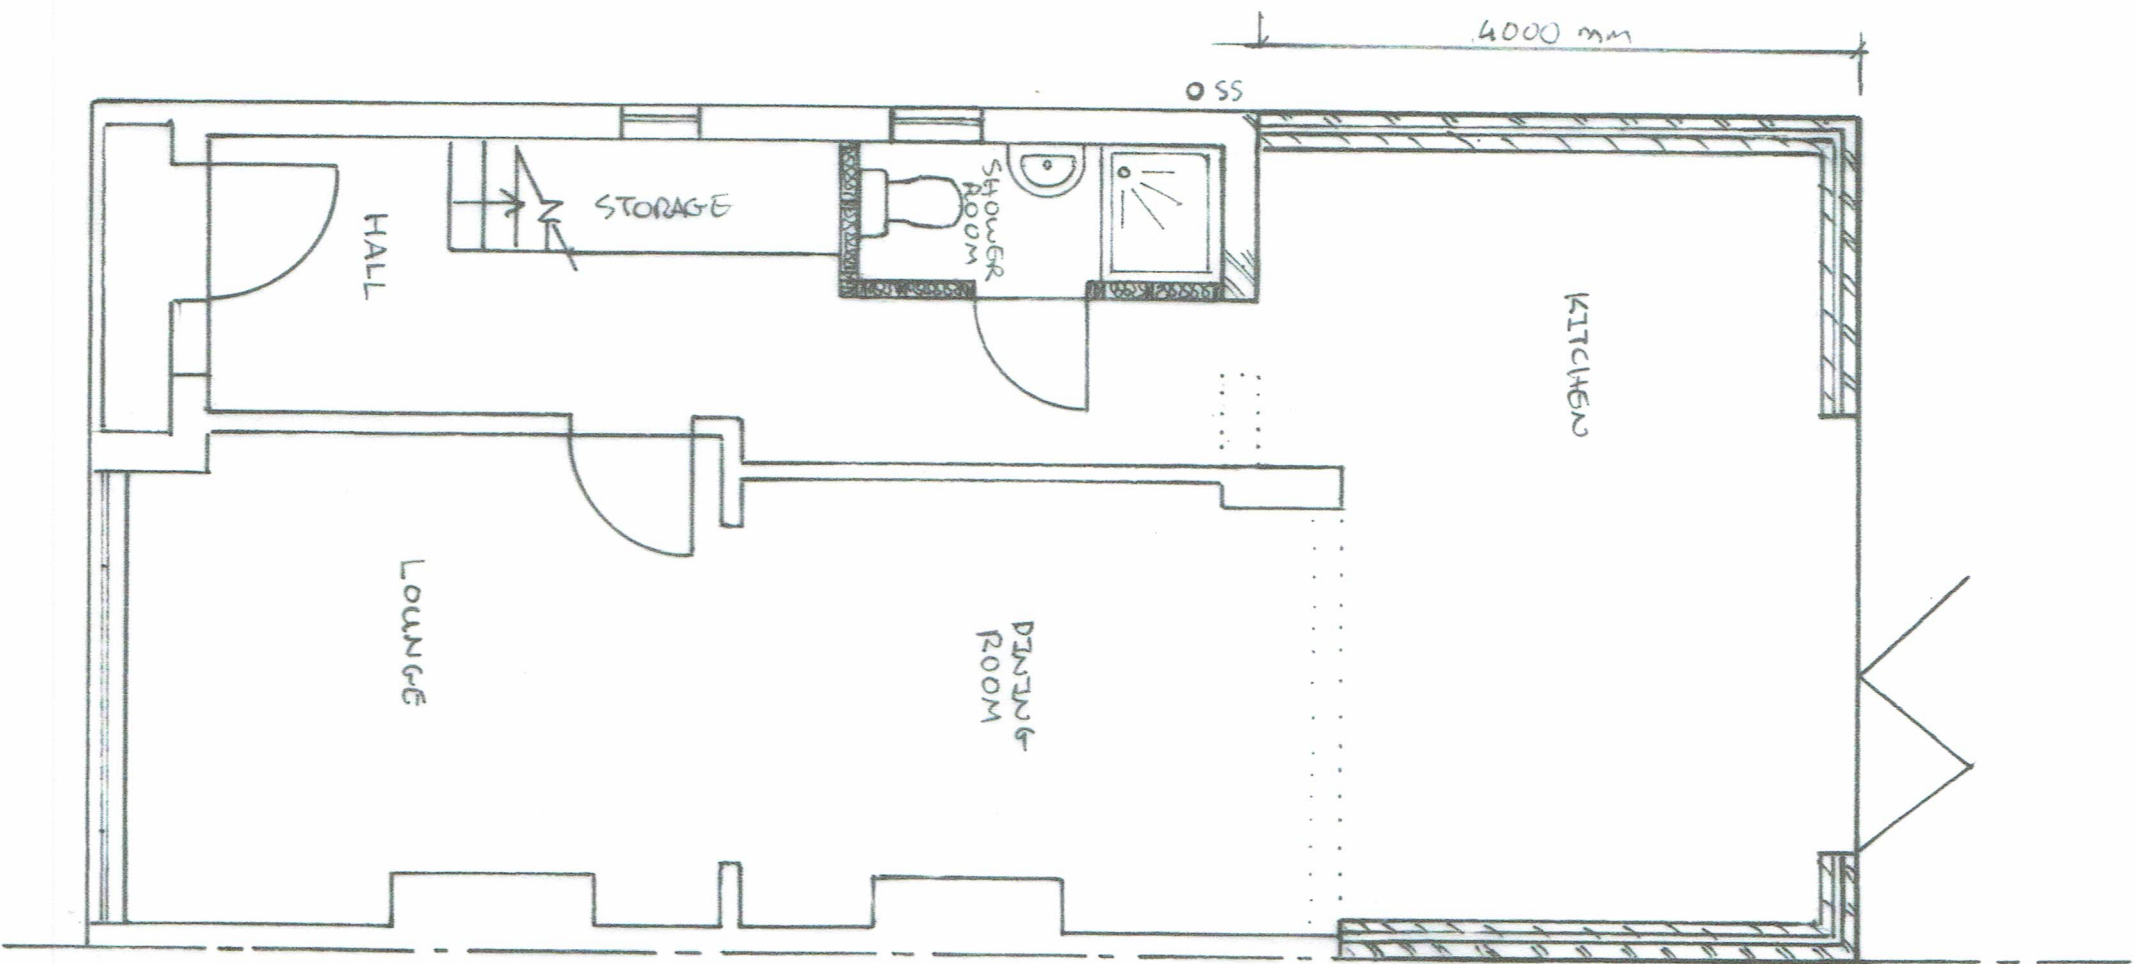


JOB		NO. 23 KENILWORTH GARDENS, HAYES, UB4 0AY	
TITLE		EXISTING GROUND AND FIRST FLOOR PLANS	
DRAWN	CLIENT		
YR	HG		
DATE	SCALE		
July 20	1:50 @ A3		
ECM Developers Ltd. 22 Queens Road, Uxbridge, Middx, UB8 2NN			
Email: ecm-developers@outlook.com			
DRAWING NO.	REV.		
0300-01-05			
ECM Developers Ltd, Registration No 09768314			

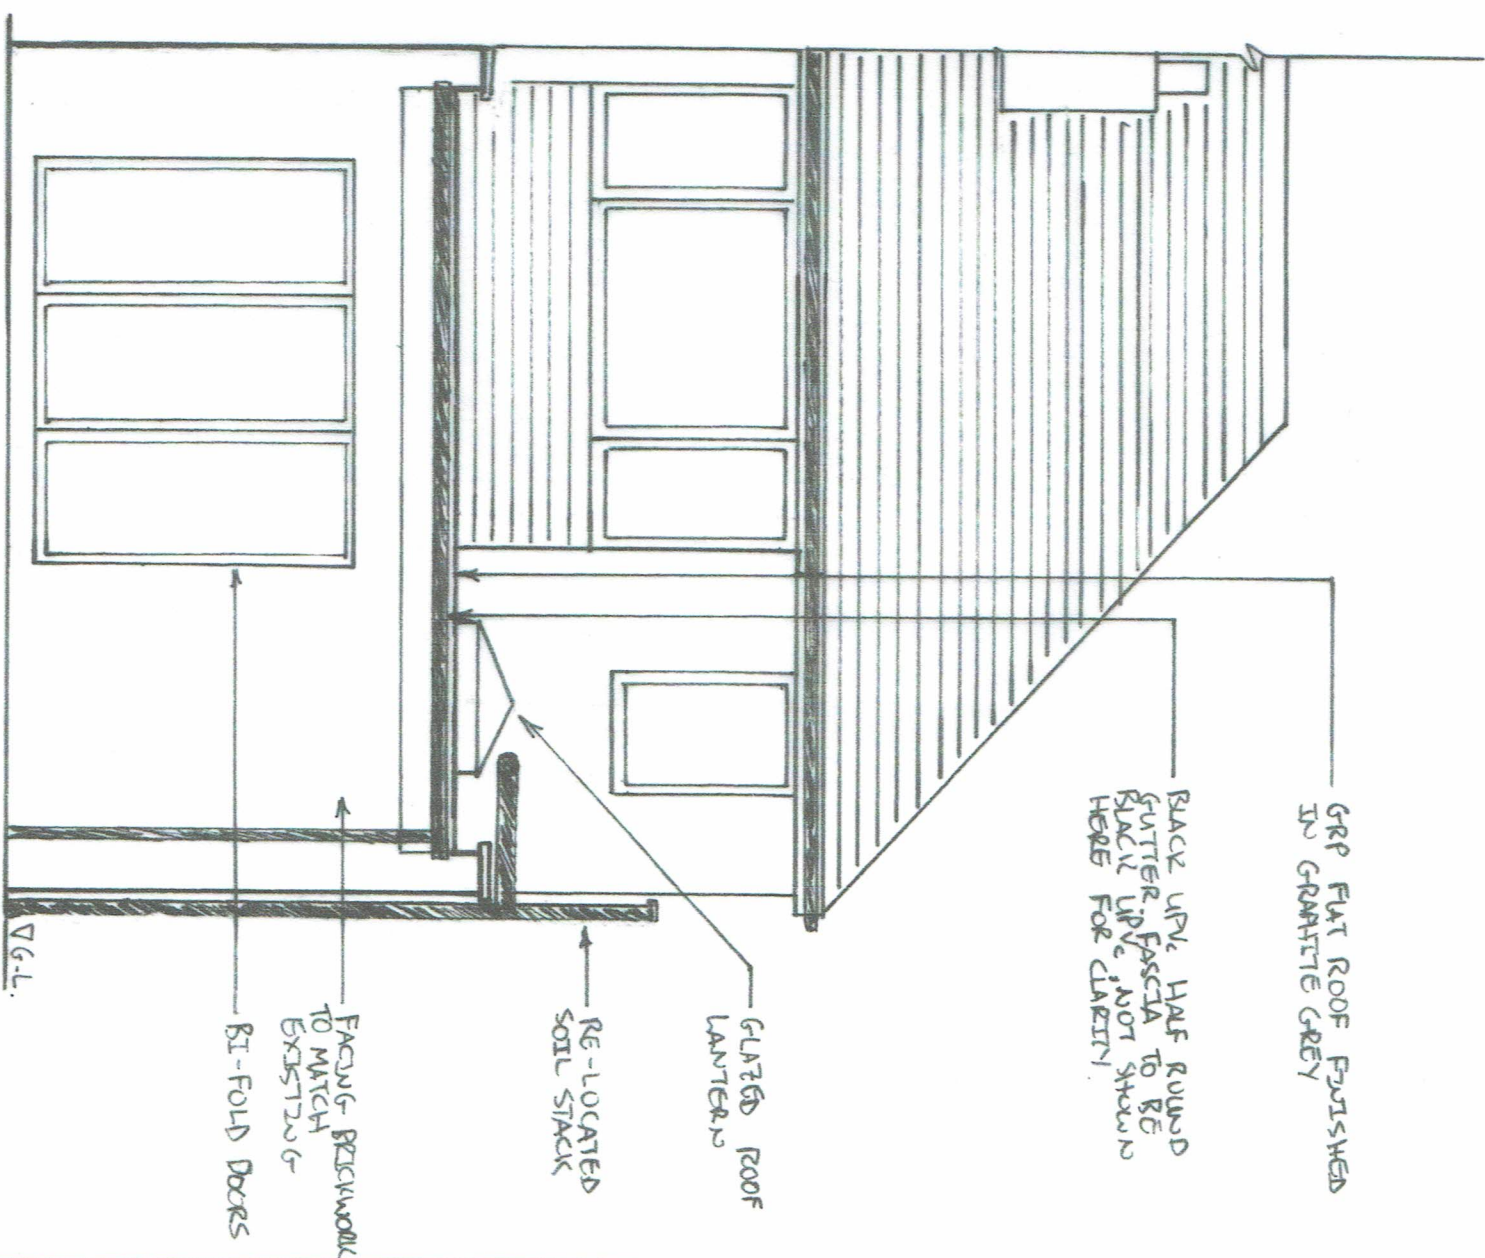

JOB		NO. 23 KENILWORTH GARDENS, HAYES, UB4 0AY	
TITLE		PROPOSED GROUND AND FIRST FLOOR PLANS	
DRAWN YR	CLIENT		
DATE July 20	SCALE 1:50 @ A3		
ECM Developers Ltd. 22 Queens Road, Uxbridge, Middx, UB8 2NN			
Email: ecm-developers@outlook.com			
DRAWING NO. 0300-01-06	REV.		
ECM Developers Ltd, Registration No. 09768314			

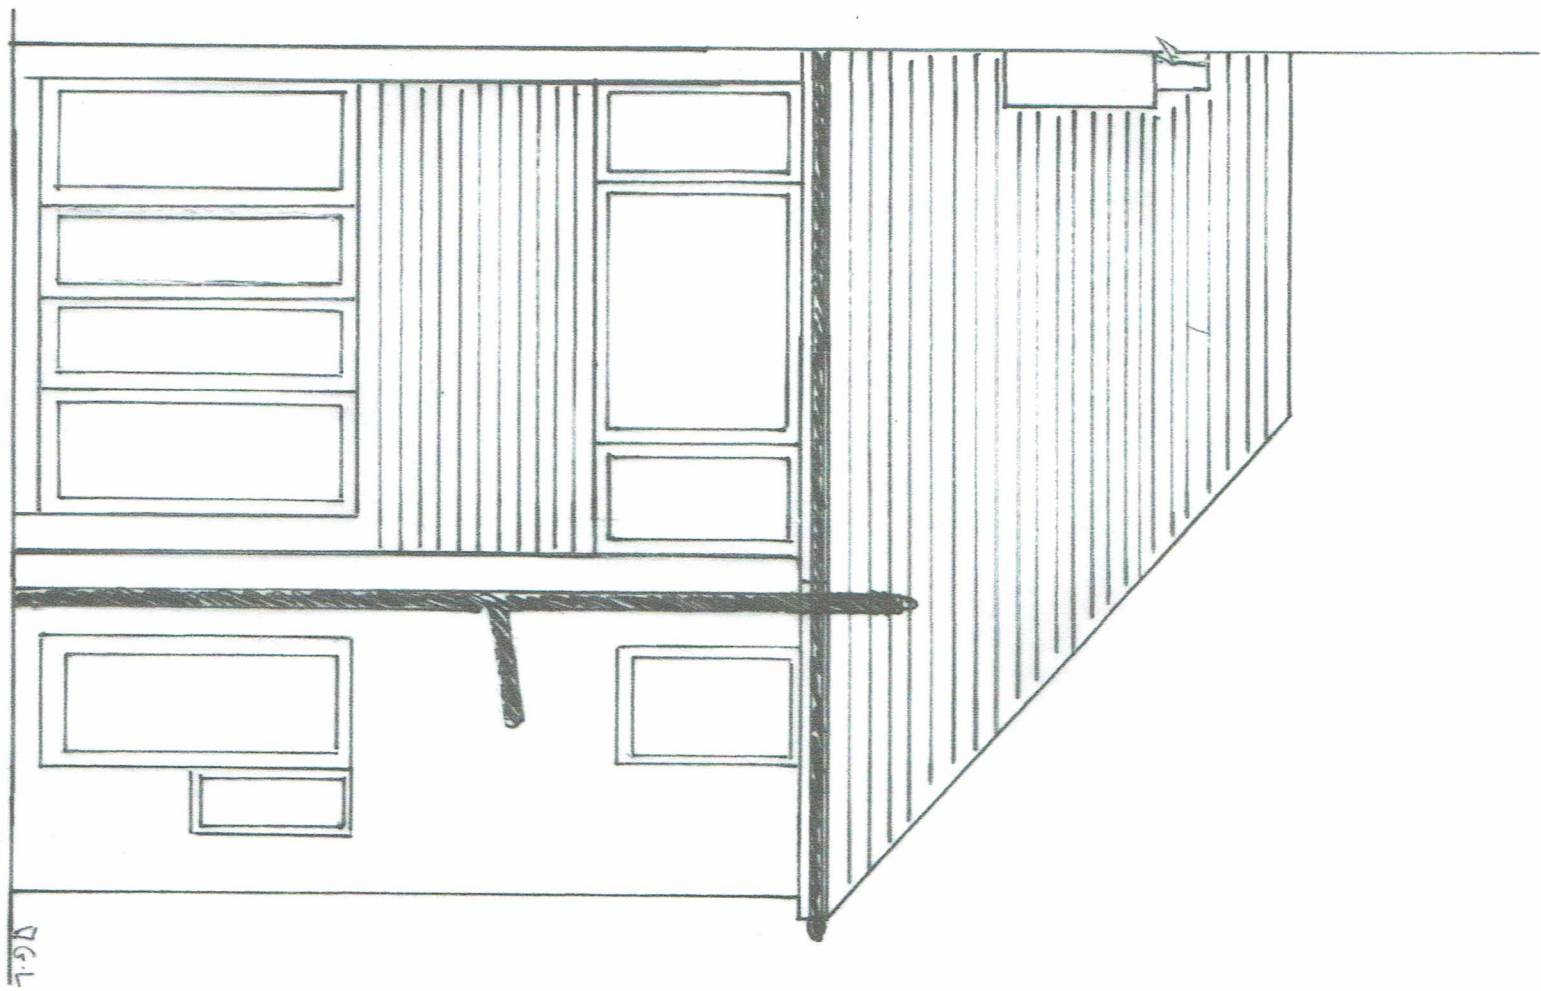

JOB		NO. 23 KENILWORTH GARDENS, HAYES, UB4 0AY	
TITLE		EXISTING AND PROPOSED REAR ELEVATIONS	
DRAWN	CLIENT	ECM Developers Ltd.	
YR	SCALE	22 Queens Road, Uxbridge, Middx, UB8 2NN	
DATE	1:50 @ A3	Email: ecm-developers@outlook.com	
July 20		DRAWING NO. 0300-01-07	
		REV.	
ECM Developers Ltd. Registration No. 09768314			

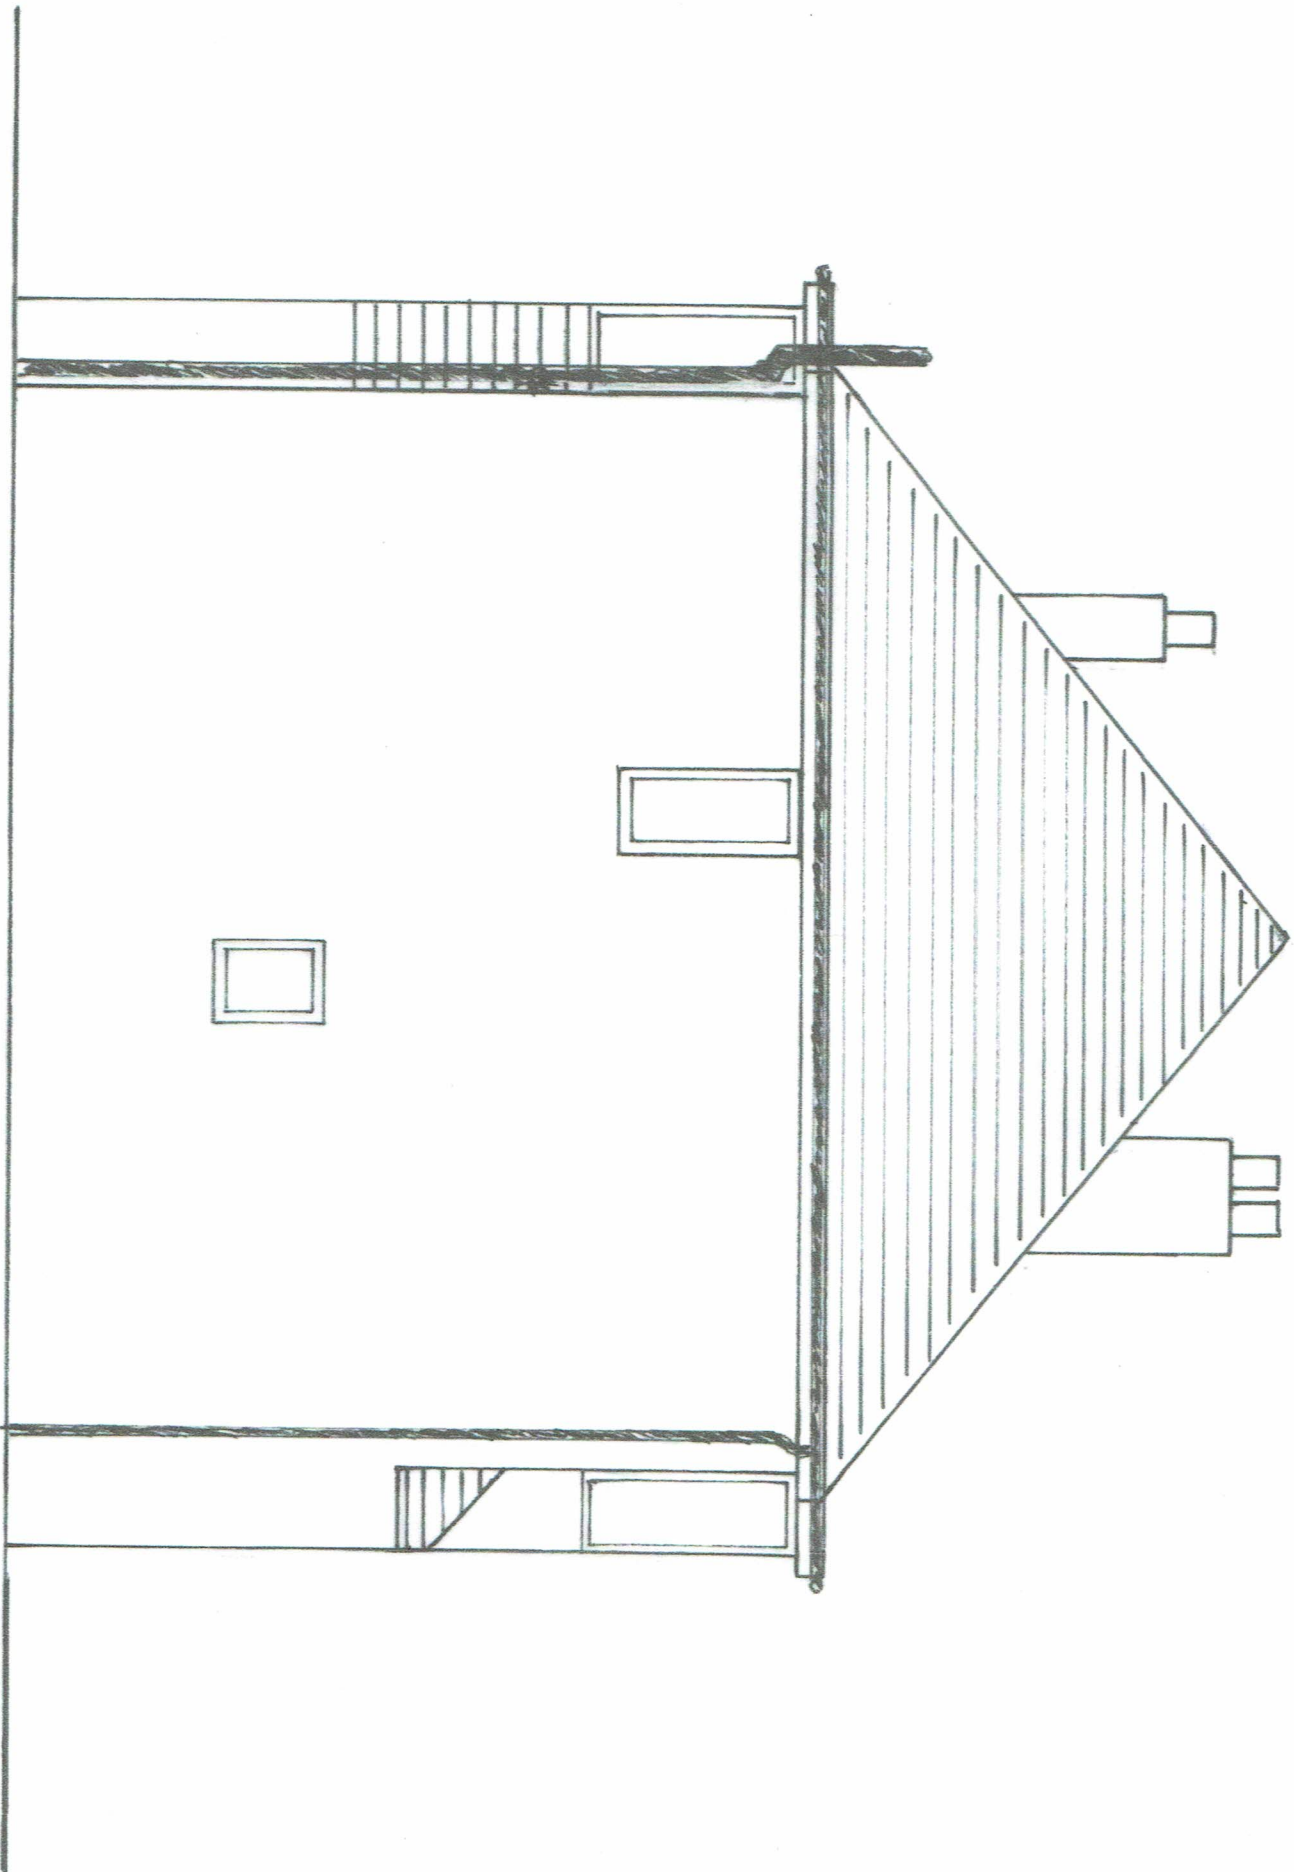

JOB
NO. 23 KENILWORTH GARDENS,
HAYES, UB4 0AY

TITLE
EXISTING SIDE ELEVATION –
FLANK WALL


DRAWN YR	CLIENT HG
DATE July 20	SCALE 1:50 @ A3

ECM Developers Ltd.
22 Queens Road,
Uxbridge,
Middx,
UB8 2NN


Email: ecm-developers@outlook.com

DRAWING NO 0300-01-08	REV.
--------------------------	------

ECM Developers Ltd, Registration No. 09768314

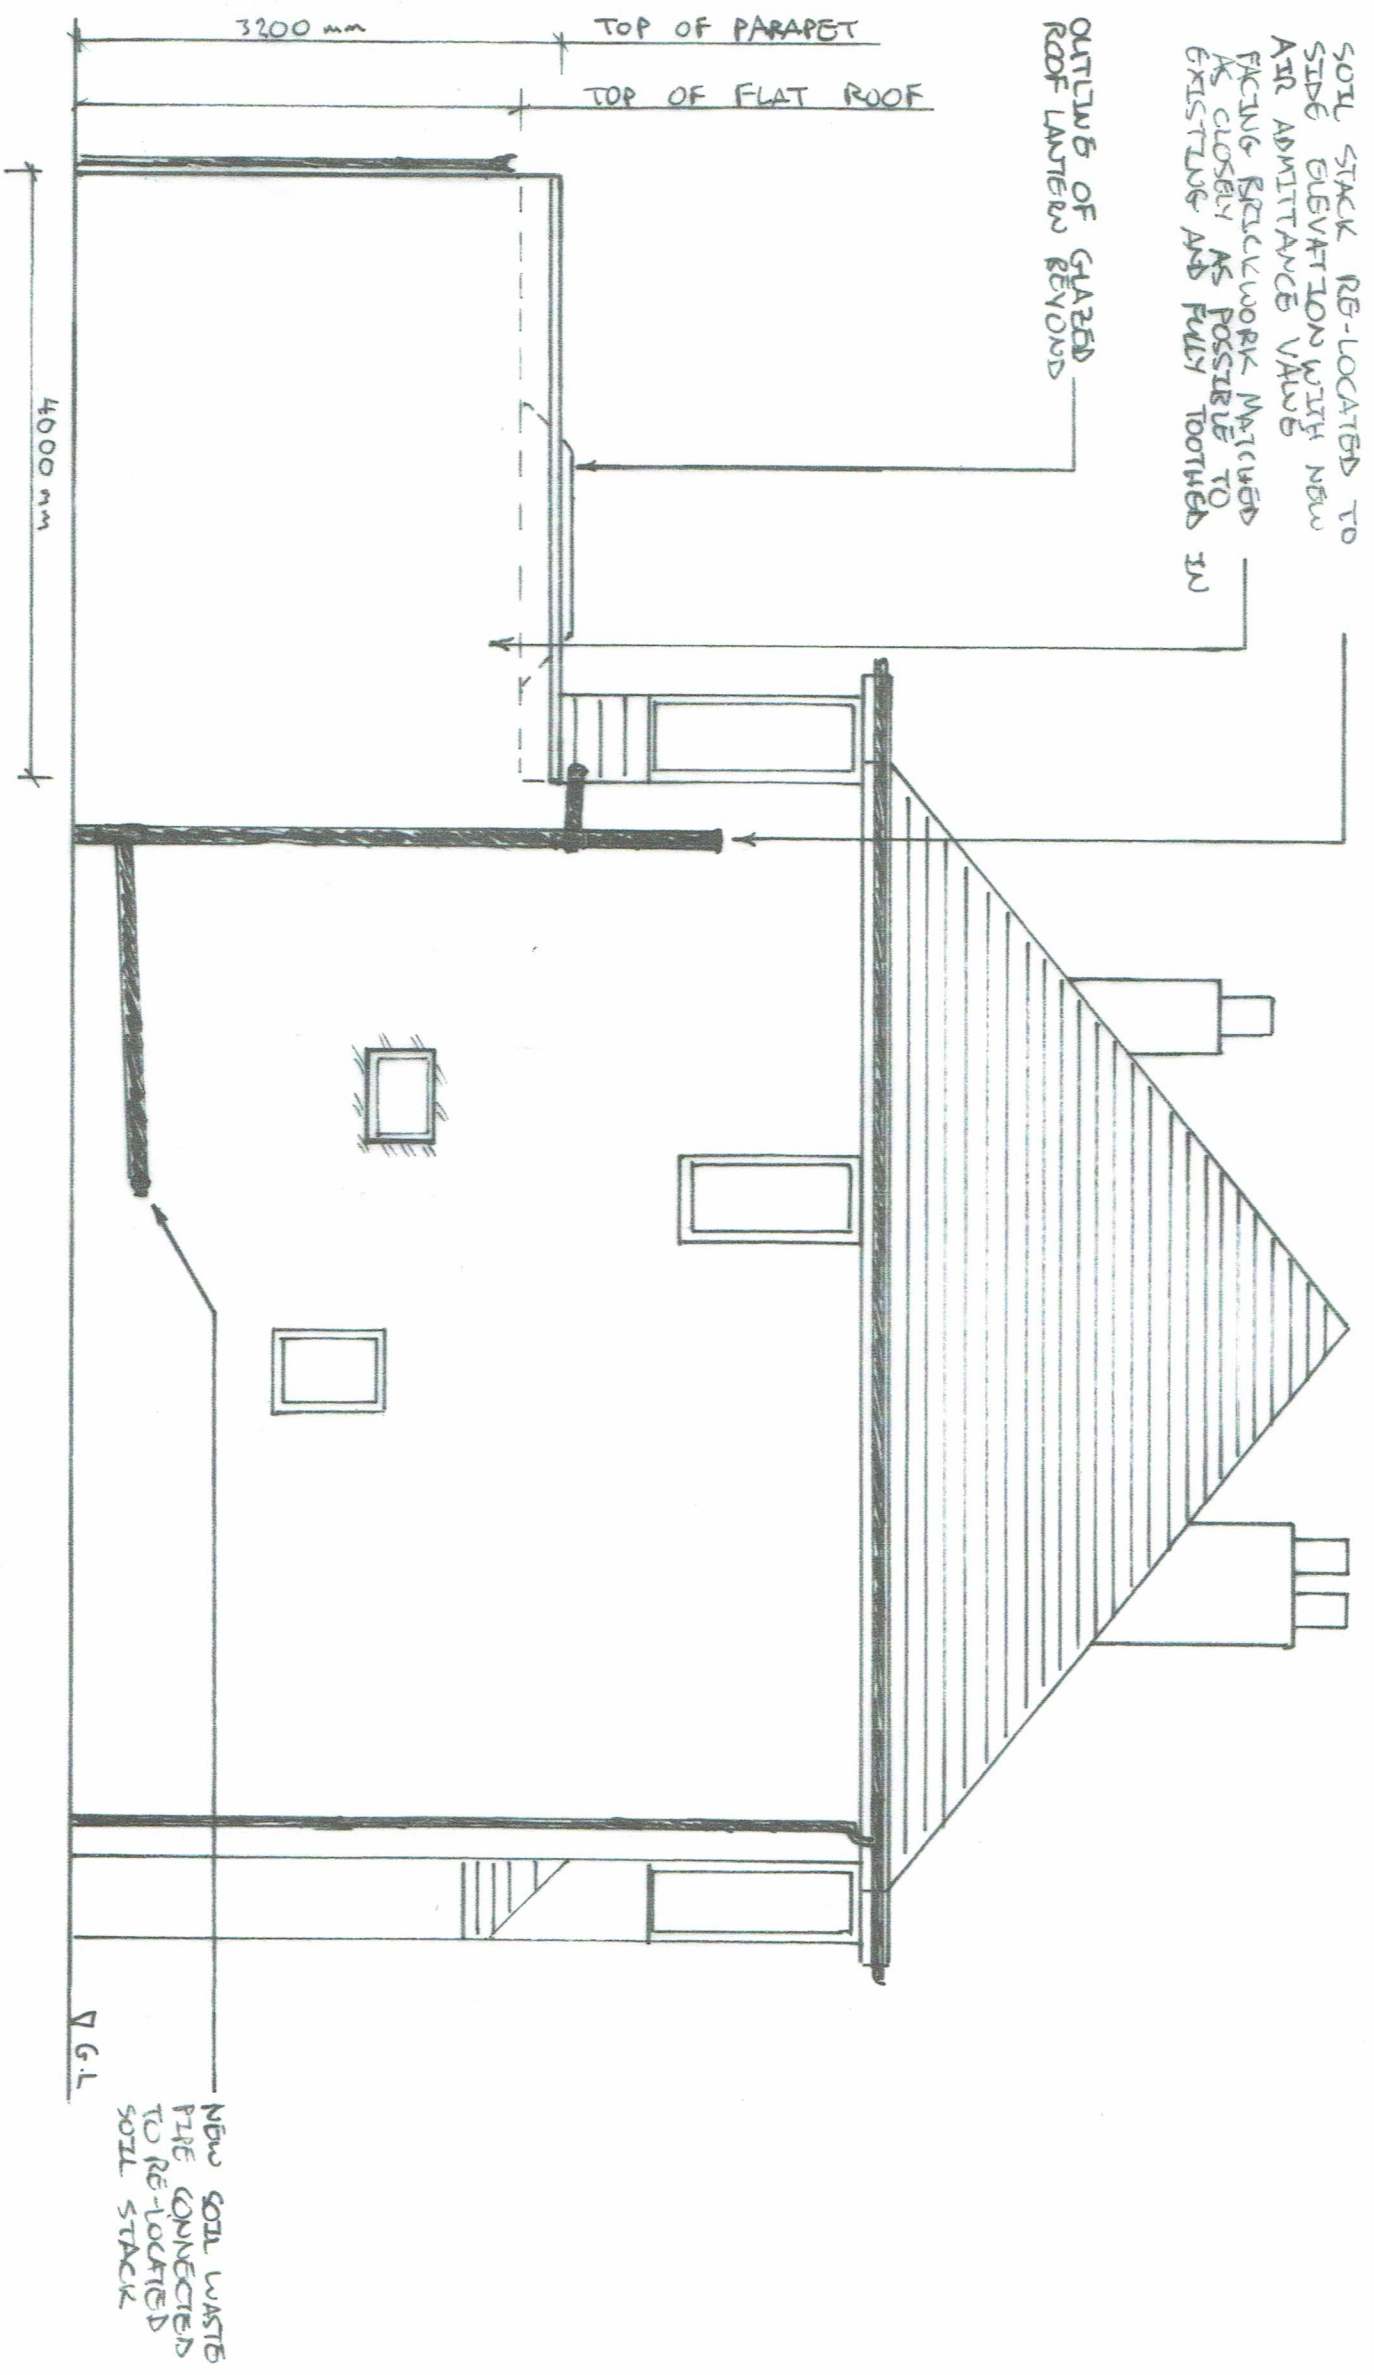

JOB		NO. 23 KENILWORTH GARDENS, HAYES, UB4 0AY	
TITLE		PROPOSED ELEVATION -- FLANK WALL	
DRAWN	CLIENT		
YR			
DATE	SCALE		
July 20	1:50 @ A3		
ECM Developers Ltd.			
22 Queens Road, Uxbridge, Middx, UB8 2NN			
Email: ecm-developers@outlook.com			
DRAWING NO.	REV.		
0300-01-09			
ECM Developers Ltd, Registration No. 09768314			

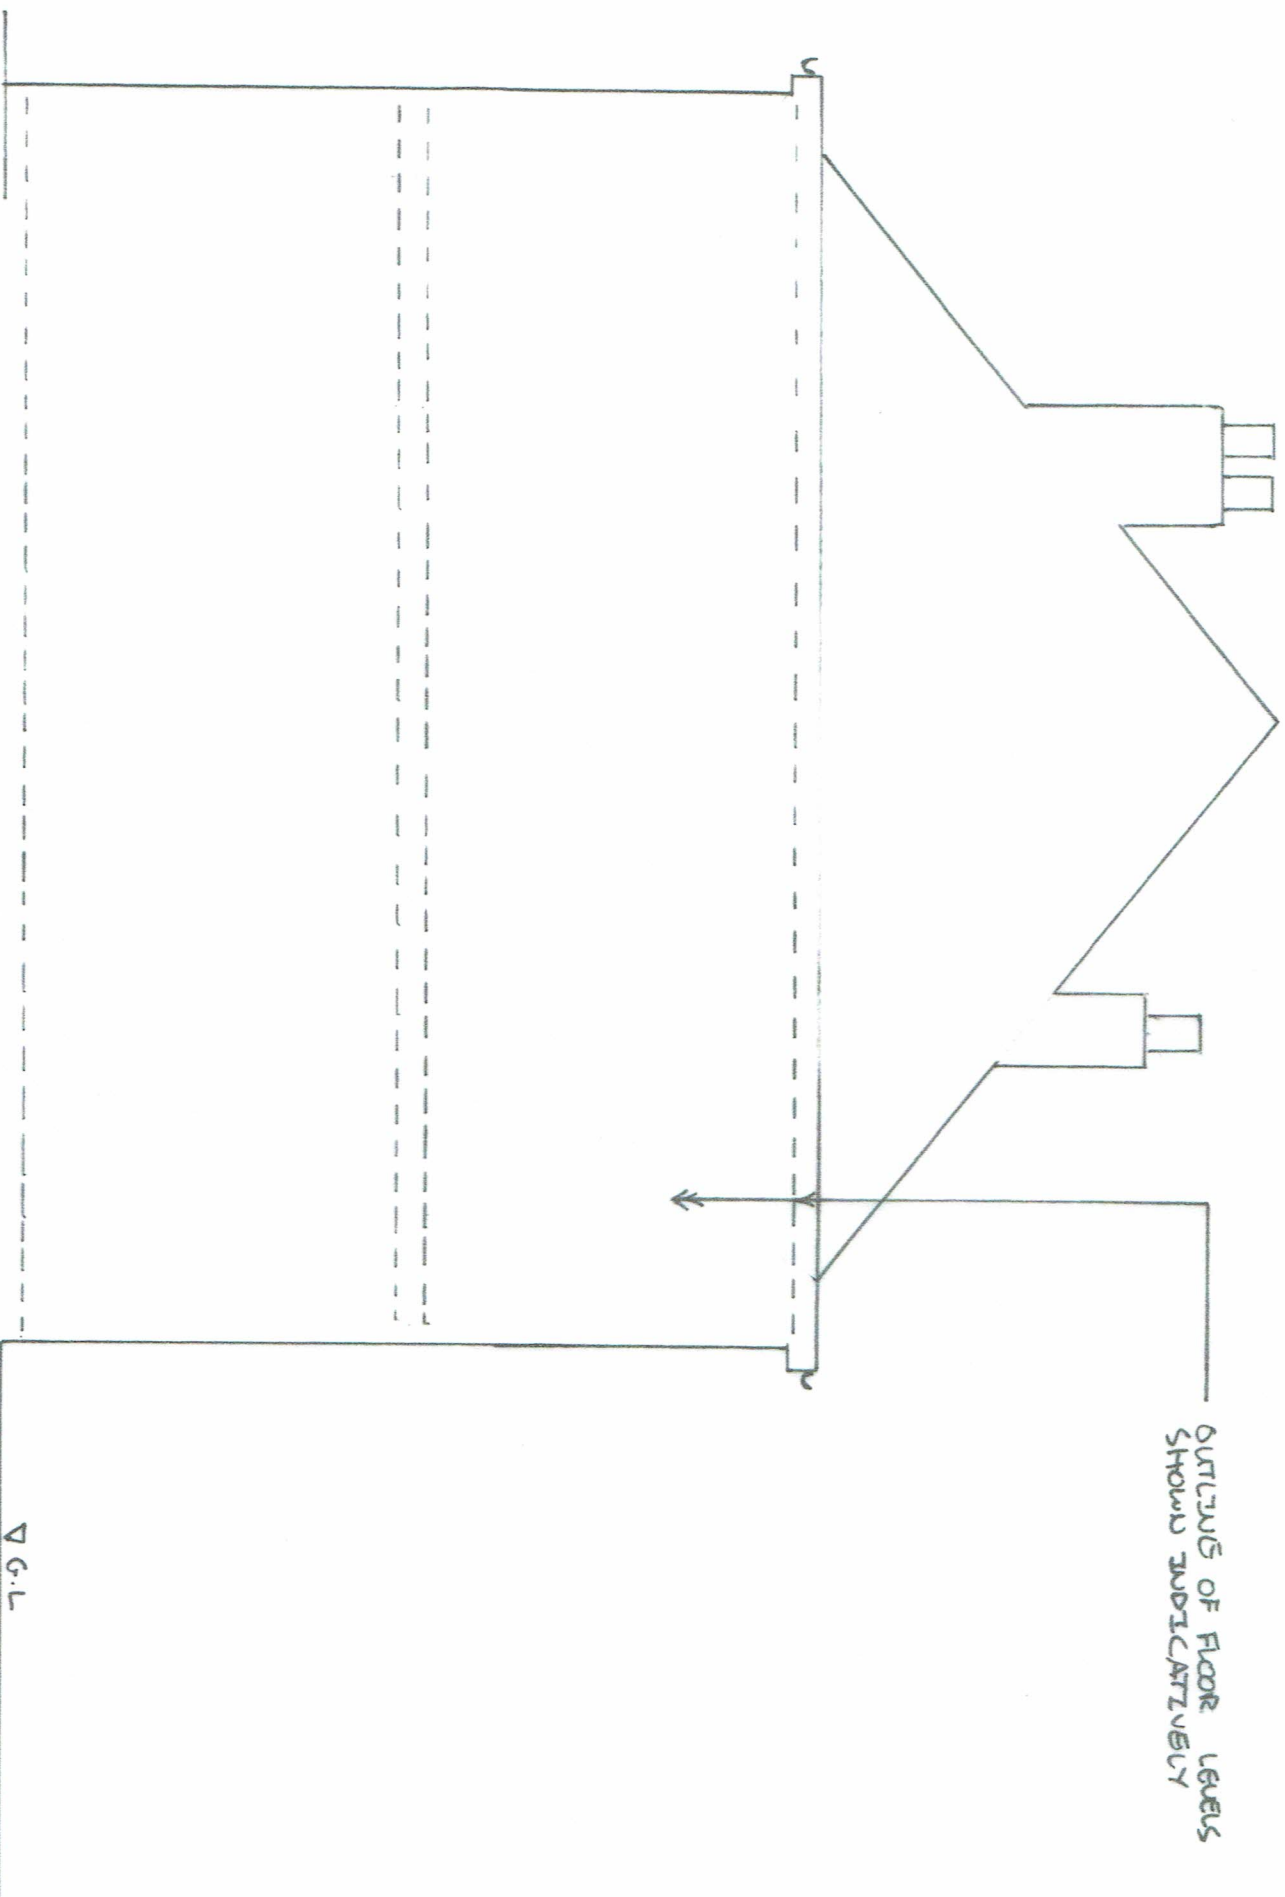

JOB
NO. 23 KENILWORTH GARDENS,
HAYES, UB4 0AY

TITLE
EXISTING SIDE ELEVATION -
PARTY WALL


DRAWN	CLIENT
YR	
DATE	SCALE
July 20	1:50 @ A3

ECM Developers Ltd.
22 Queens Road,
Uxbridge,
Middx,
UB8 2NN

Email: ecm-developers@outlook.com

DRAWING NO.	REV.
0300-01-10	

ECM Developers Ltd, Registration No. 09768314

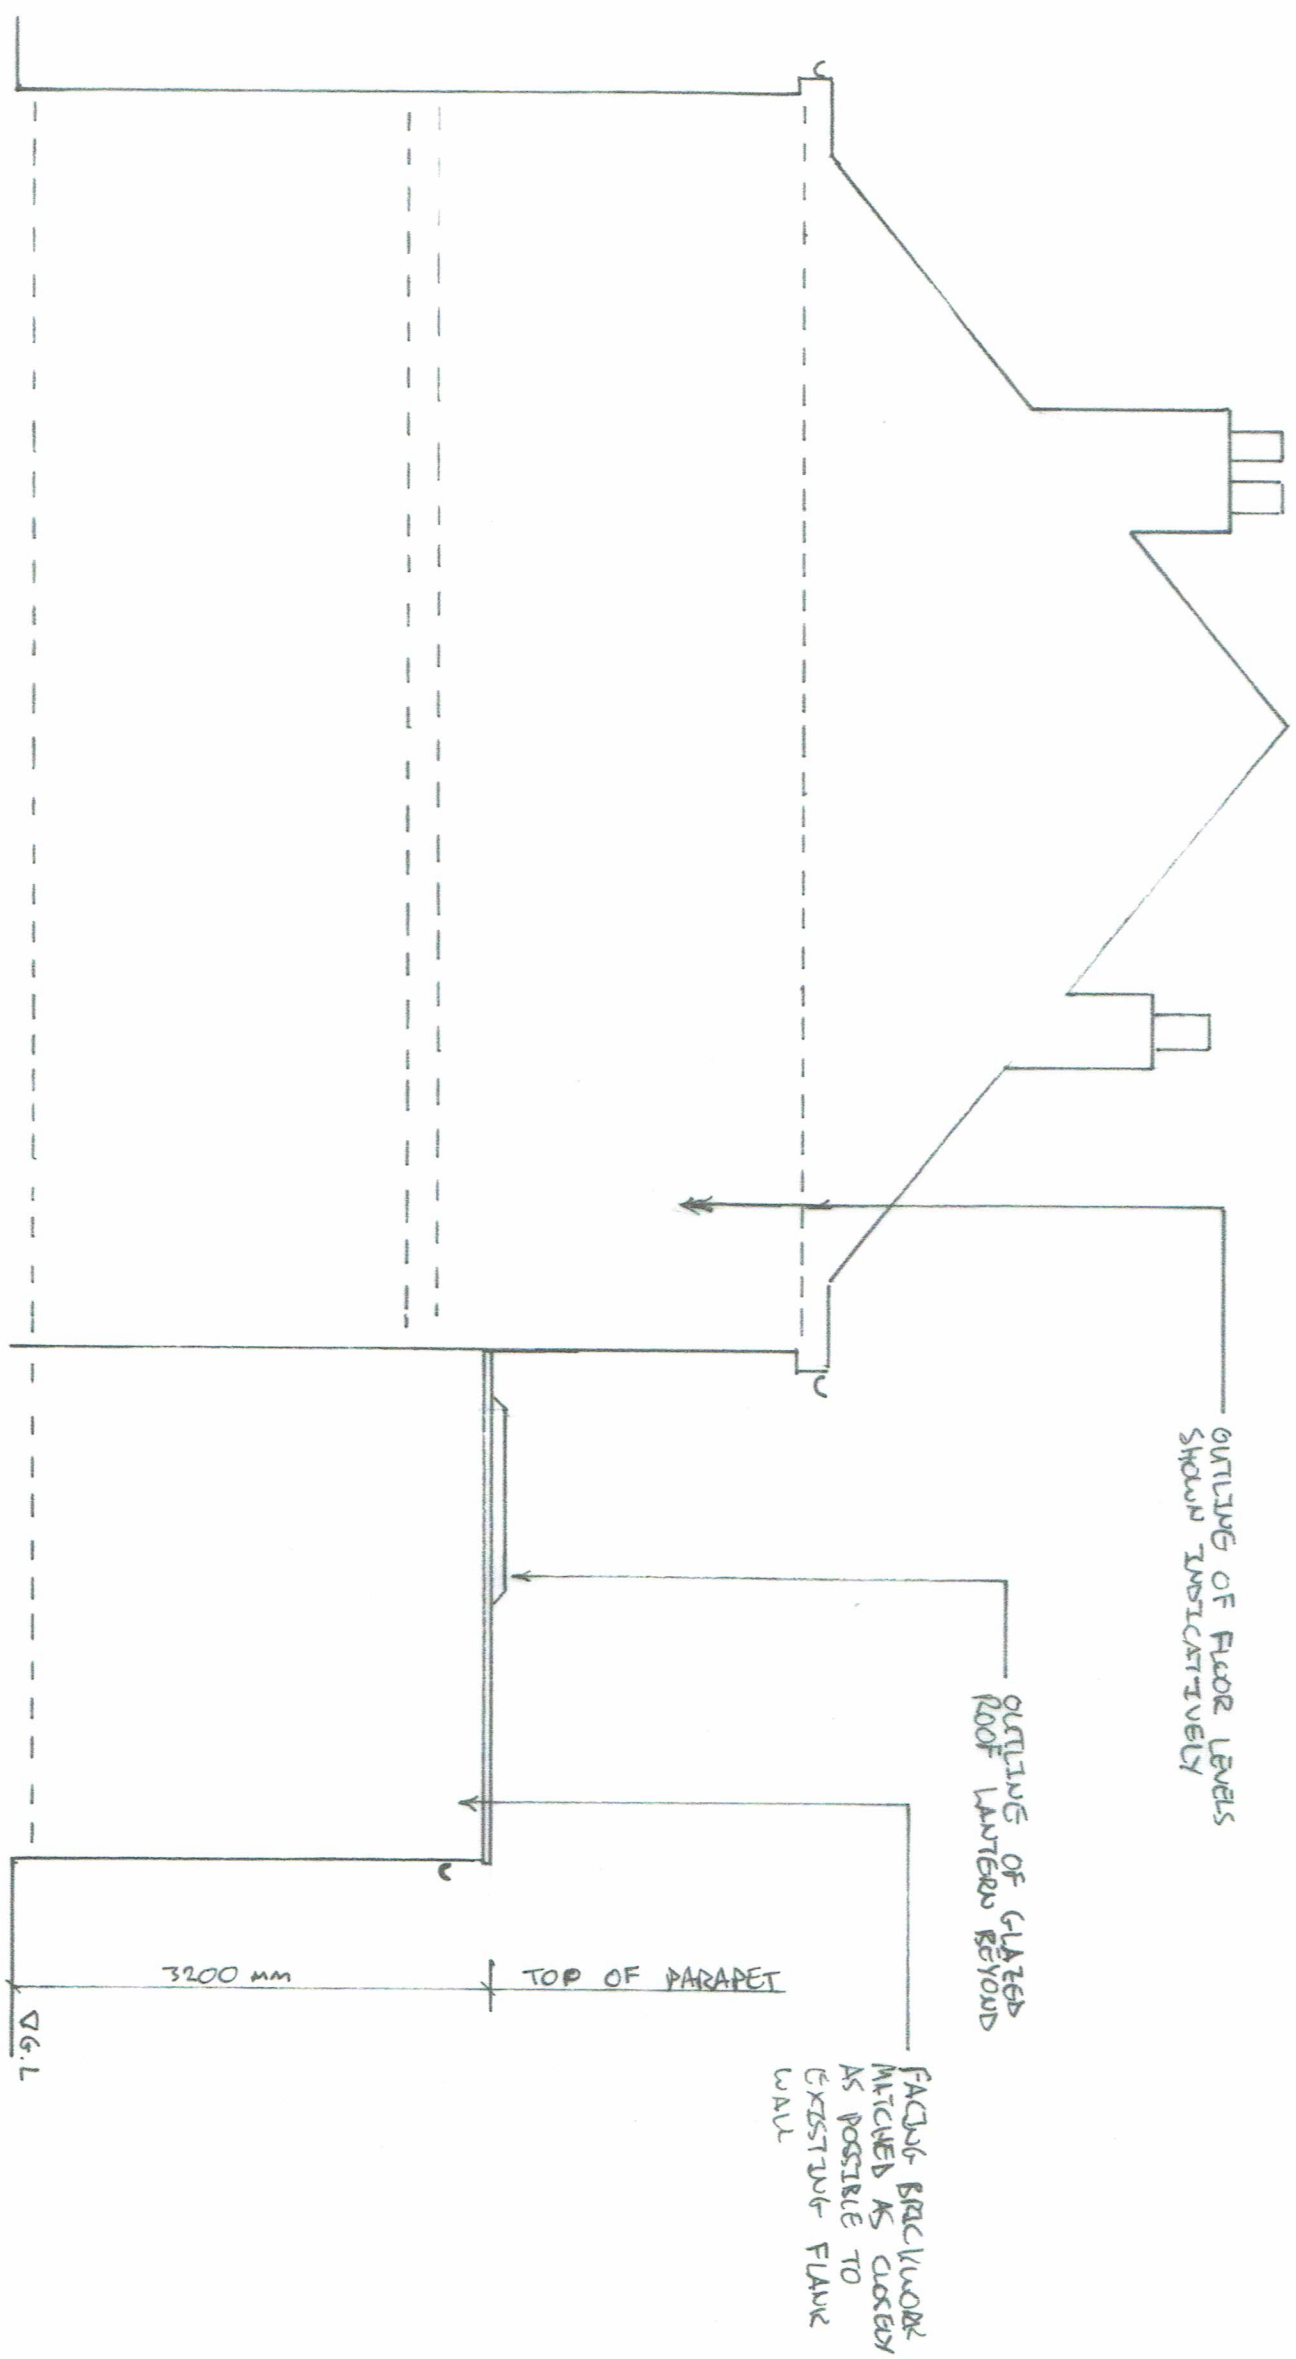

JOB		NO. 23 KENILWORTH GARDENS, HAYES, UB4 0AY	
TITLE		PROPOSED SIDE ELEVATION - PARTY WALL	
DRAWN YR	CLIENT	ECM Developers Ltd.	
DATE July 20	SCALE 1:50 @ A3	22 Queens Road, Uxbridge, Middx, UB8 2NN	
DRAWING NO. 0300-01-11		REV.	
Email: ecm-developers@outlook.com		ECM Developers Ltd, Registration No. 09768314	