




01 EXISTING FRONT ELEVATION
1:100@ A3



02 EXISTING REAR ELEVATION
1:100@ A3

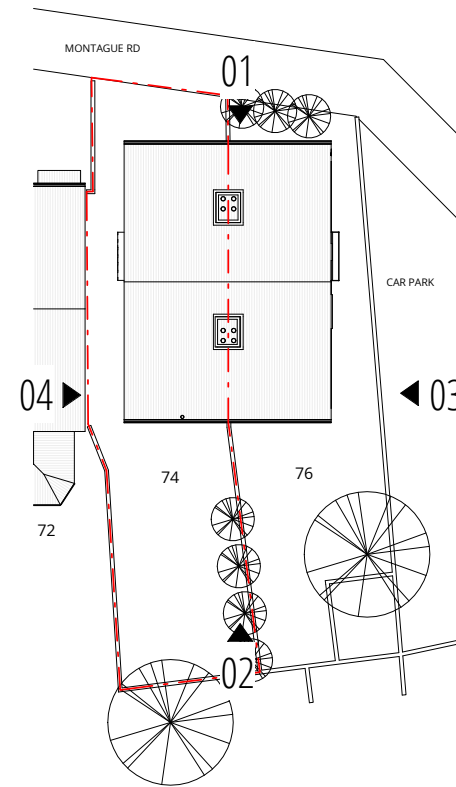

05 KEY PLAN
1:100@ A3

PLANNING ISSUE

1:100@A3



J79 STUDIO

T: +44 (0)7742 071 052
W: info@j79studio.co.uk


Unit 312
Wey House
15 Church Street
Weybridge
KT13 8NA

FOR
ALL DIMENSIONS TO BE CHECKED ON SITE
BUILDING CONTROL / PLANNING
APPROVAL BEFORE WORK COMMENCE

This drawing is the property of J79 Studio. Copyright is reserved & this drawing is issued on the condition that it is not copied, reproduced, retained or disclosed to any unauthorised person, either wholly or in part, without our consent. Check all dimensions on site. Any errors please notify architect in the first instance.

Rev	Date	Note
S1	04-06-21	PLANNING ISSUE
PROJECT		
74 Montague Rd Uxbridge UB8 1QN		
DRAWING TITLE		
EXISTING ELEVATION		
STATUS		
PLANNING APPLICATION		
DRAWN BY		
Author		
CHECKED BY		
Checker		

PROJECT NO.	DATE	SCALE
1893	JUNE 2020	1:100 @ A3
DRAWING NO.	REVISION	
A20	P1	

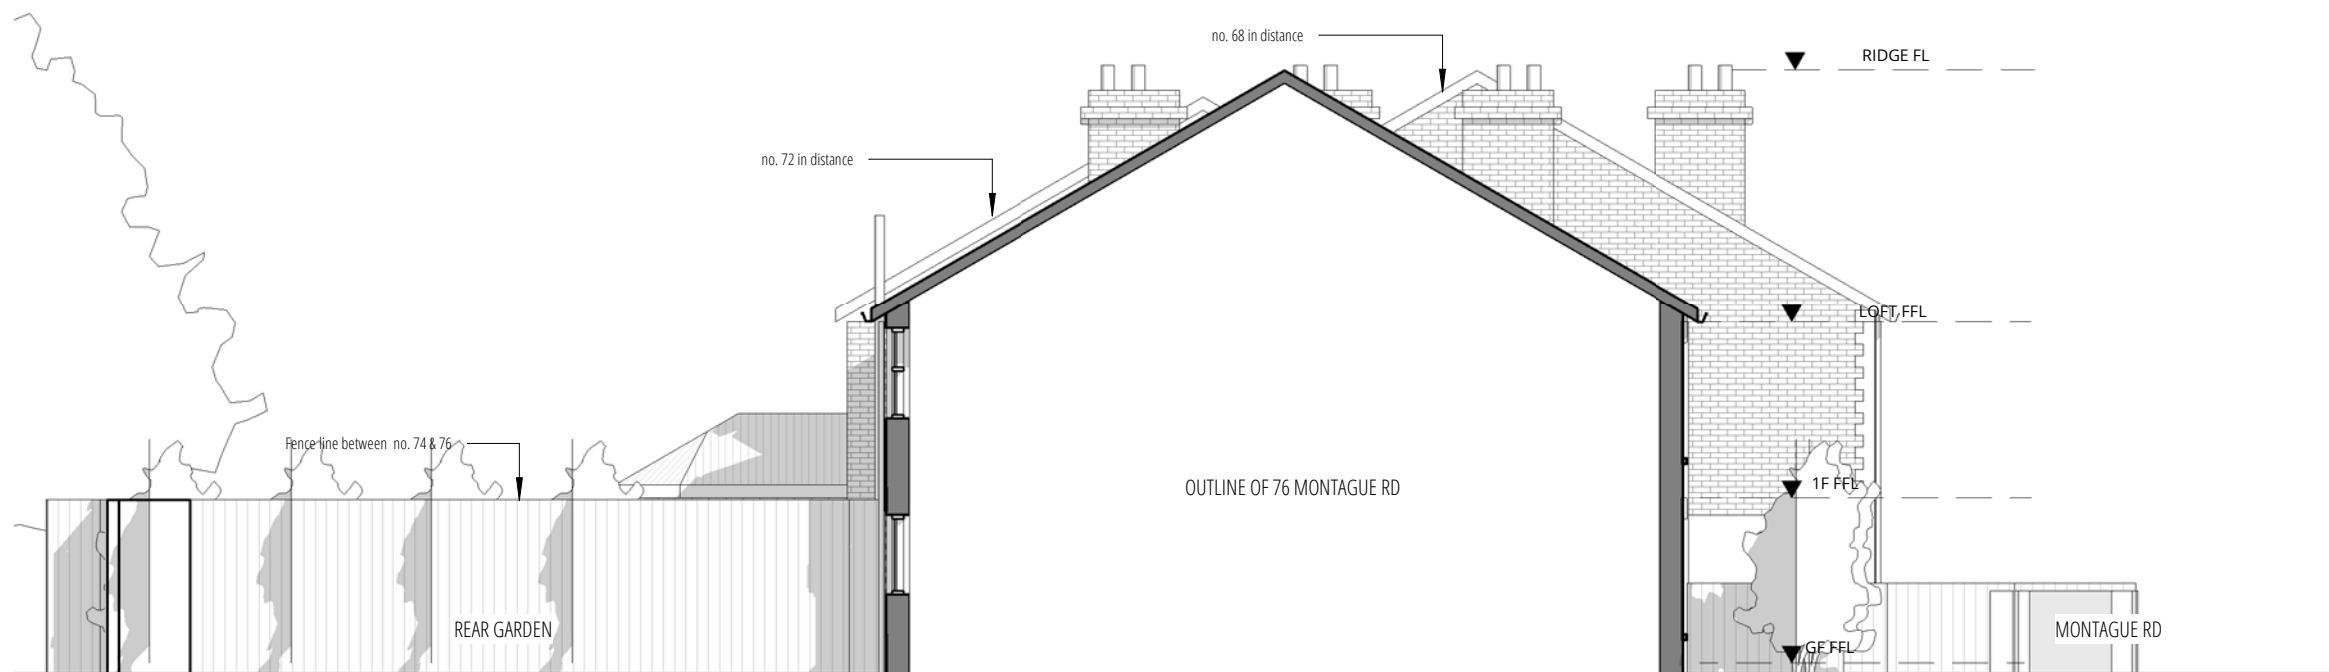

03 EXISTING SIDE / EAST ELEVATION
1:100@ A3



04 EXISTING SIDE / WEST ELEVATION
1:100@ A3