

Contact:
Email: info@bluearchdesign.co.uk,
Cell: 044 + 078 3293 8374
Web site: www.bluearchdesign.co.uk

Notes:
© 2021 Blue Architecture Limited.
All rights reserved.
All drawings are for the purpose of gaining
Planning Permission approval only.
All written dimensions to be taken in
preferences to scaled dimensions.

Garage Conversion =

Carpet Area: 12.36 Sq.M

Rev.	Description	By	Ckd	Date

Client:
Mr. Anir Man Singh Karki.

Project:
Existing Garage conversion into habitable room
and replace garage front door by window.

Location:
79 St. Clement Close, Uxbridge,
Middlesex, UB8 3SS.



Status:
PLANNING

Title:
Existing and proposed Elevations-2


Drawn by: **L.p** Str. Fr. **---** Checked by: **R.k**

Project no: **BAL-1515** Sheet Size **A3** Sheet no.


Date: 08/06/2021 Scale: 1:100

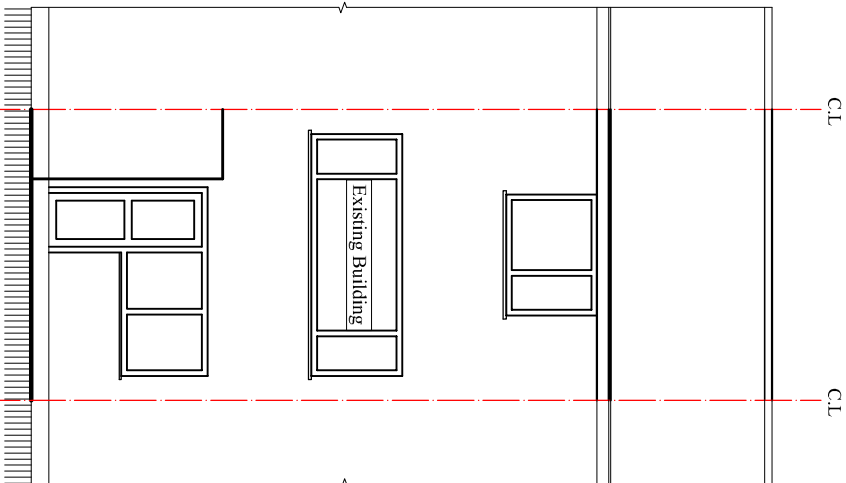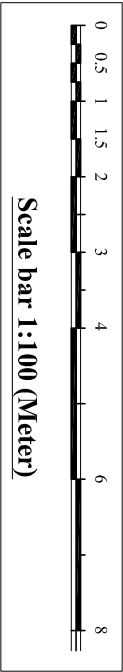


Proposed South Elevation
Scale: 1:100

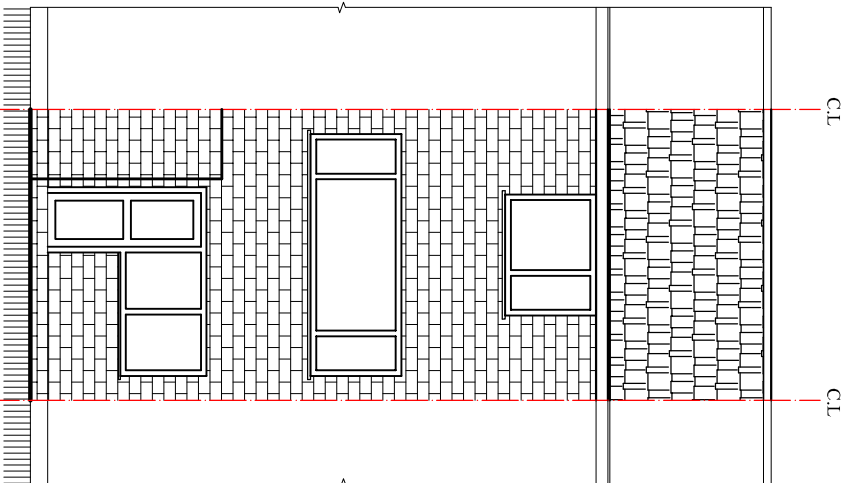

Existing South Elevation
Scale: 1:100

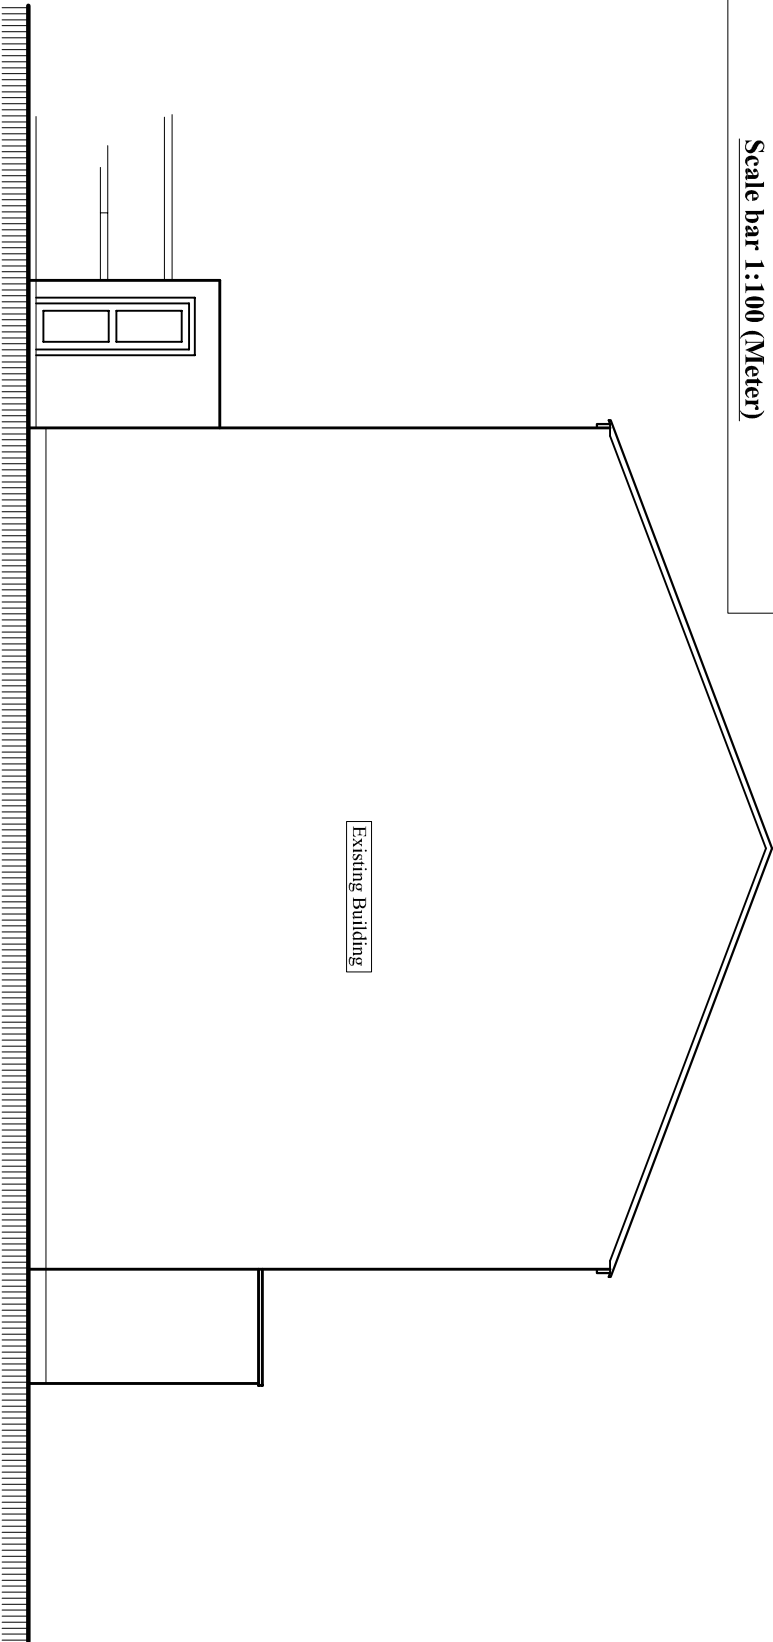

Proposed East Elevation
Scale: 1:100

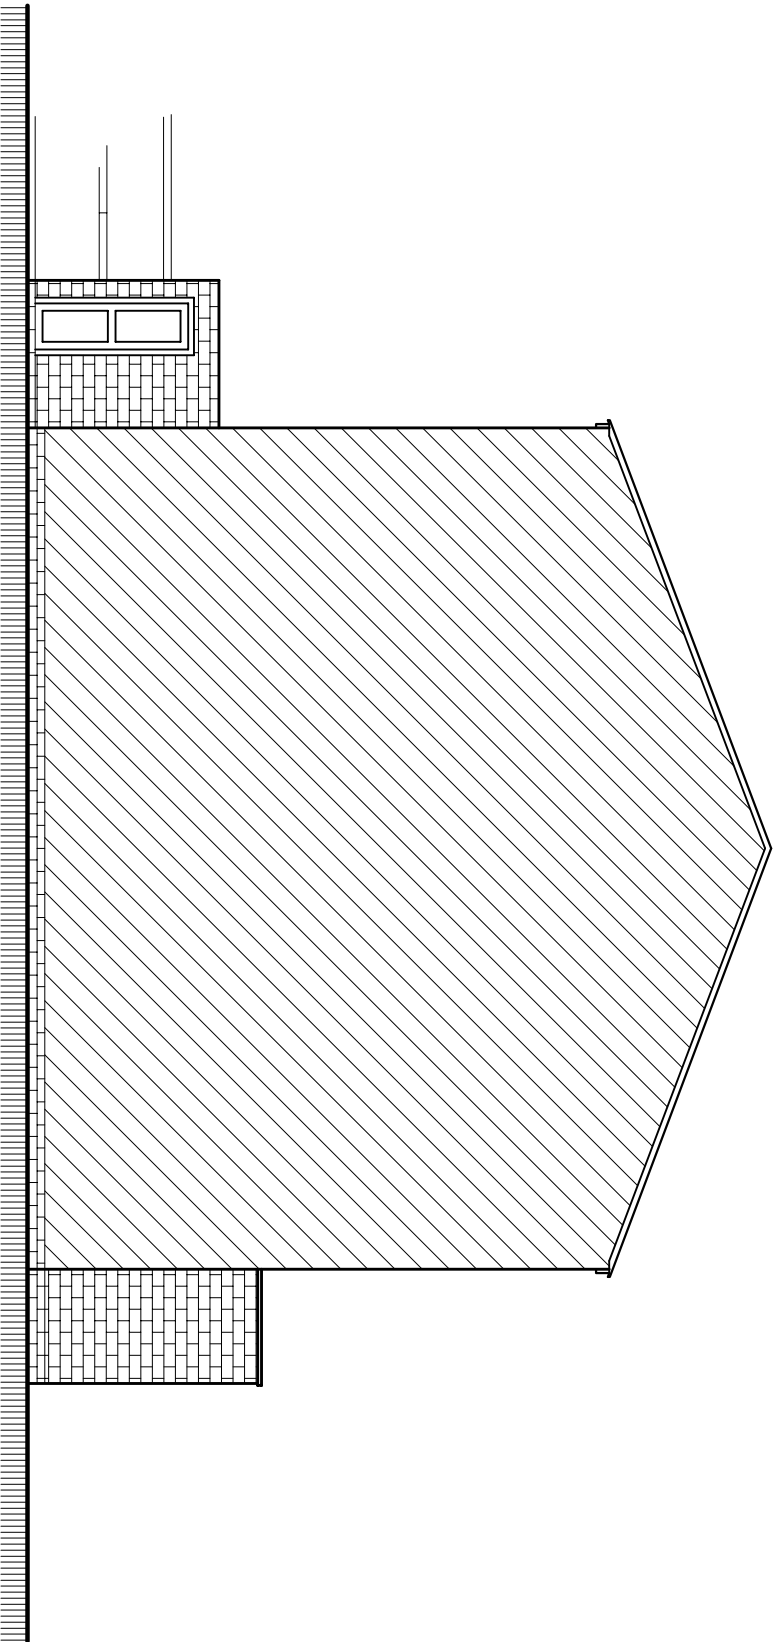

Existing East Elevation
Scale: 1:100