




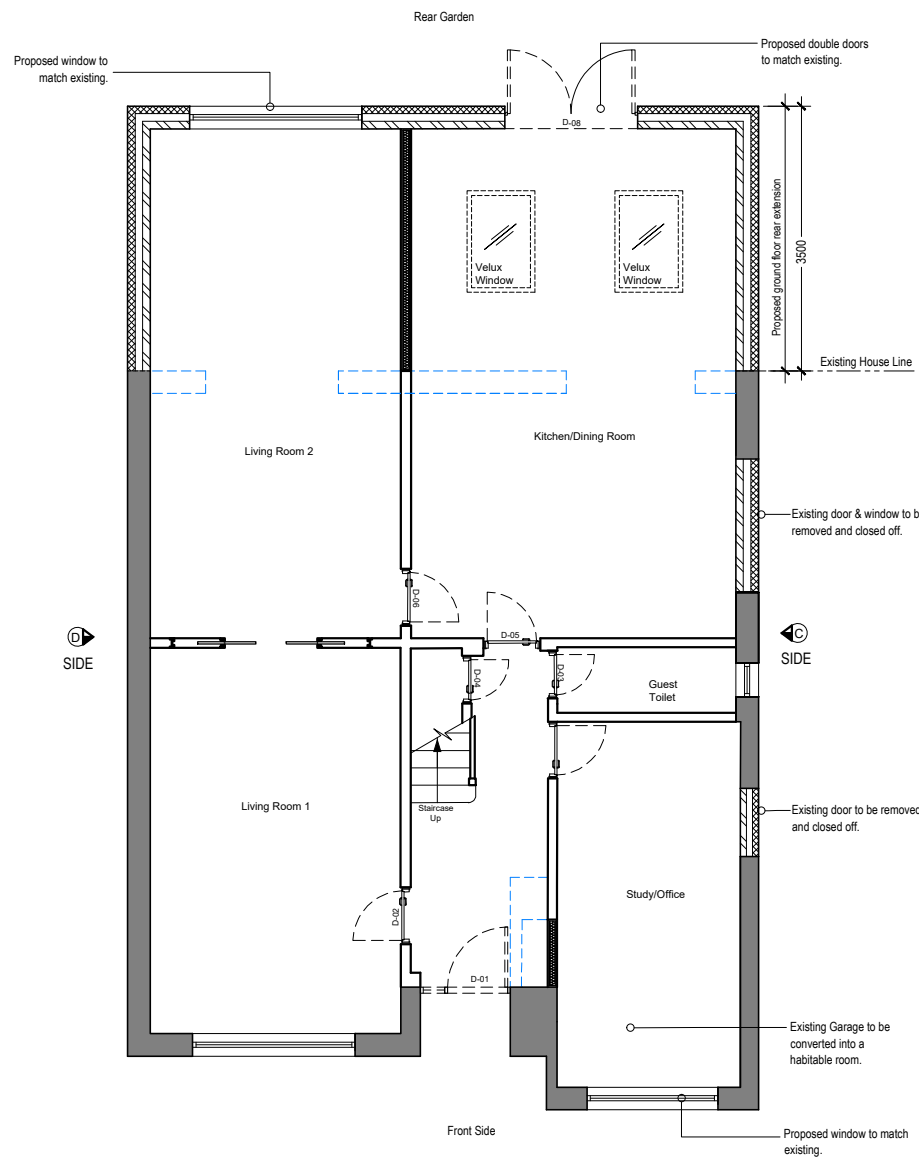

PROPOSED GROUND FLOOR PLAN
1:100 @ A3

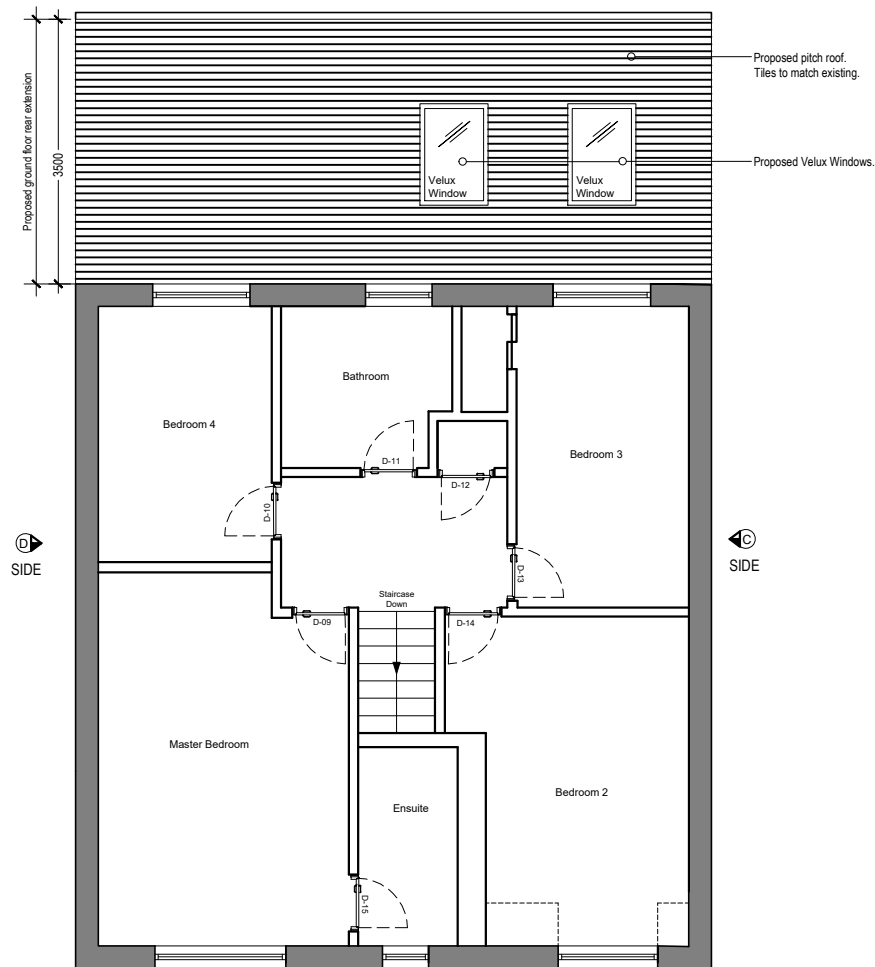

PROPOSED FIRST FLOOR PLAN
1:100 @ A3

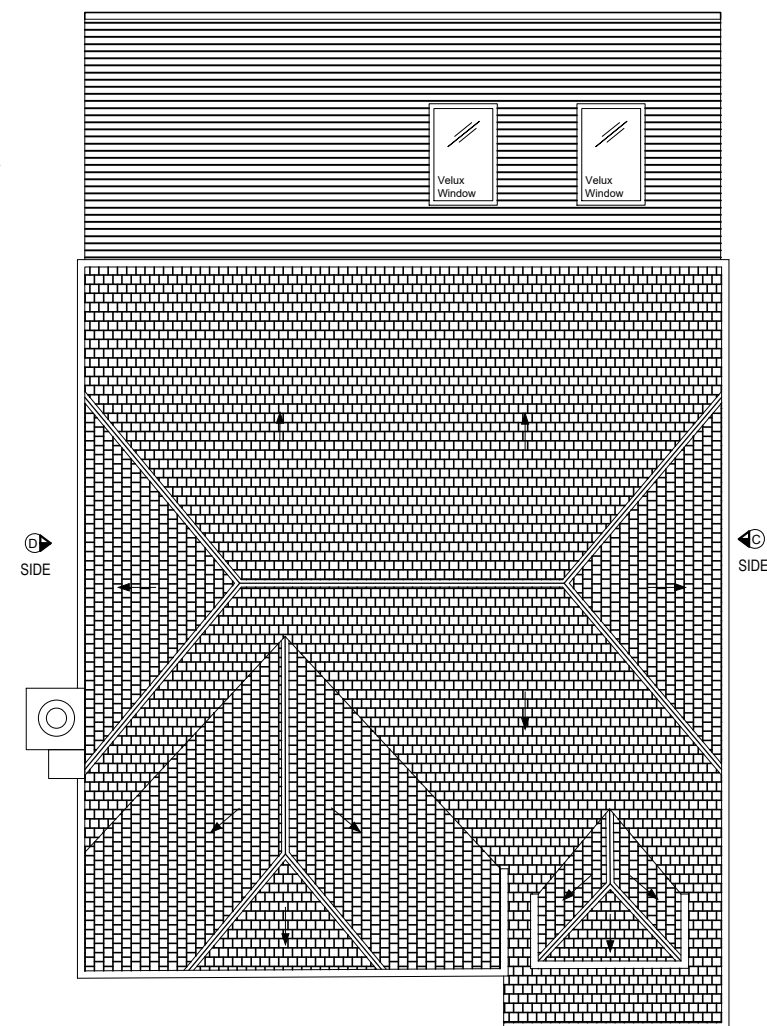


PROPOSED ROOF PLAN
1:100 @ A3

Project:
**13 KILPATRICK WAY,
HAYES,
UB4 9SX**

Title:
**PROPOSED PLANS
GROUND, FIRST & ROOF PLAN
SINGLE STOREY REAR EXTENSION & GARAGE CONVERSION**

Rev	Date	Description
-	June 2021	Preliminary
GENERAL NOTES		
Scale: 1:100@A3		
Initial Date: June 2021		
Drawing No: 13KW-0C		Rev: -
1. These documents are for planning purposes only. 2. Contractor must verify all dimensions on site before commencing any work or shop drawings.		

KEY TO WALL TYPES

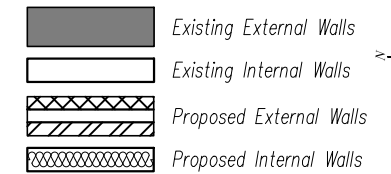

0 1m 2m 3m
1:100@A3

