




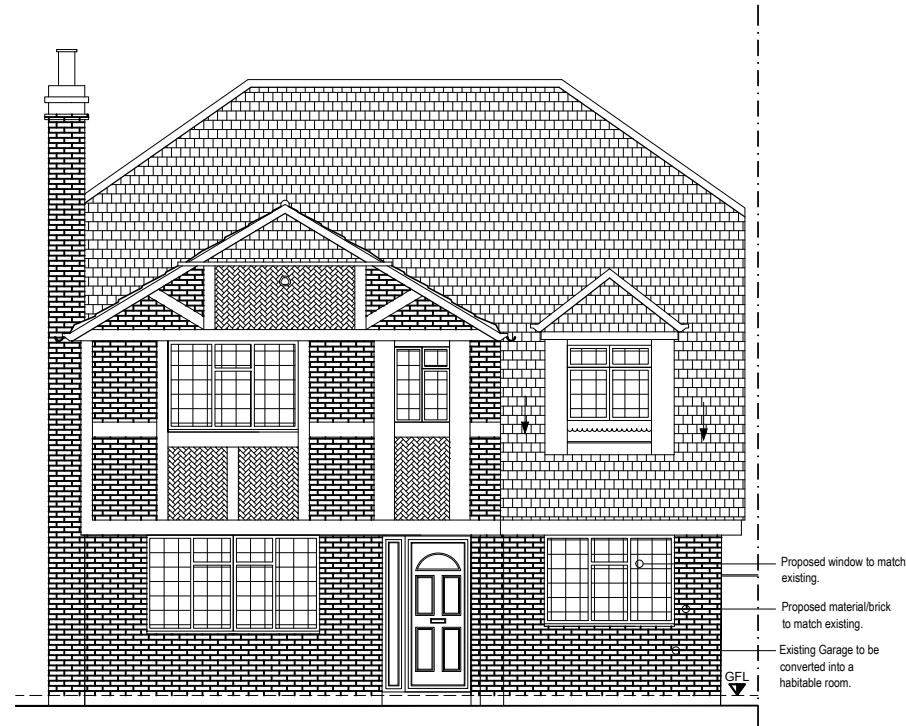


PROPOSED FRONT ELEVATION (to remain as existing)
1:100 @ A3

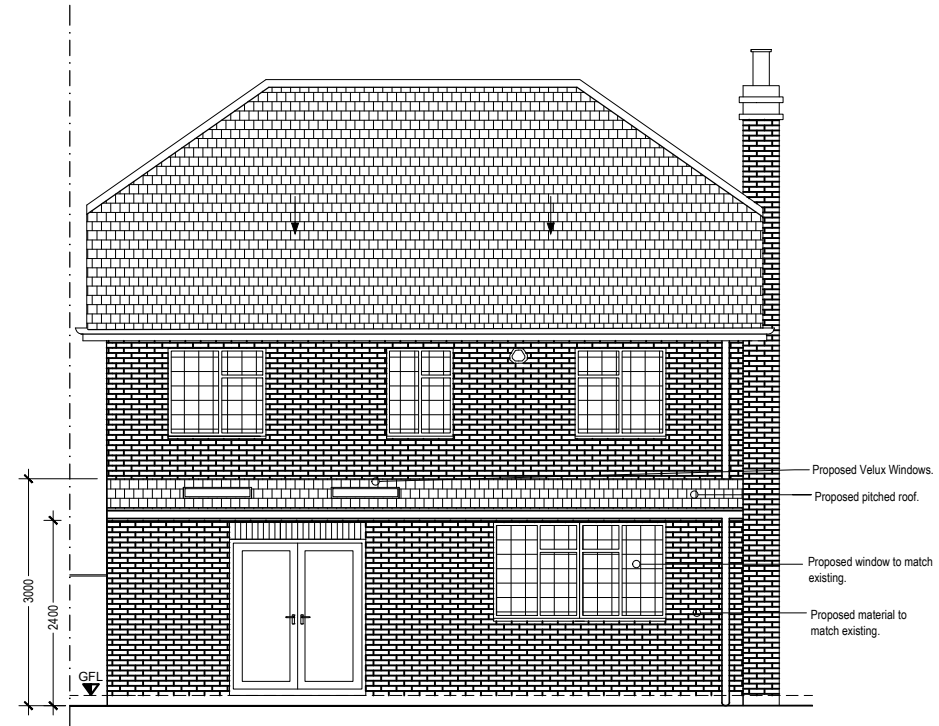

PROPOSED REAR ELEVATION
1:100 @ A3

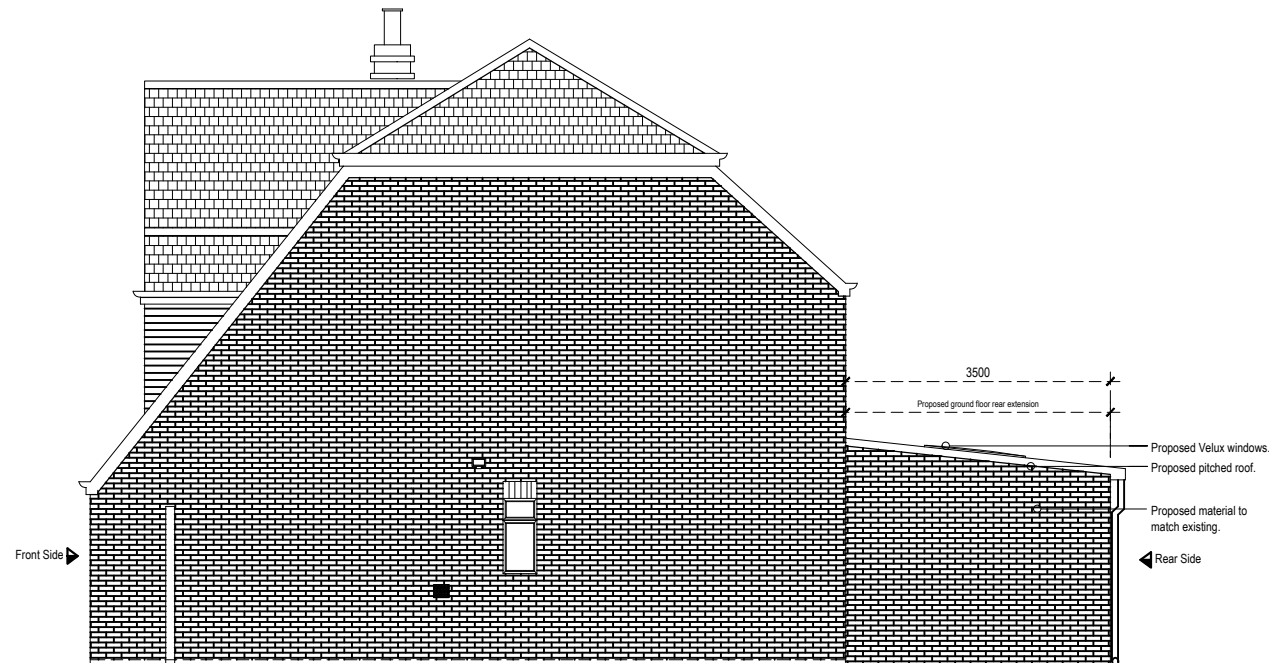

PROPOSED SIDE ELEVATION 'C'
1:100 @ A3

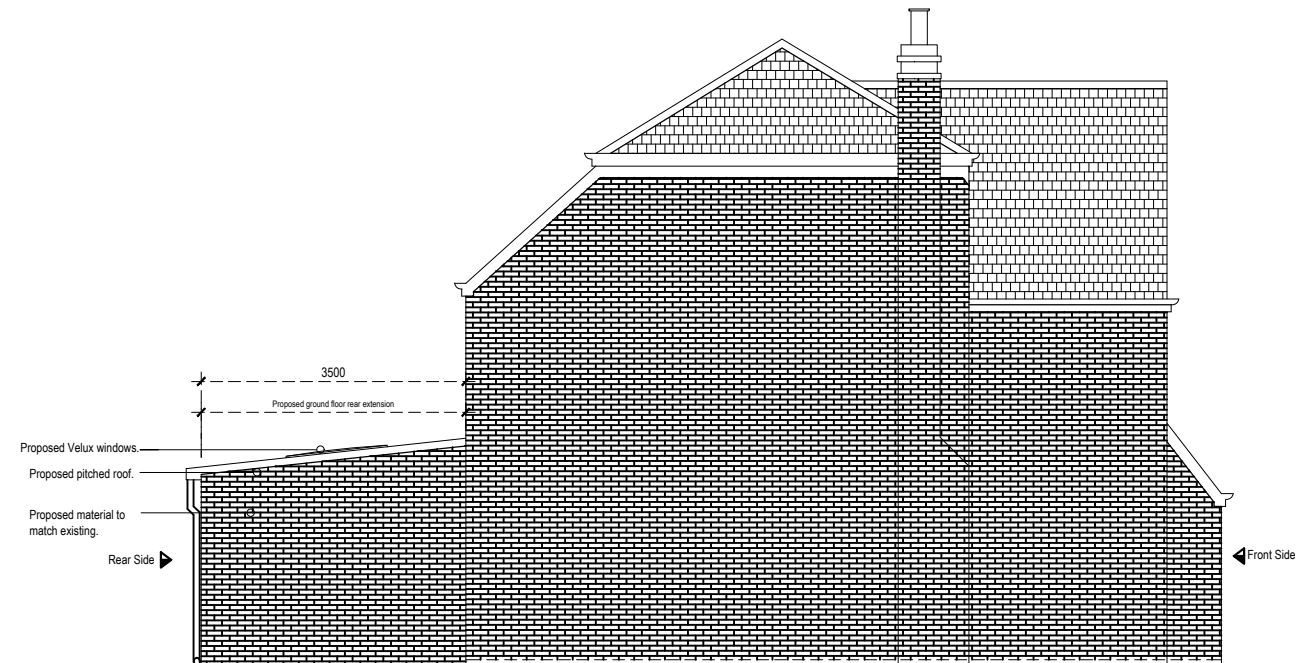

PROPOSED SIDE ELEVATION 'D'
1:100 @ A3

Project:
13 KILPATRICK WAY,
HAYES,
UB4 9SX

Title:
PROPOSED ELEVATIONS
FRONT, REAR, SIDE 'C' & 'D' ELEVATION
SINGLE STOREY REAR EXTENSION & GARAGE CONVERSION

Rev	Date	Description
-	June 2021	Preliminary
GENERAL NOTES		
Scale: 1:100@A3		
1. These documents are for planning purposes only.		
2. Contractor must verify all dimensions on site before commencing any work or shop drawings.		
Initial Date: June 2021		
Drawing No: 13KW-0D		
Rev: -		

KEY TO WALL TYPES

