




The Contractor is to check all dimensions on site and report any discrepancies to the Contract Administrator. This drawing is to be read in conjunction with all other standard documentation. Dimensions are not to be scaled from this drawing.

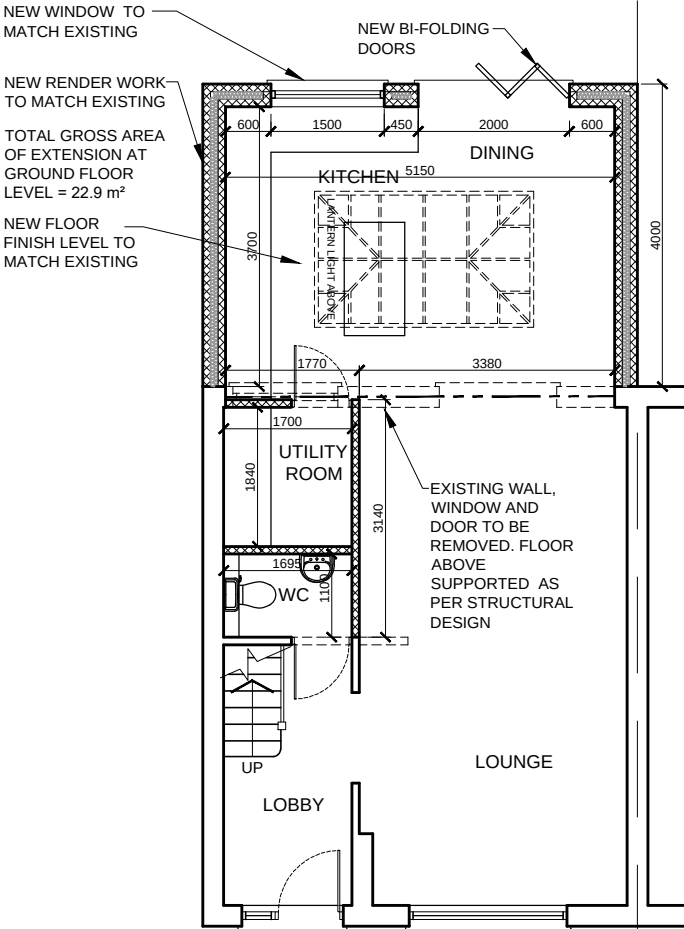


PROPOSED GROUND FLOOR PLAN

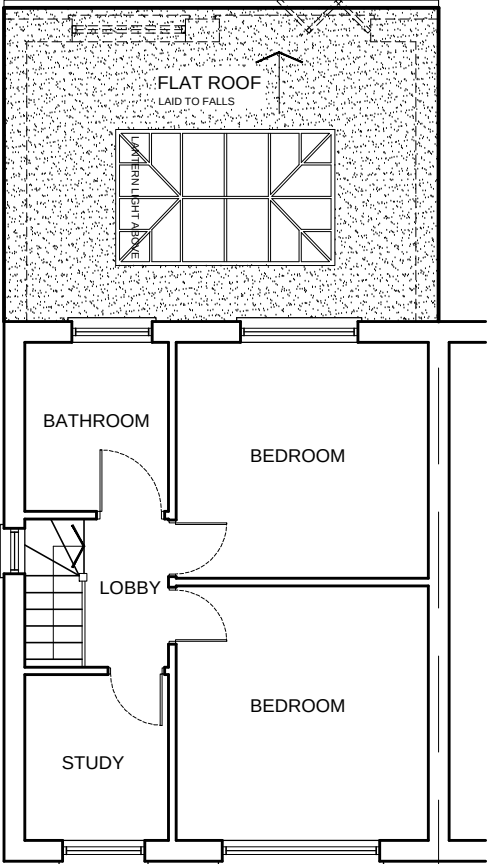

PROPOSED FIRST FLOOR PLAN

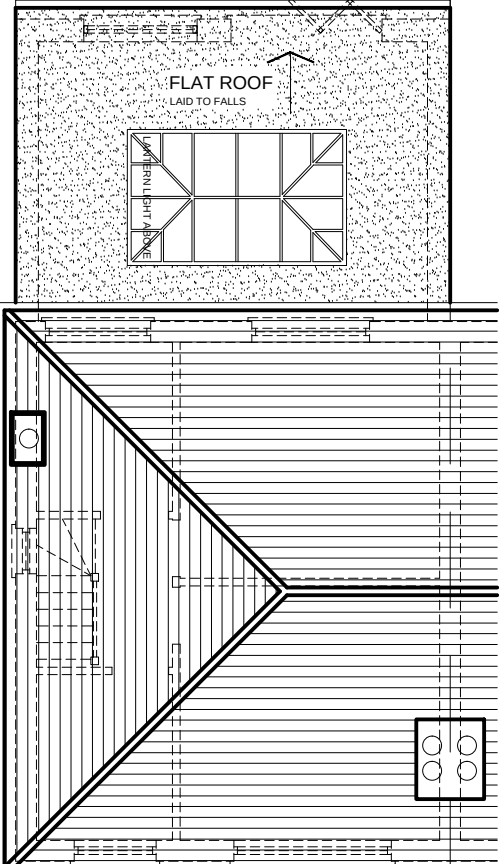


PROPOSED ROOF FLOOR PLAN

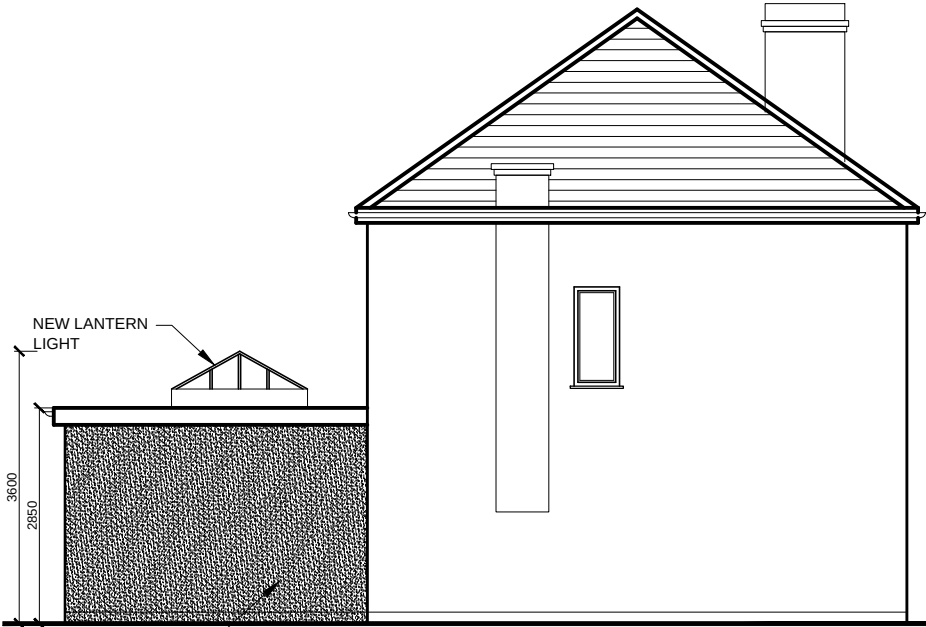


PROPOSED SIDE ELEVATION



PROPOSED FRONT ELEVATION

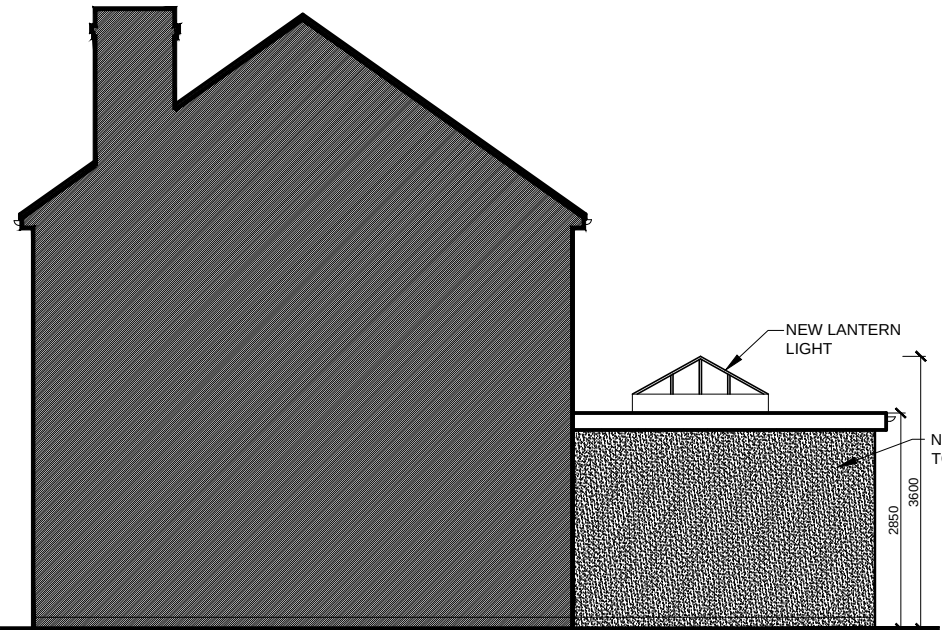

PROPOSED SIDE ELEVATION

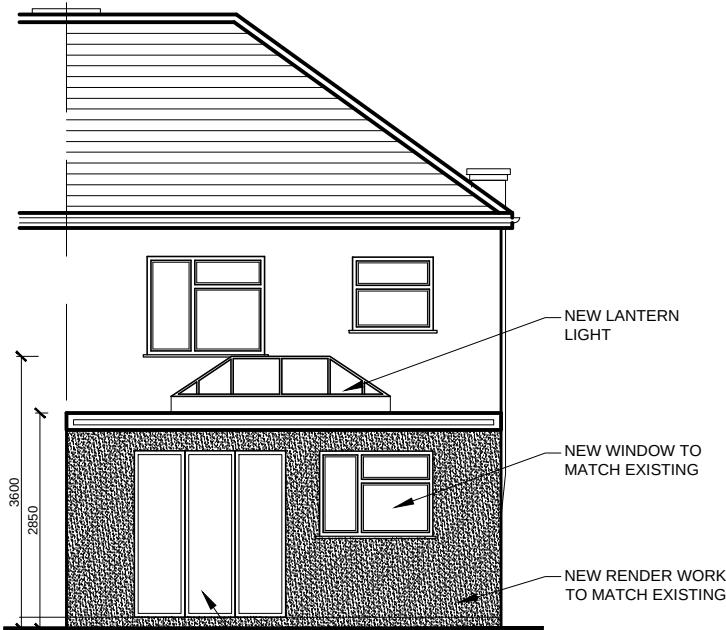

PROPOSED REAR ELEVATION

rev.	description	date	chkd
			
10 Wimborne Avenue Chislehurst BR7 6RQ			
020 3004 9238 07931 931 035			
s.nagpal@dapconsultants.co.uk www.dapconsultants.co.uk			
project : 351 Kingshill Avenue Hayes			
drawing title : Proposed Floor Plans and Elevations			
drawn: SN	chkd: SS	date: 07.06.21	
status: Prior Approval		scale: 1:100@A3	
proj no : 1723	drg no: 02	rev no:	