




The Contractor is to check all dimensions on site and report any discrepancies to the Contract Administrator. This drawing is to be read in conjunction with all other standard documentation. Dimensions are not to be scaled from this drawing.

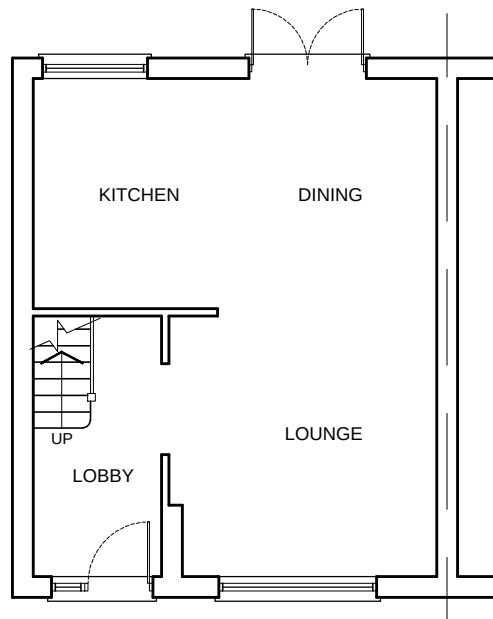


EXISTING GROUND FLOOR PLAN

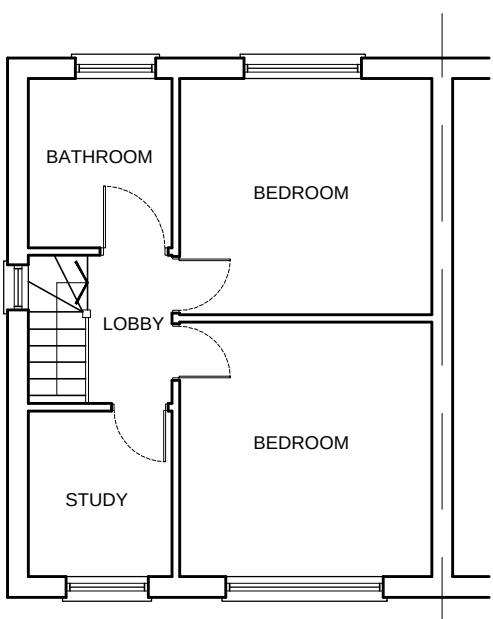

EXISTING FIRST FLOOR PLAN

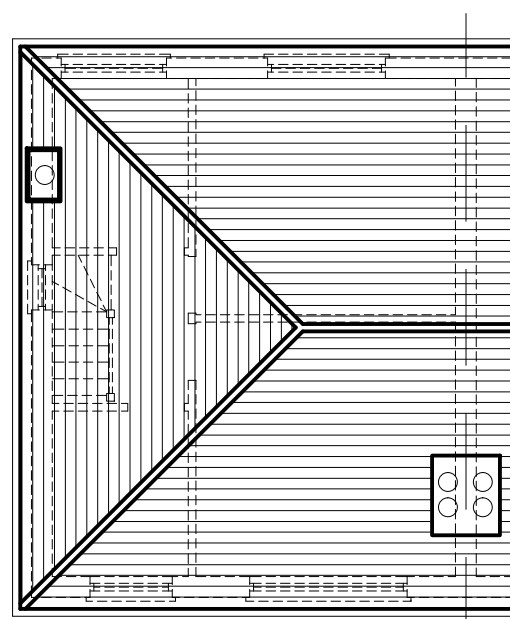


EXISTING ROOF PLAN

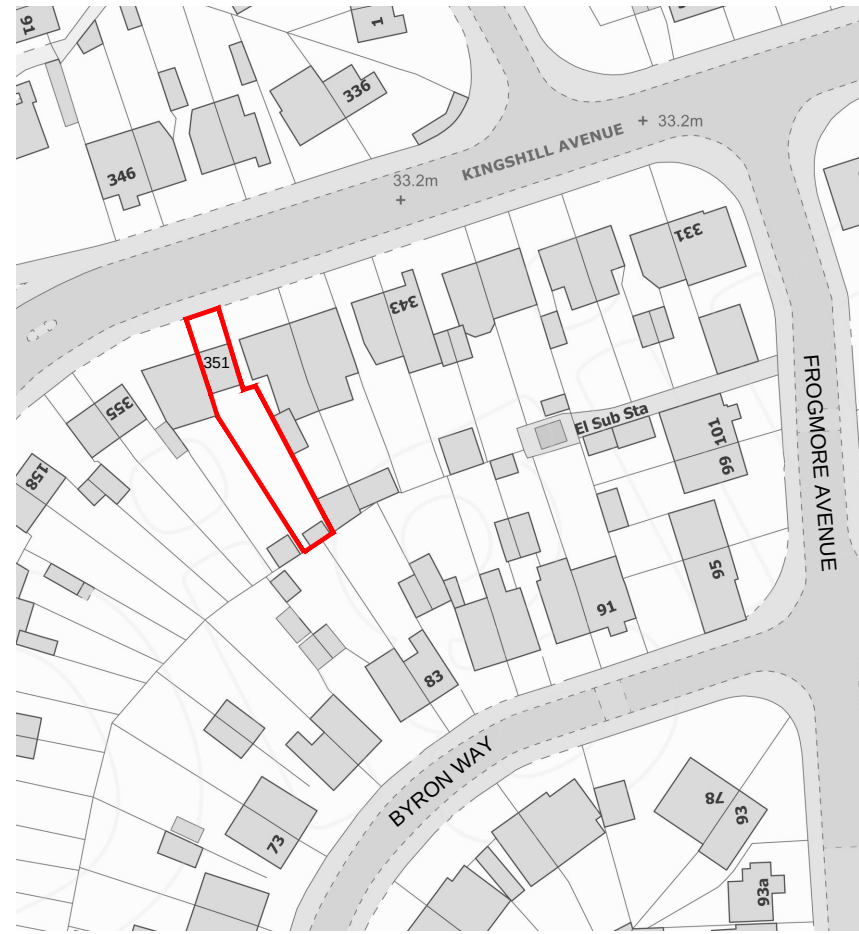


LOCATION PLAN - SCALE 1:1250




EXISTING FRONT ELEVATION

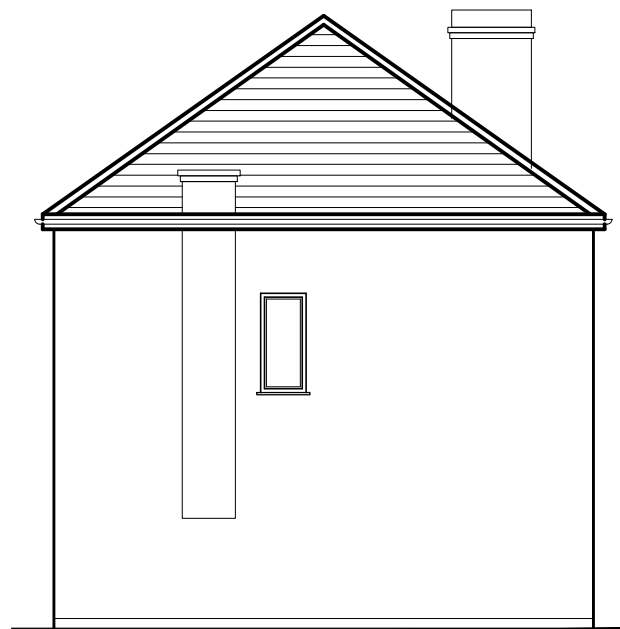

EXISTING SIDE ELEVATION

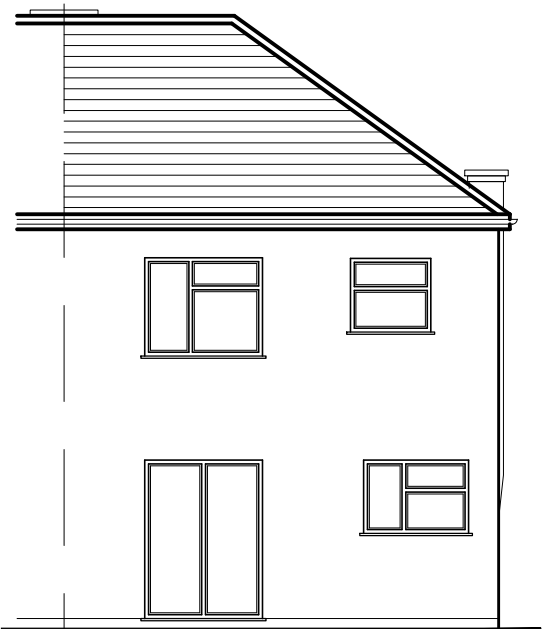

EXISTING REAR ELEVATION

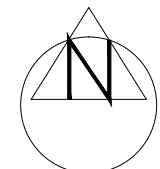

rev.	description	date	chkd
			
10 Wimborne Avenue Chislehurst BR7 6RQ			
020 3004 9238 07931 931 035			
s.nagpal@dapconsultants.co.uk www.dapconsultants.co.uk			

project : 351 Kingshill Avenue
Hayes

drawing title :
Existing Floor Plans and Elevations

drawn: SN	chkd: SS	date: 07.06.21
status: Permit. Develop.		scale: 1:100@A3
proj no: 1723	drg no: 01	rev no: