

Notes

All new external materials to match existing host building unless otherwise specified.


Any side windows overlooking neighbouring properties will use obscured glazing and will be non-opening below 1.7m from the internal finished floor level measured down from the centre of the window unless otherwise specified.

Any proposed staircase is shown as a guide only. Exact layout and dimensions of the final staircases should be confirmed by the staircase company onsite.


Any wardrobes, cupboards or fitted storage spaces shown are for illustration purposes only and not included in the contracted works unless otherwise stated.

This drawing is not to be scaled. Only figured dimensions to be taken. Any discrepancies found by the General Contractor on site are to be reported to the Architect, prior to setting out or ordering any materials.


Copyright protected Intellectual Property ©

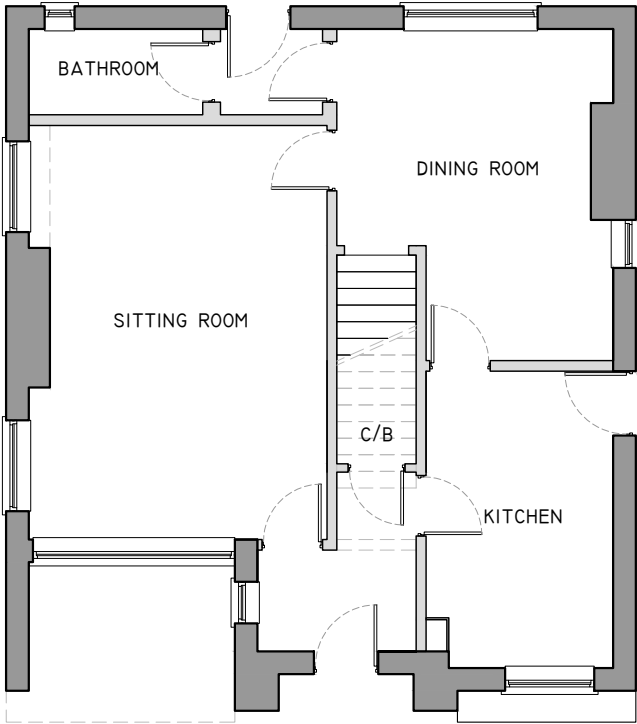

Existing Ground Floor Plan
Scale 1/100@A3

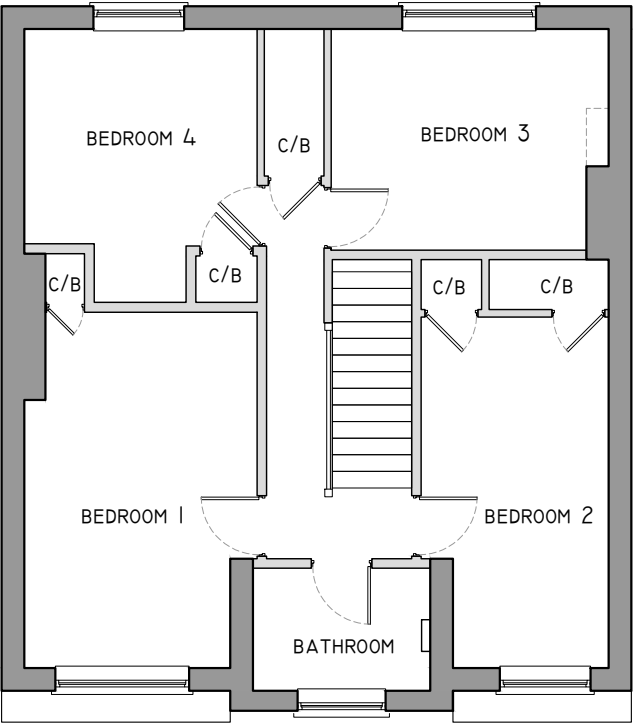

Existing First Floor Plan
Scale 1/100@A3

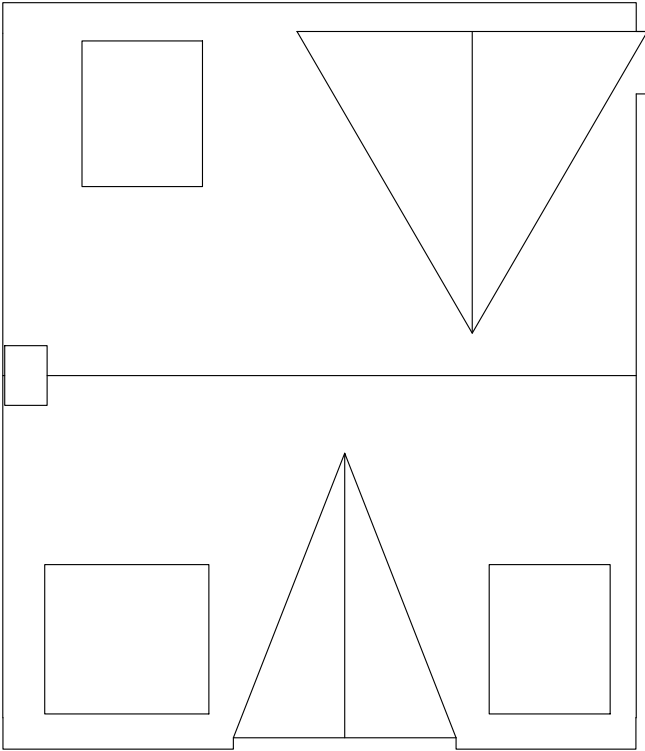

Existing Roof Plan
Scale 1/100@A3

01.09.2021	Planning issue	PL
26.08.2021	Roof redesign	D
14.06.2021	Third revision following PA meeting	C
14.06.2021	Second revision	B
10.06.2021	First revision	A
27.05.2021	Preliminary plans	Prelim

Date	Description	Rev
------	-------------	-----

DRAWING 1


PROJECT:
288 Woodlands Avenue, Ruislip HA4 9QZ
Double storey rear, single storey rear and front extensions
and loft conversion


CLIENT:
Dr Arshad Rather

DRAWING TITLE:	REVISION:
Existing Plans	PL


DATE:	SCALE:	DWG. BY:
27.04.2021	1:100@A3	VM

Householder Planning Permission - Proposed Use

 


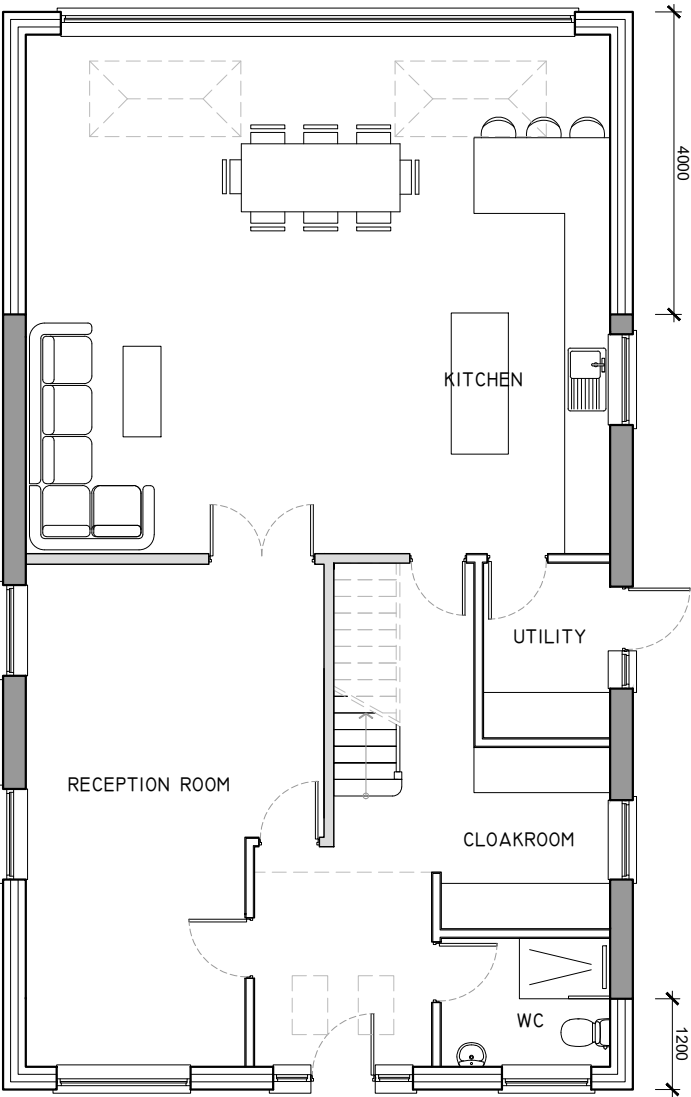

Proposed Ground Floor Plan
Scale 1/100@A3

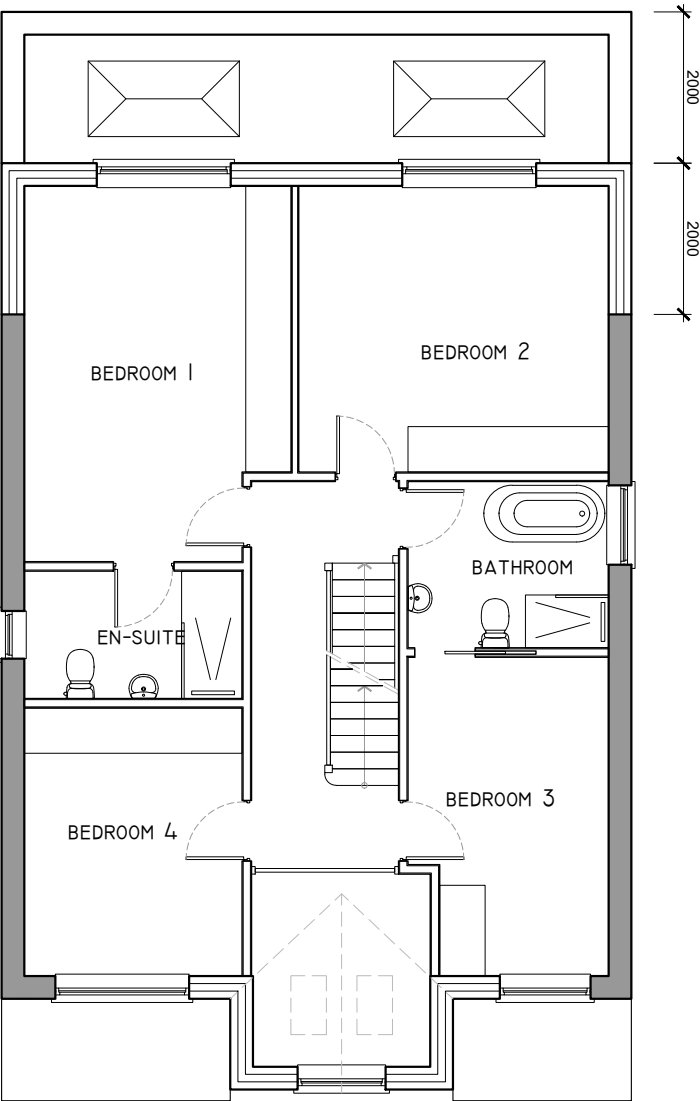

Proposed First Floor Plan
Scale 1/100@A3

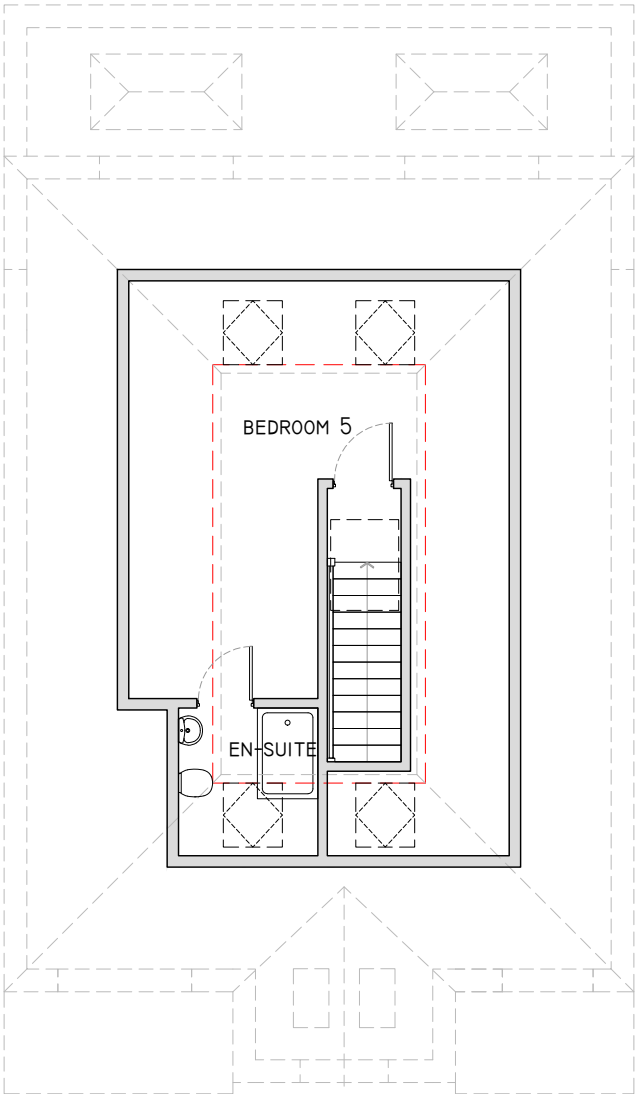

Proposed Loft Floor Plan
Scale 1/100@A3


Notes

- All new external materials to match existing host building unless otherwise specified.
- Any side windows overlooking neighbouring properties will use obscured glazing and will be non-opening below 1.7m from the internal finished floor level measured down from the centre of the window unless otherwise specified.
- Any proposed staircase is shown as a guide only. Exact layout and dimensions of the final staircases should be confirmed by the staircase company onsite.
- Any wardrobes, cupboards or fitted storage spaces shown are for illustration purposes only and not included in the contracted works unless otherwise stated.
- This drawing is not to be scaled. Only figured dimensions to be taken. Any discrepancies found by the General Contractor on site are to be reported to the Architect, prior to setting out or ordering any materials.

Copyright protected Intellectual Property ©

01.09.2021	Planning issue	PL
26.08.2021	Roof redesign	D
14.06.2021	Third revision following PA meeting	C
14.06.2021	Second revision	B
10.06.2021	First revision	A
27.05.2021	Preliminary plans	Prelim
Date	Description	Rev
DRAWING 2		
PROJECT: 288 Woodlands Avenue, Ruislip HA4 9QZ Double storey rear, single storey rear and front extensions and loft conversion		
CLIENT: Dr Arshad Rather		
DRAWING TITLE: Proposed Plans		REVISION: PL
DATE: 27.04.2021	SCALE: 1:100@A3	DWG. BY: VM

Householder Planning Permission - Proposed Use

 



Existing Front Elevation
Scale 1/100@A3

Existing RHS Elevation
Scale 1/100@A3



Existing Rear Elevation
Scale 1/100@A3

Existing LHS Elevation
Scale 1/100@A3


Notes


- All new external materials to match existing host building unless otherwise specified.
- Any side windows overlooking neighbouring properties will use obscured glazing and will be non-opening below 1.7m from the internal finished floor level measured down from the centre of the window unless otherwise specified.
- Any proposed staircase is shown as a guide only. Exact layout and dimensions of the final staircases should be confirmed by the staircase company onsite.
- Any wardrobes, cupboards or fitted storage spaces shown are for illustration purposes only and not included in the contracted works unless otherwise stated.
- This drawing is not to be scaled. Only figured dimensions to be taken. Any discrepancies found by the General Contractor on site are to be reported to the Architect. prior to setting out or ordering any materials.

Copyright protected Intellectual Property ©

01.09.2021	Planning issue	PL
26.08.2021	Roof redesign	D
14.06.2021	Third revision following PA meeting	C
14.06.2021	Second revision	B
10.06.2021	First revision	A
27.05.2021	Preliminary plans	Prelim
Date	Description	Rev
DRAWING 3		
PROJECT: 288 Woodlands Avenue, Ruislip HA4 9QZ Double storey rear, single storey rear and front extensions and loft conversion		
CLIENT: Dr Arshad Rather		
DRAWING TITLE: Existing Elevations		REVISION: PL
DATE: 27.04.2021	SCALE: 1:100@A3	DWG. BY: VM


Householder Planning Permission - Proposed Use

 

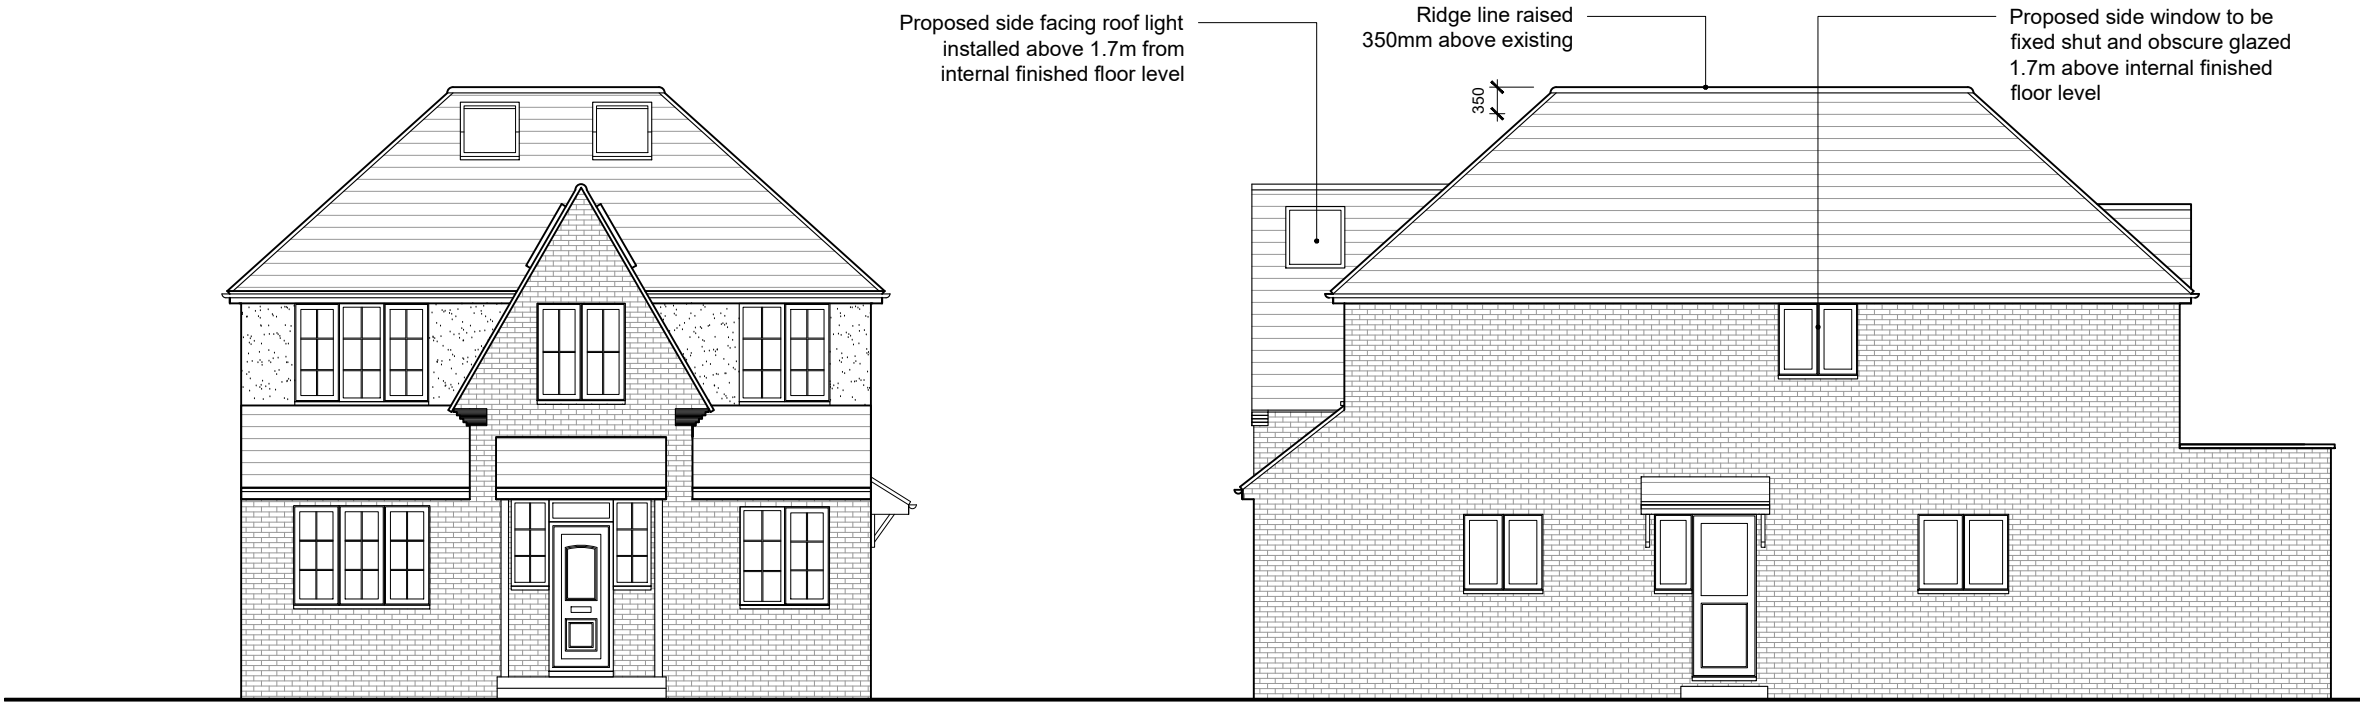

Proposed Front Elevation
Scale 1/100@A3

Proposed RHS Elevation
Scale 1/100@A3

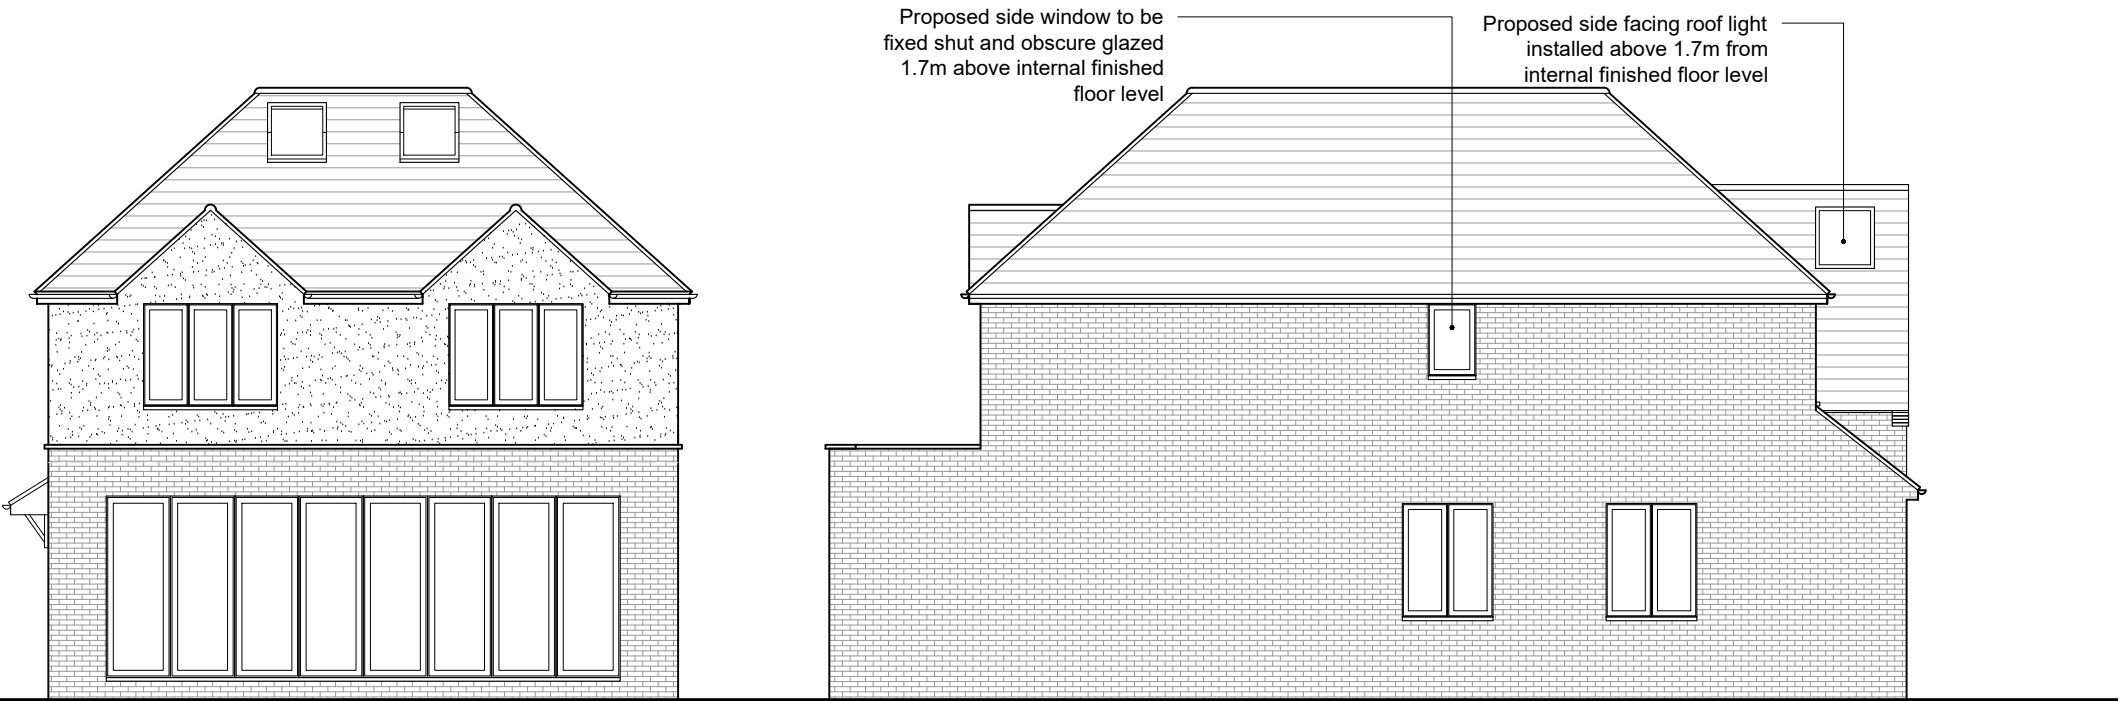

Proposed Rear Elevation
Scale 1/100@A3


Proposed LHS Elevation
Scale 1/100@A3

Notes

- All new external materials to match existing host building unless otherwise specified.
- Any side windows overlooking neighbouring properties will use obscured glazing and will be non-opening below 1.7m from the internal finished floor level measured down from the centre of the window unless otherwise specified.
- Any proposed staircase is shown as a guide only. Exact layout and dimensions of the final staircases should be confirmed by the staircase company onsite.
- Any wardrobes, cupboards or fitted storage spaces shown are for illustration purposes only and not included in the contracted works unless otherwise stated.
- This drawing is not to be scaled. Only figured dimensions to be taken. Any discrepancies found by the General Contractor on site are to be reported to the Architect, prior to setting out or ordering any materials.
- Copyright protected Intellectual Property ©

01.09.2021	Planning issue	PL
26.08.2021	Roof redesign	D
14.06.2021	Third revision following PA meeting	C
14.06.2021	Second revision	B
10.06.2021	First revision	A
27.05.2021	Preliminary plans	Prelim
Date	Description	Rev
DRAWING 4		
PROJECT: 288 Woodlands Avenue, Ruislip HA4 9QZ Double storey rear, single storey rear and front extensions and loft conversion		
CLIENT: Dr Arshad Rather		
DRAWING TITLE: Proposed Elevations		REVISION: PL
DATE: 27.04.2021	SCALE: 1:100@A3	DWG. BY: VM

Householder Planning Permission - Proposed Use

 



Location Plan
1:1250 @ A3



Proposed Block Plan
1:500 @ A3

Notes

- All new external materials to match existing host building unless otherwise specified.
- Any side windows overlooking neighbouring properties will use obscured glazing and will be non-opening below 1.7m from the internal finished floor level measured down from the centre of the window unless otherwise specified.
- Any proposed staircase is shown as a guide only. Exact layout and dimensions of the final staircases should be confirmed by the staircase company onsite.
- Any wardrobes, cupboards or fitted storage spaces shown are for illustration purposes only and not included in the contracted works unless otherwise stated.
- This drawing is not to be scaled. Only figured dimensions to be taken. Any discrepancies found by the General Contractor on site are to be reported to the Architect, prior to setting out or ordering any materials.

Copyright protected Intellectual Property ©

01.09.2021	Planning issue	PL
26.08.2021	Roof redesign	D
14.06.2021	Third revision following PA meeting	C
14.06.2021	Second revision	B
10.06.2021	First revision	A
27.05.2021	Preliminary plans	Prelim
Date	Description	Rev
DRAWING 9		
PROJECT: 288 Woodlands Avenue, Ruislip HA4 9QZ Double storey rear, single storey rear and front extensions and loft conversion		
CLIENT: Dr Arshad Rather		
DRAWING TITLE: Location and Block Plans		REVISION: PL
DATE: 27.04.2021	SCALE: 1:1250@A3,1:500@A3	DWG. BY: VM

Householder Planning Permission - Proposed Use