

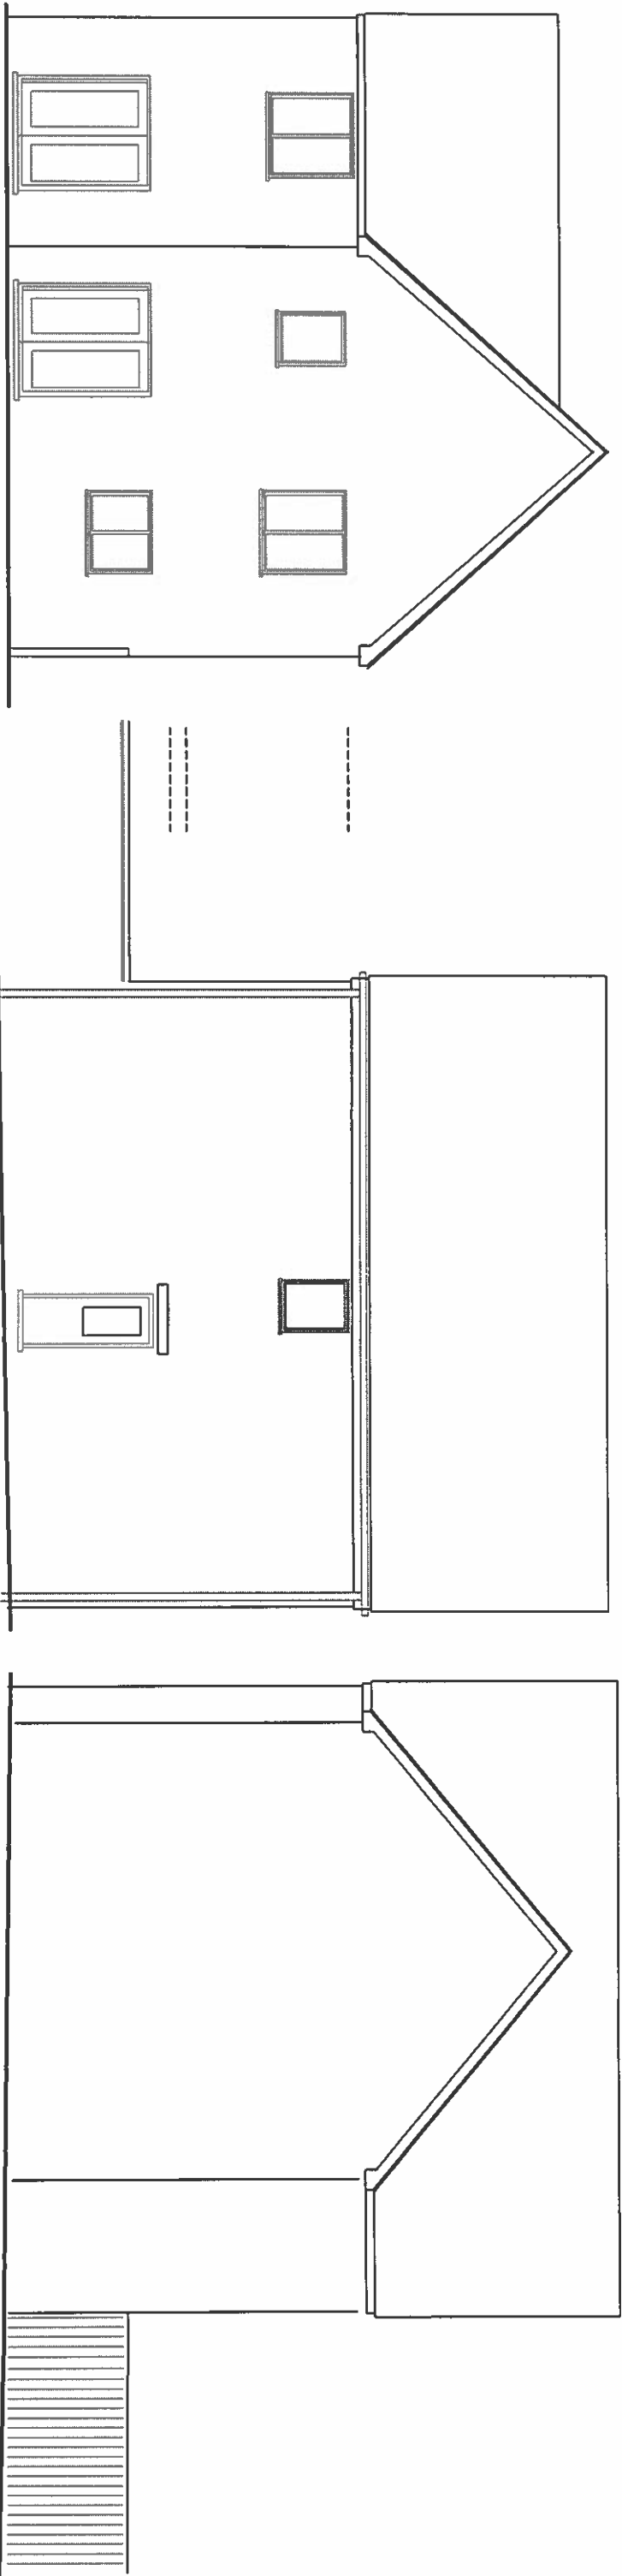


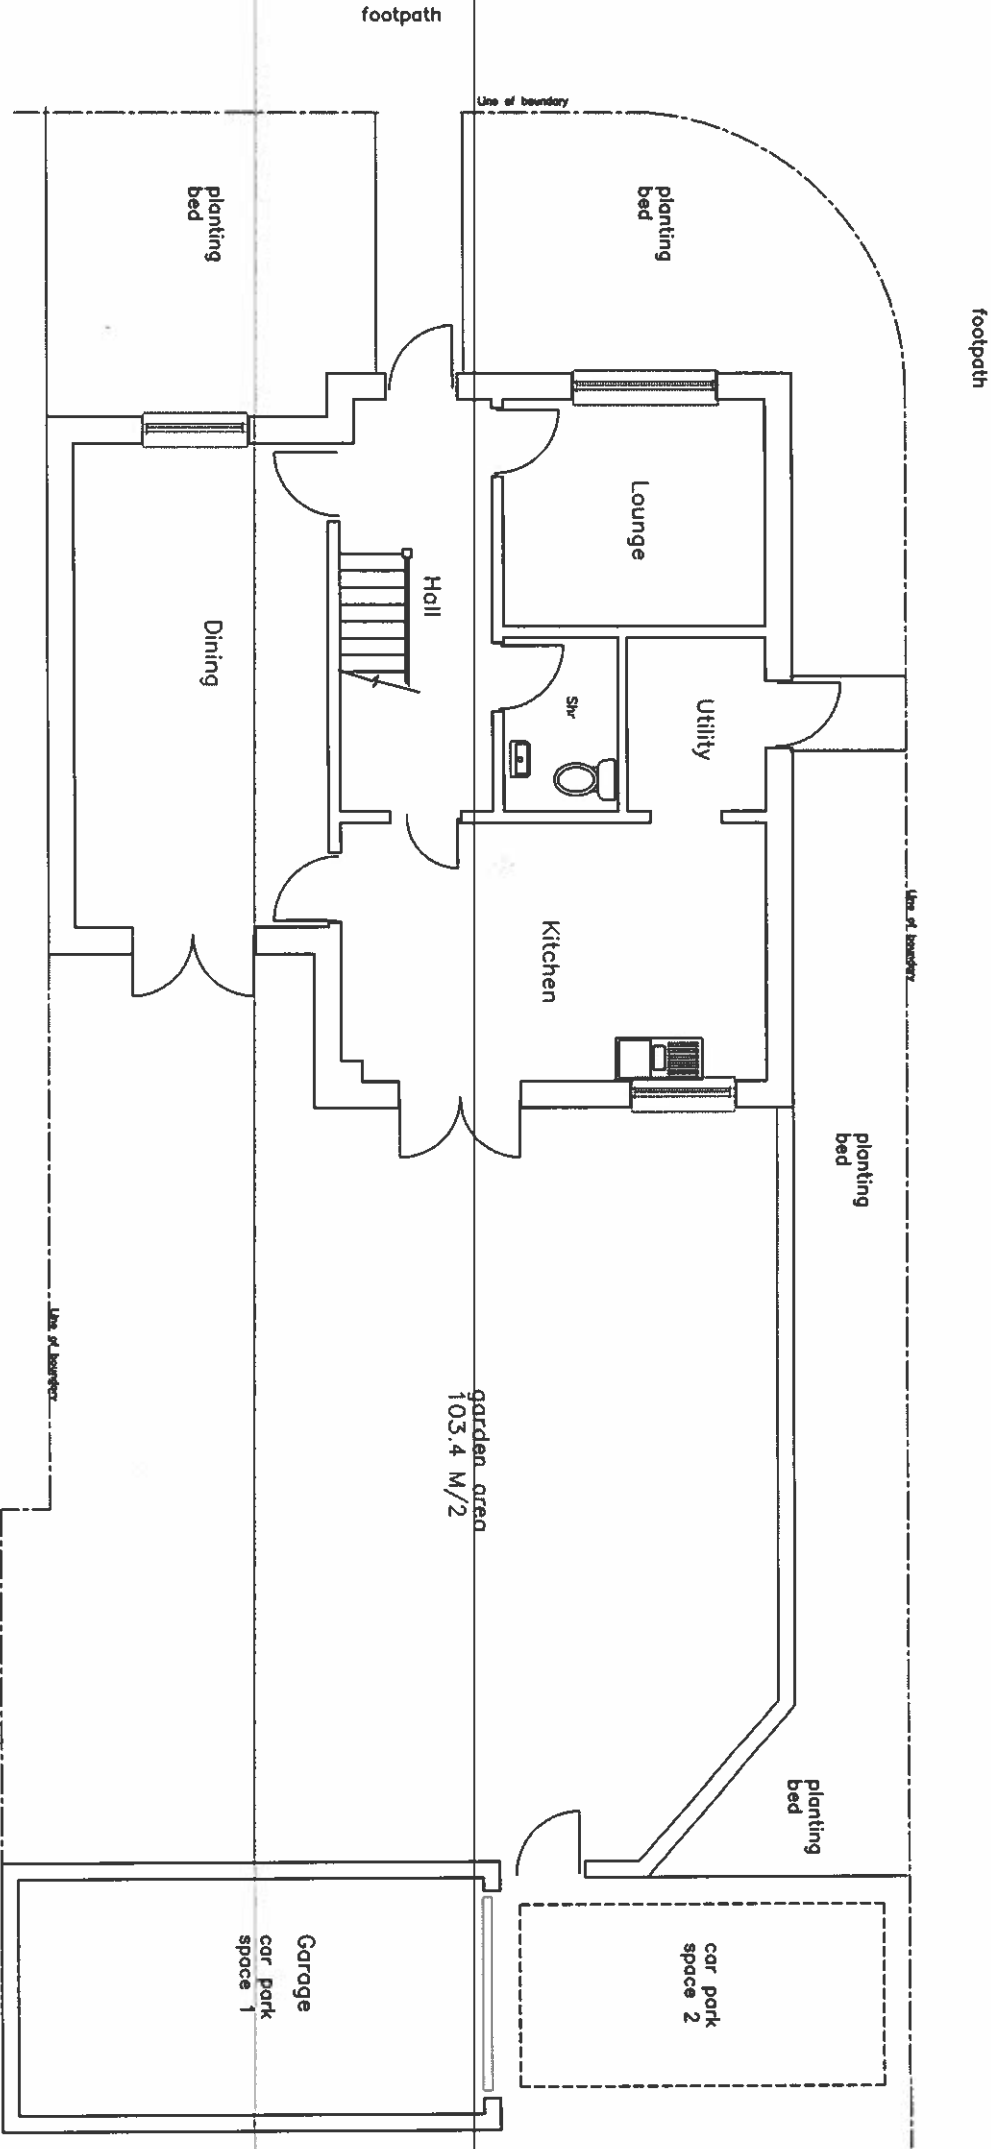

Rear elevation

Side elevation

Side elevation

 

footpath

FOR PLANNING PURPOSES ONLY

ADDRESS		
15 Masterman Place Uxbridge UB10 0QX		
DRAWING TITLE		
Plans / elevations as extg		
PROPOSAL		
~~conversion~~ / garage conversion		
SCALE	DATE	REV
1:100	May 21	
DRAWING NUMBER		
L.01		