

COPYRIGHT		
DO NOT SCALE FROM THIS DRAWING. CONTRACTOR MUST CONFIRM SITE DIMENSIONS BEFORE COMMENCEMENT OF WORK.		
THIS DRAWING OR DESIGN IS THE COPYRIGHT AND MAY NOT BE REPRODUCED WITHOUT WRITTEN CONSENT.		
CONTRACTOR RESPONSIBLE FOR CORRECT SETTING OUT ON SITE. ANY DISCREPANCIES TO BE NOTED TO THE DESIGNER IMMEDIATELY.		
MARKED	REVISION	DATE
A	AMENDED TO SUIT PLANNING	23.3.20



FRONT ELEVATION




SIDE ELEVATION

NOTE:
EXTERNAL MATERIALS TO MATCH EXISTING





REAR ELEVATION

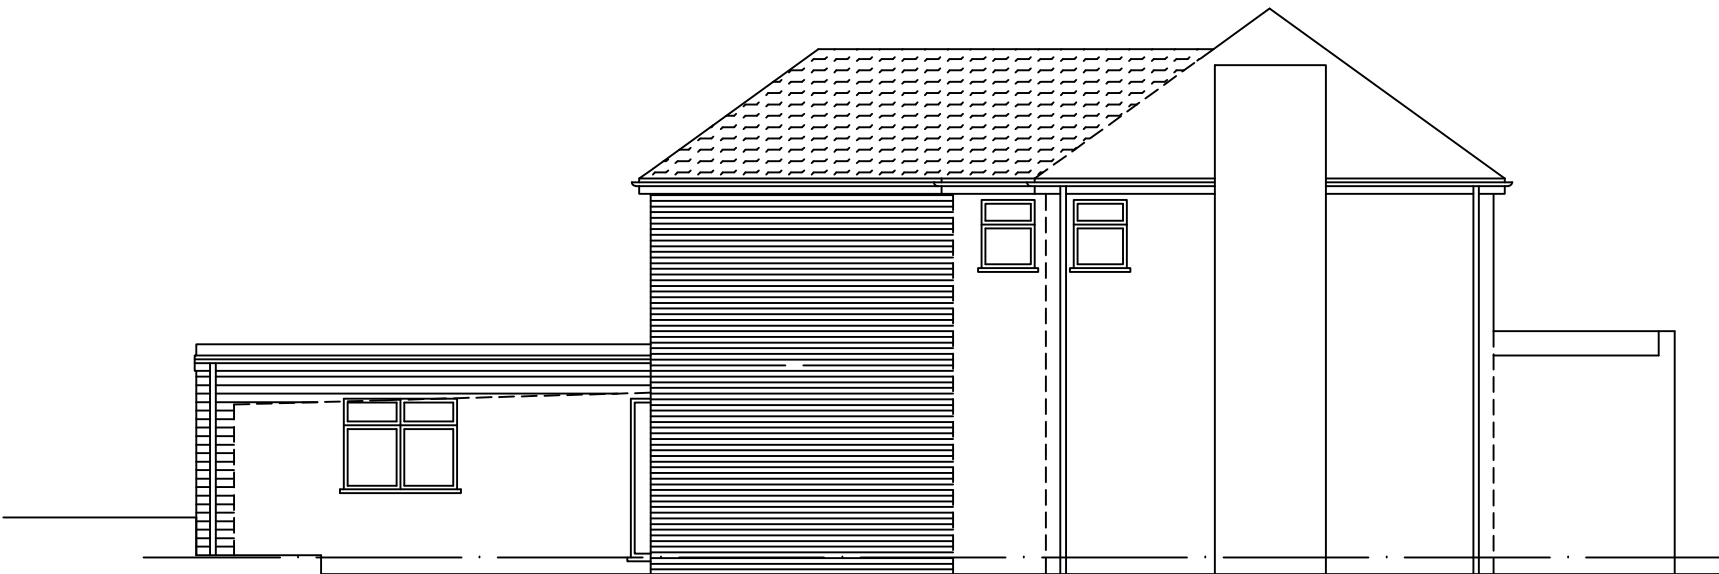

SIDE ELEVATION

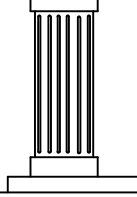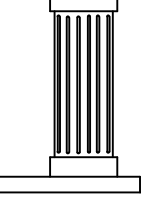

	CHECKED:	DATE: MAY 2021	DRAWING TITLE: PROPOSED ELEVATIONS	PROJECT: I CHURCH CLOSE WEST DRAYTON UB7 7PY	
	DRAWN:	SCALE: 1:100			
	DRAWING NUMBER: 04				