



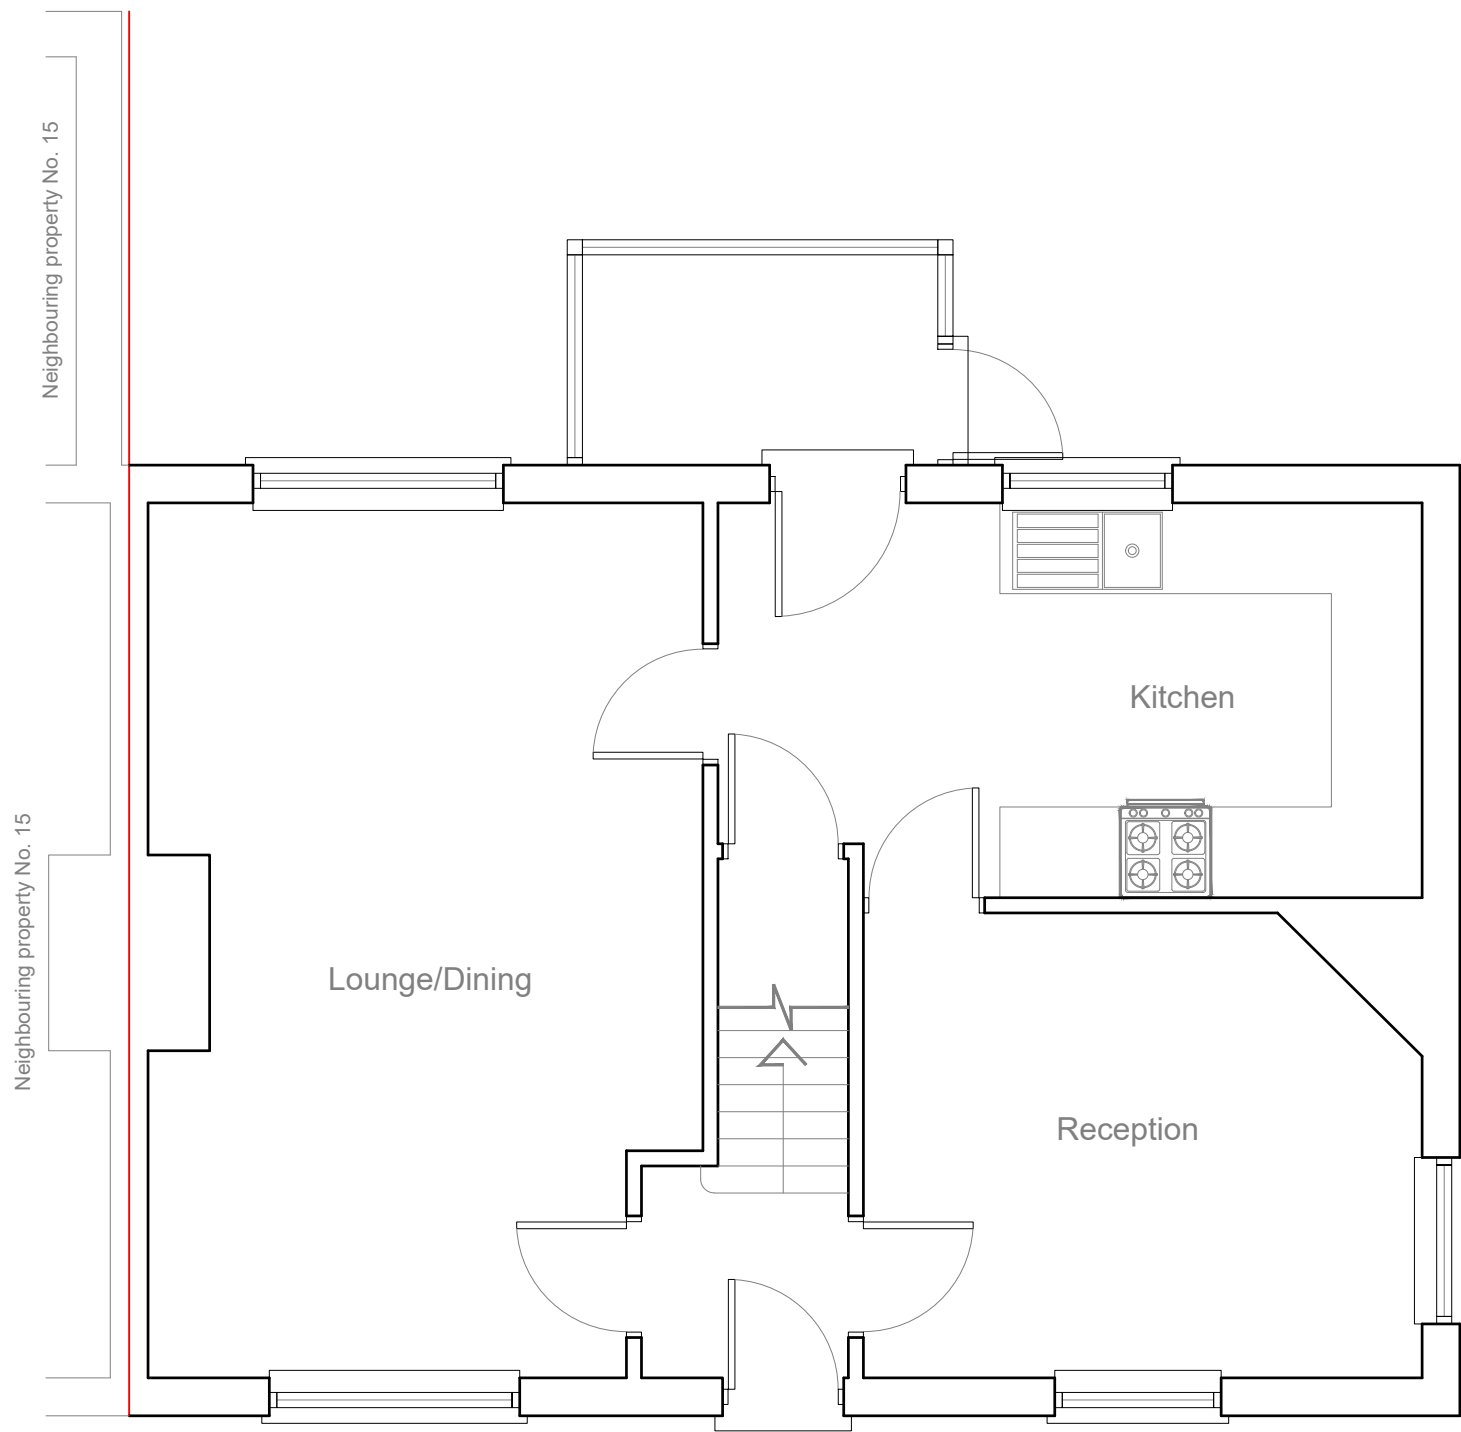


EXISTING
GROUND FLOOR PLAN 1:50

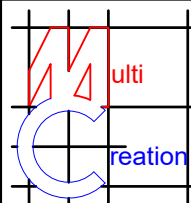

	Project:	Title:	Scale: 1:50 @ A3
	17 Glebeoad	Existing	Date: June 2021
	Hayes	Ground floor plan	Drawing No.:
	UB3 2EA	First floor plan	3493/EXT-02/SP
			Revision
239 Western Road, Southall, Middx, UB2 5HS Tel: 020 8571 1369 info@multicreation.co.uk			




EXISTING
FRONT ELEVATION 1:100

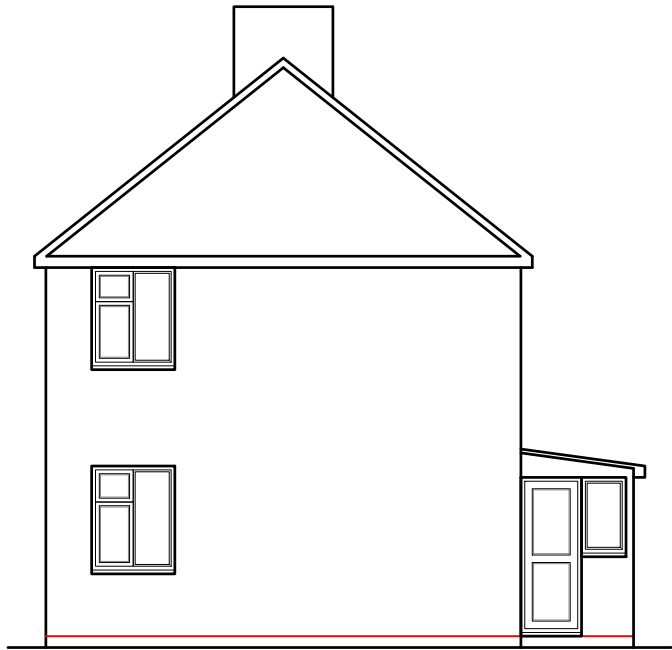

EXISTING
SIDE ELEVATION 1:100



EXISTING
REAR ELEVATION 1:100

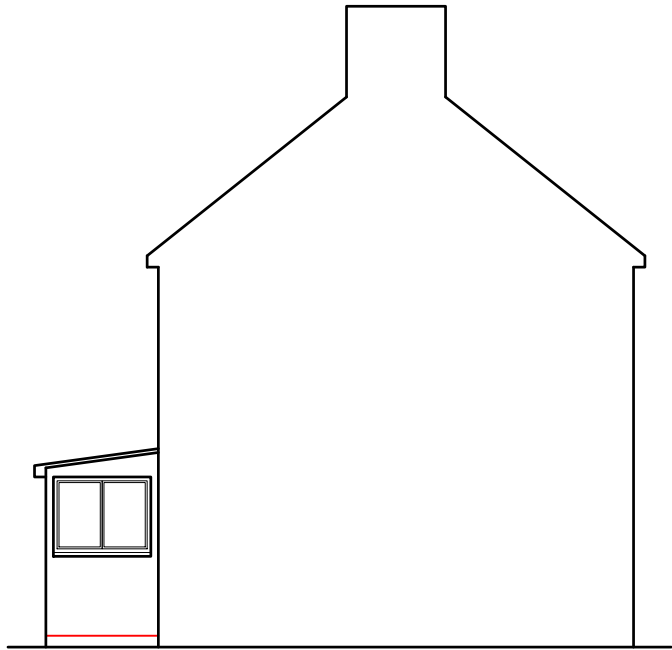

EXISTING
SIDE ELEVATION 1:100



	Project:	Title:	Scale: 1:100 @ A3
	17 Glebeoad	Existing Elevations	Date: June 2021
	Hayes		Drawing No.: 3493/EXT-03/SP
	UB3 2EA		Revision
239 Western Road, Southall, Middx, UB2 5HS Tel: 020 8571 1369 info@multicreation.co.uk			