



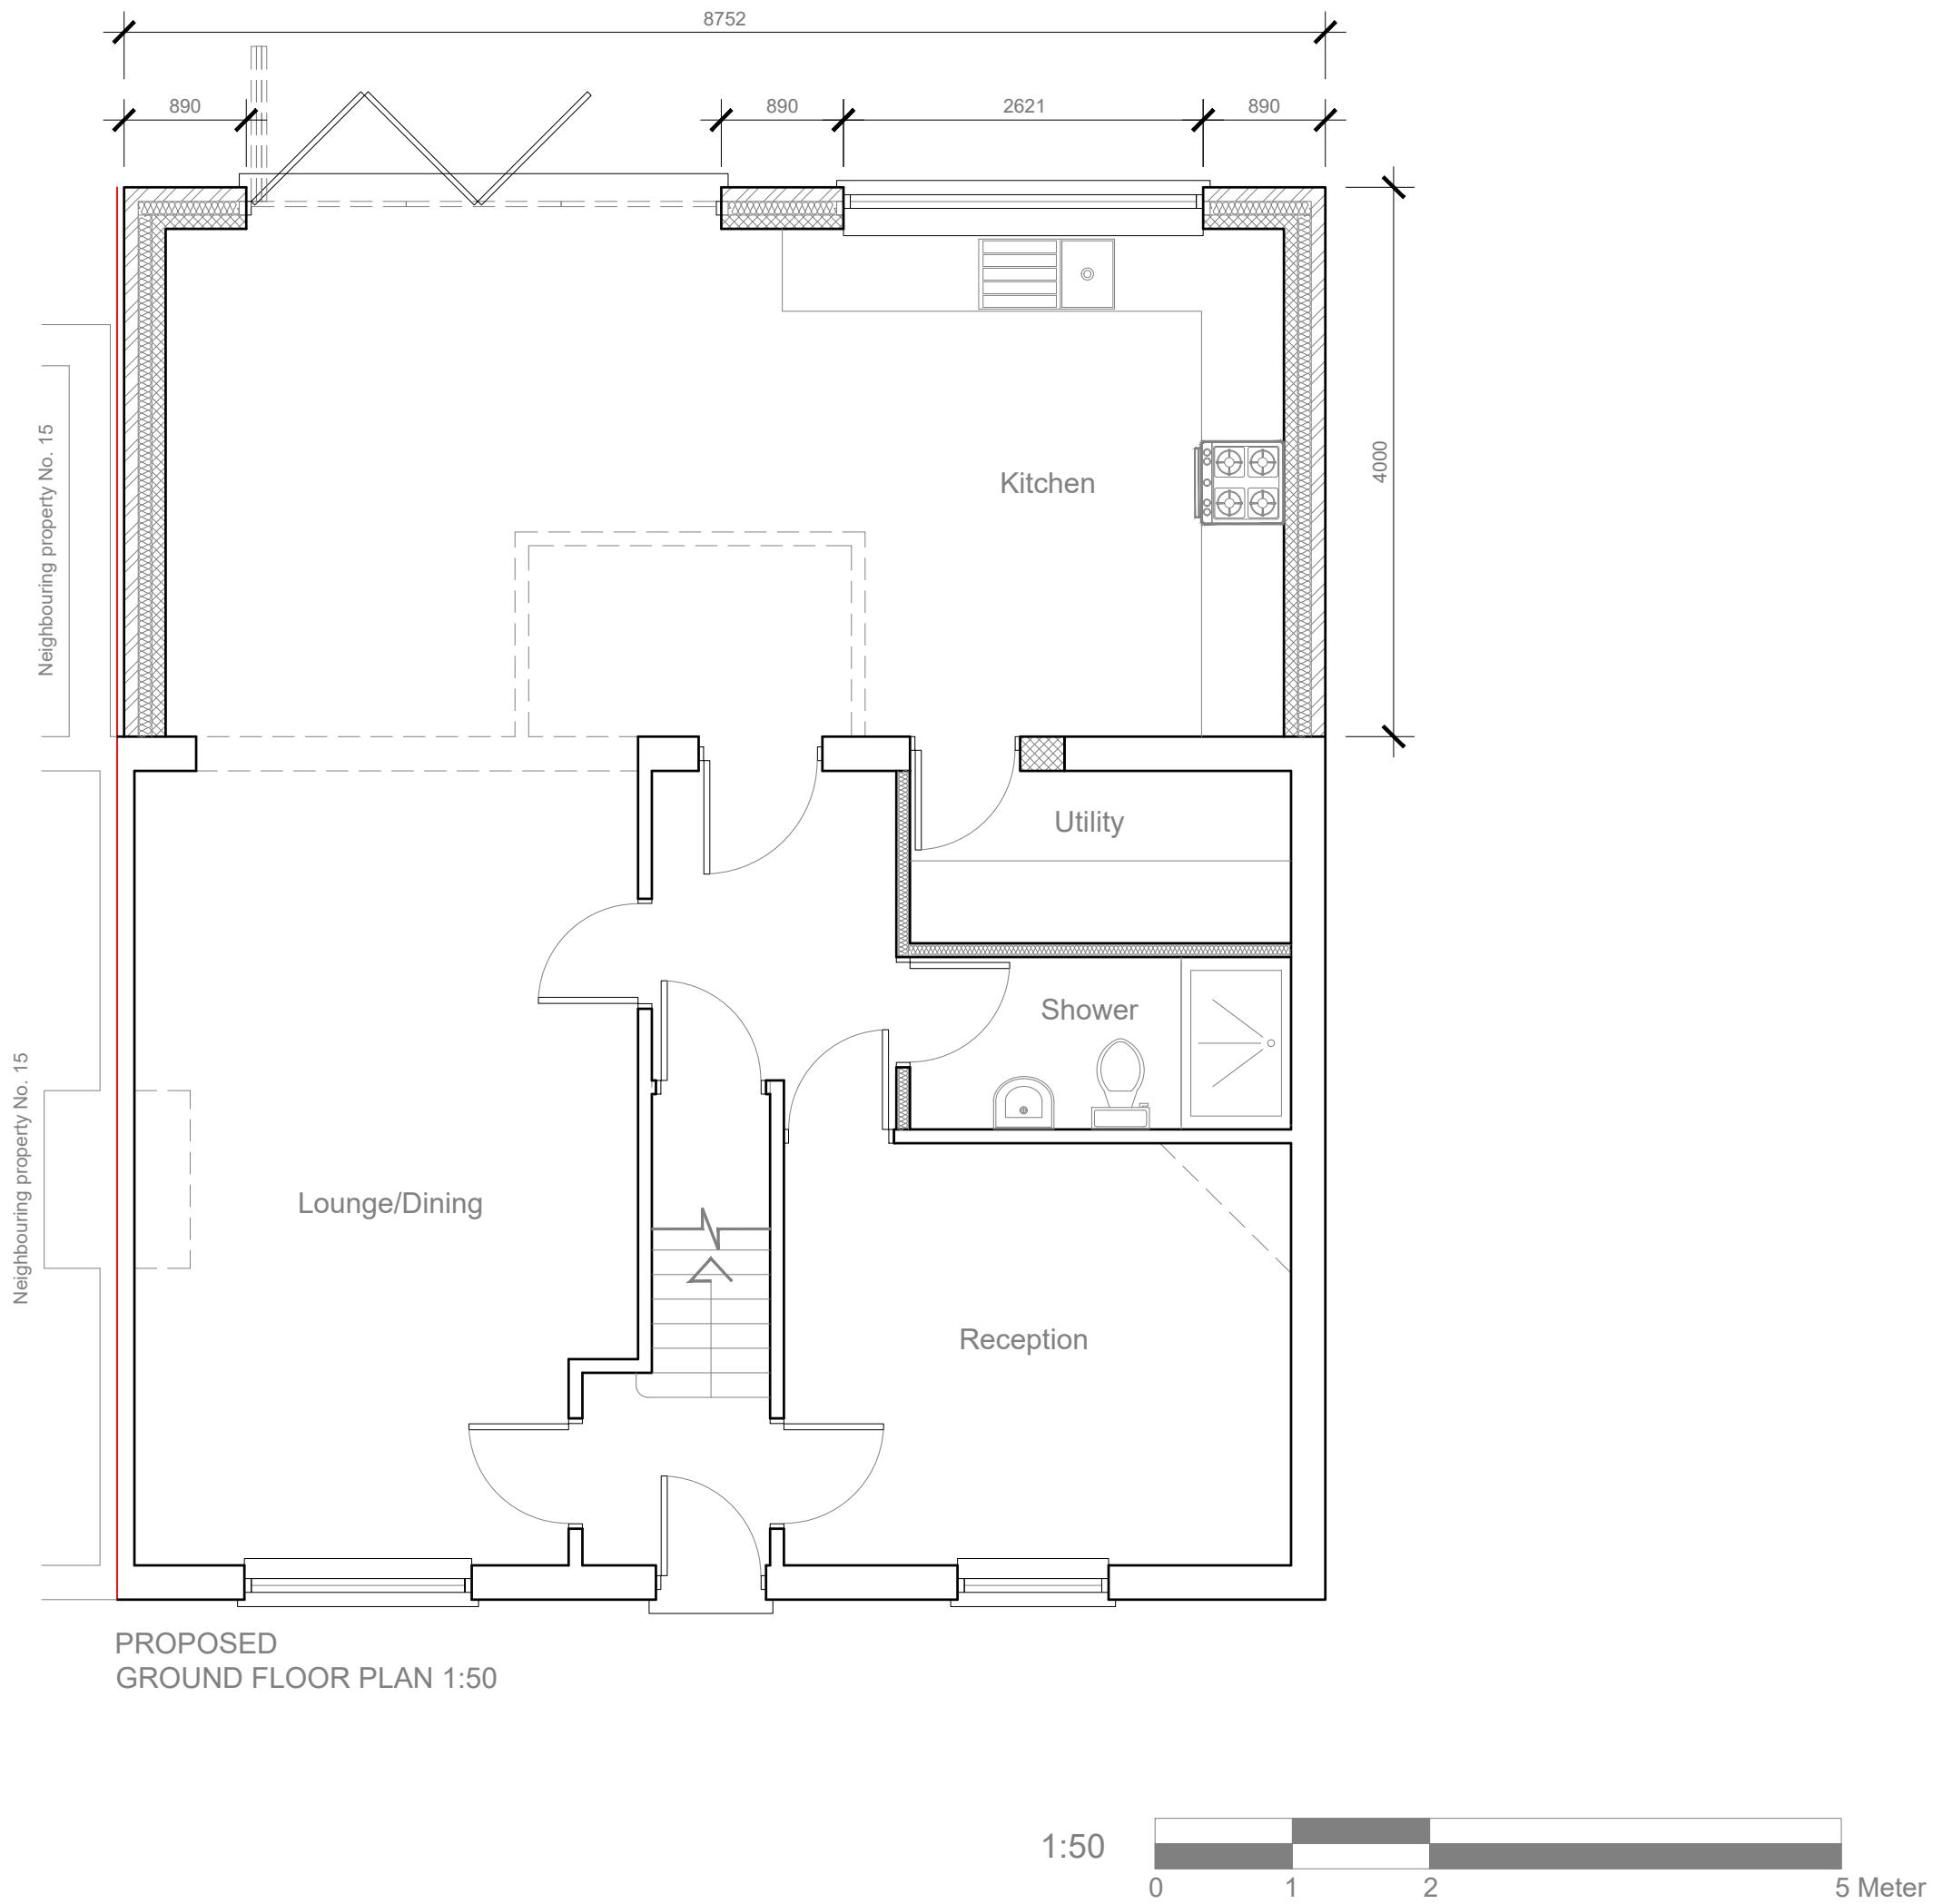

	Project:	Title:	Scale: 1:50 @ A3
	17 Glebeoad	Proposed	Date: June 2021
	Hayes	Ground floor plan	Drawing No.:
	UB3 2EA	First floor plan	3493/EXT-04/SP
			Revision
239 Western Road, Southall, Middx, UB2 5HS Tel: 020 8571 1369 info@multicreation.co.uk			

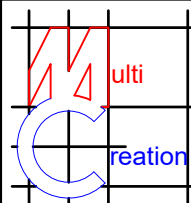

PROPOSED
FRONT ELEVATION 1:100



PROPOSED
SIDE ELEVATION 1:100


Flat roof
1:40 falls

New windows/door
to be double glazed
to match existing


3000

External finish to be
rendered and painted
to match existing

DPC to be no less than
150mm above ground level

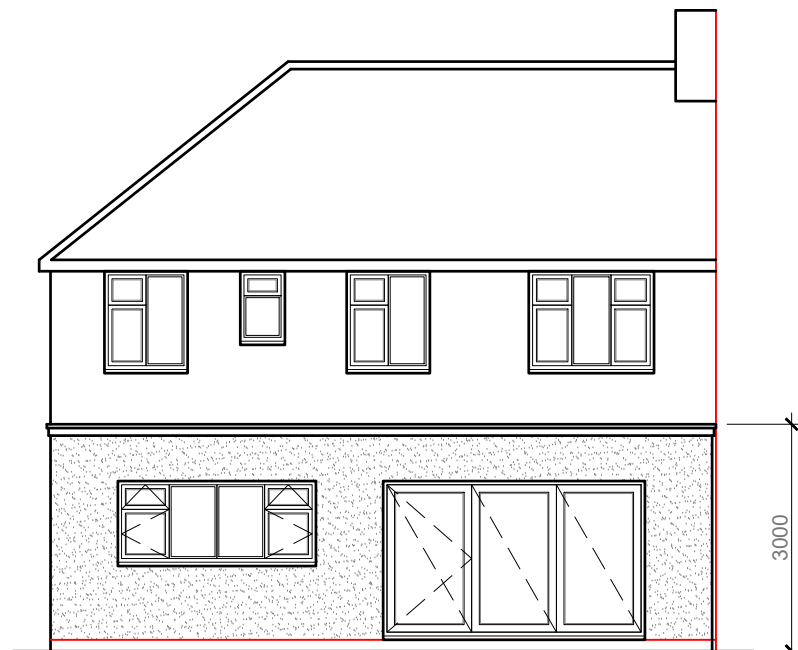

PROPOSED
REAR ELEVATION 1:100

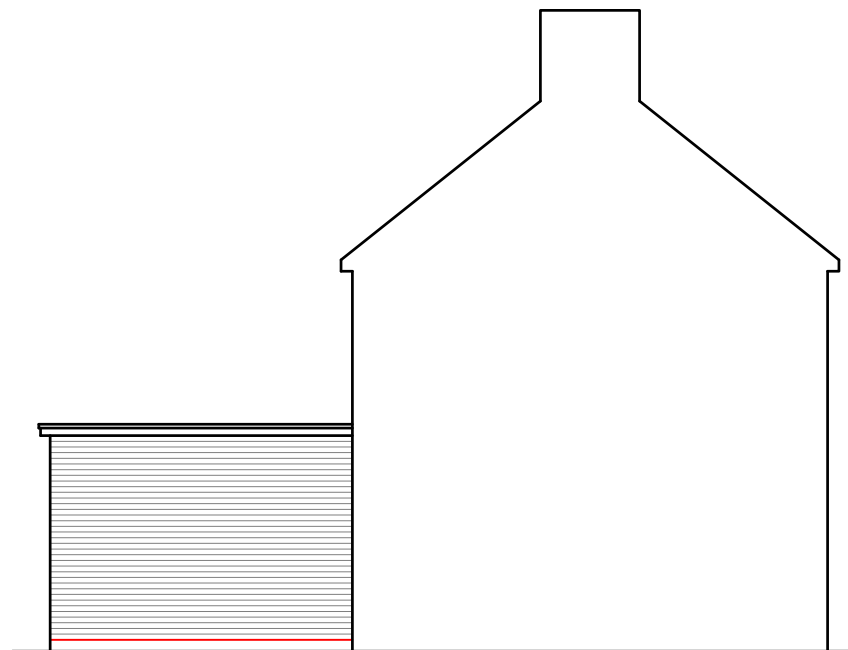

PROPOSED
SIDE ELEVATION 1:100

Flat roof
1:40 falls

New windows/door
to be double glazed
to match existing

External finish to be
rendered and painted
to match existing

DPC to be no less than
150mm above ground level


Flat roof
1:40 falls

New windows/door
to be double glazed
to match existing

External finish to be
rendered and painted
to match existing

DPC to be no less than
150mm above ground level

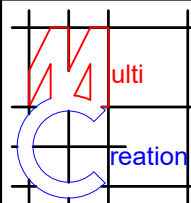

	Project:	Title:	Scale: 1:100 @ A3
	17 Glebeoad	Proposed Elevations	Date: June 2021
	Hayes		Drawing No.: 3493/EXT-05/SP
	UB3 2EA		Revision
239 Western Road, Southall, Middx, UB2 5HS Tel: 020 8571 1369 info@multicreation.co.uk			