


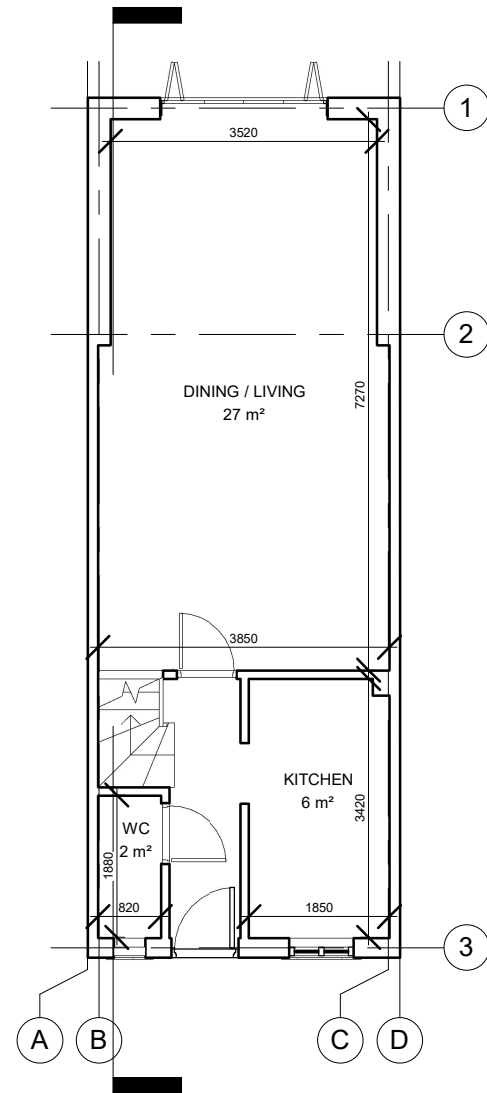


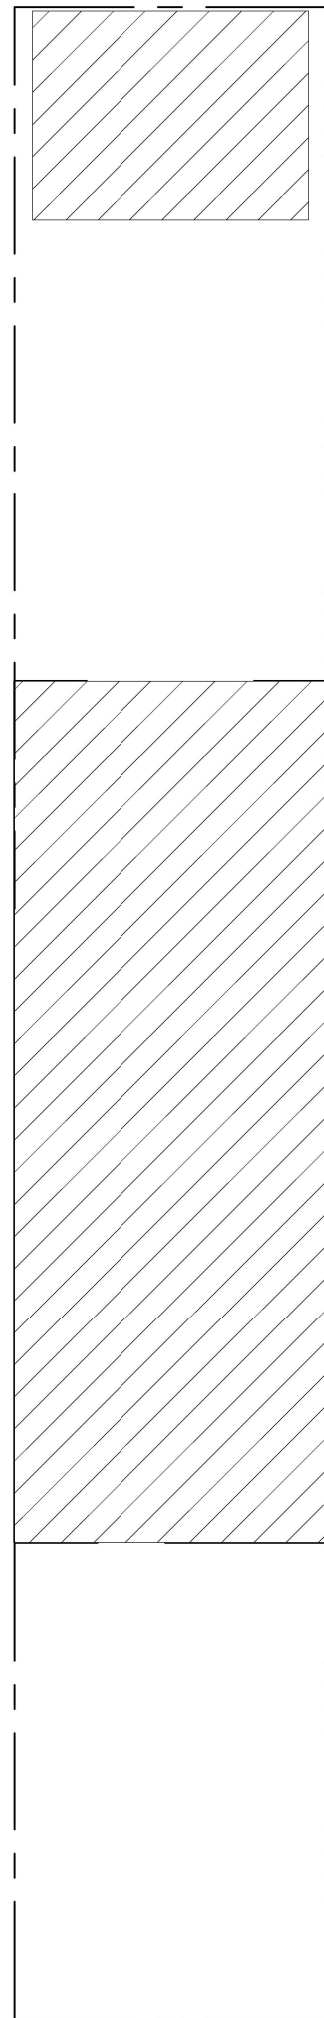


PROPOSED GROUND FLOOR PLAN

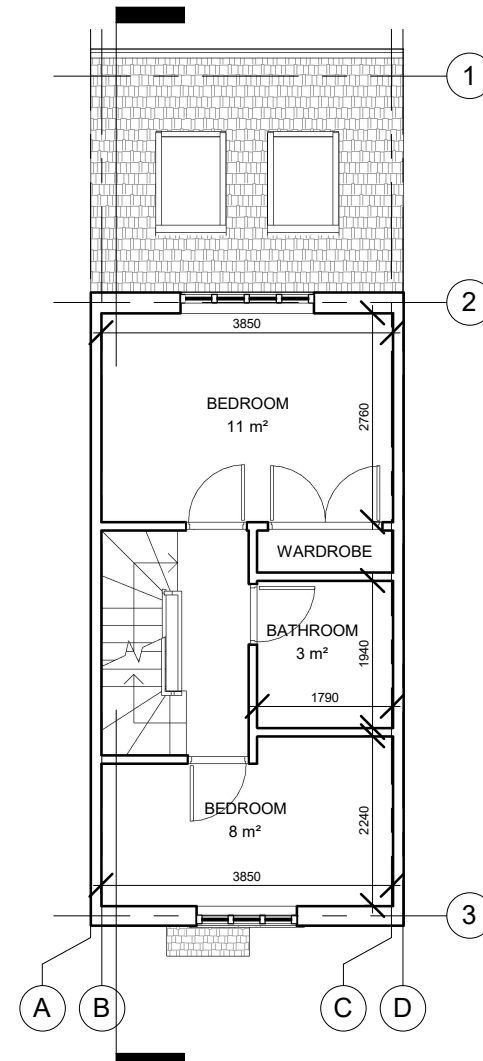

PROPOSED FIRST FLOOR PLAN

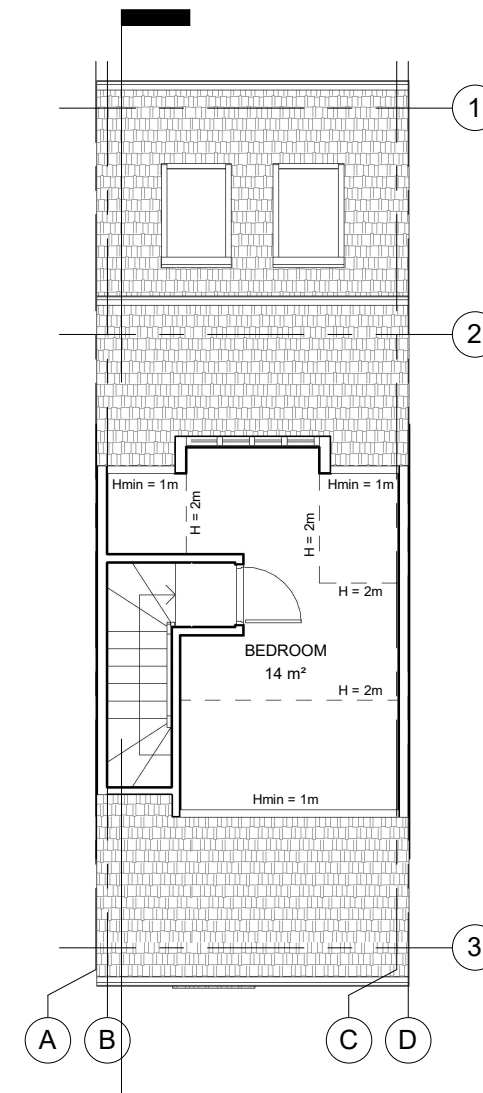


PROPOSED LOFT PLAN

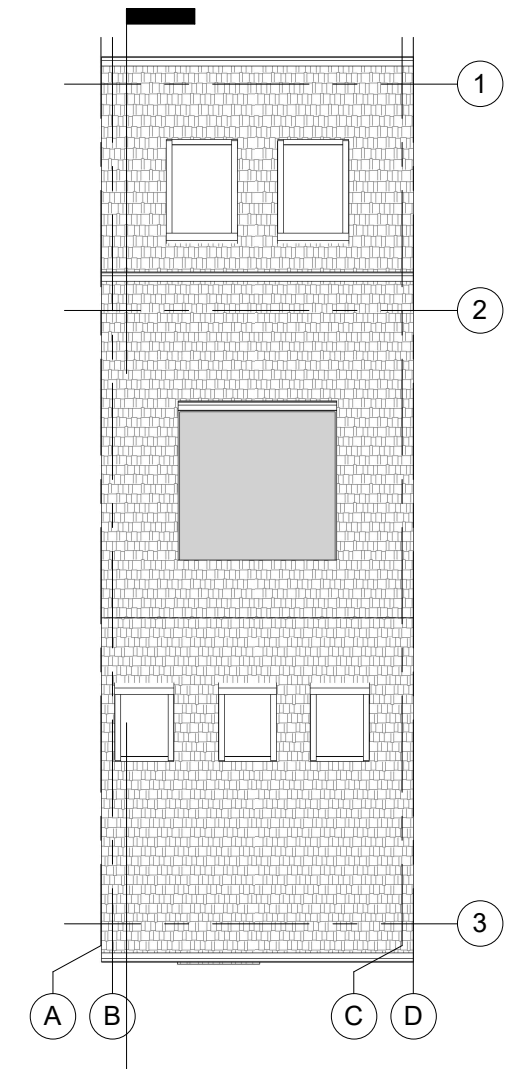

PROPOSED ROOF PLAN



PROPOSED BLOCK PLAN
SCALE 1:200

 

 STUDIO CAD PROJECTS Architectural Designers TEL: 079 581 581 90 E-mail: scp.projects@onet.eu	
PROJECT: 39 HUBBARDS CLOSE UXBRIDGE UB8 3HB PROPOSED PLANS	
SCALE: 1:50 (A1) 1:100 (A3) DATE: APR 2021	PROJECT No: 2210427-1
THIS DRAWING MUST NOT BE REPRODUCED, MULTIPLIED OR SUBMITTED TO THE INSPECTION OF THIRD PARTIES WITHOUT OUR PRIOR PERMISSION. ALL DIMENSIONS TO BE CHECKED AND VERIFIED ON SITE	