




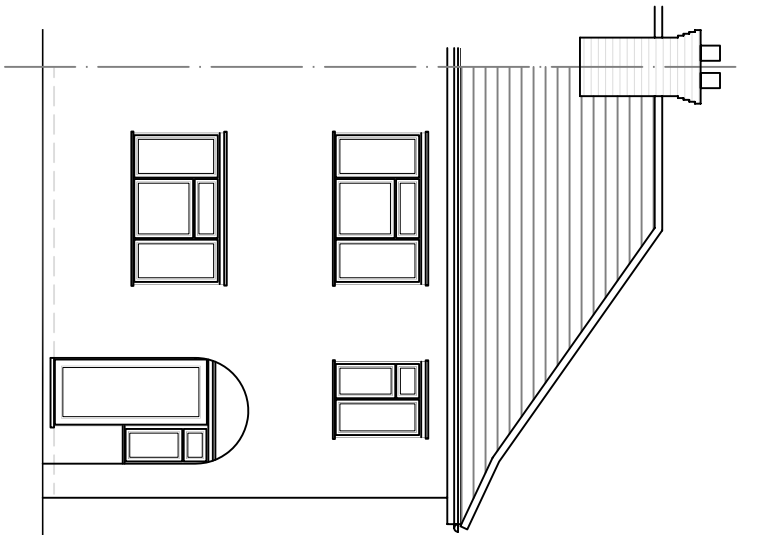


Front Elevation

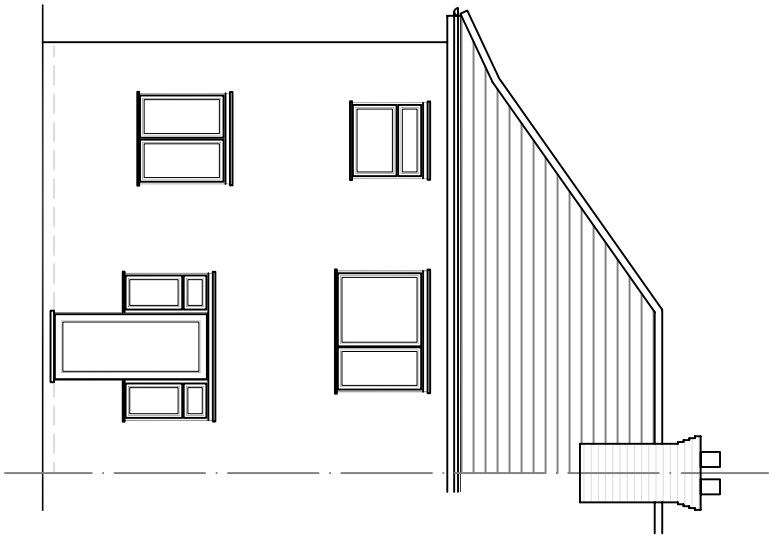


Rear Elevation

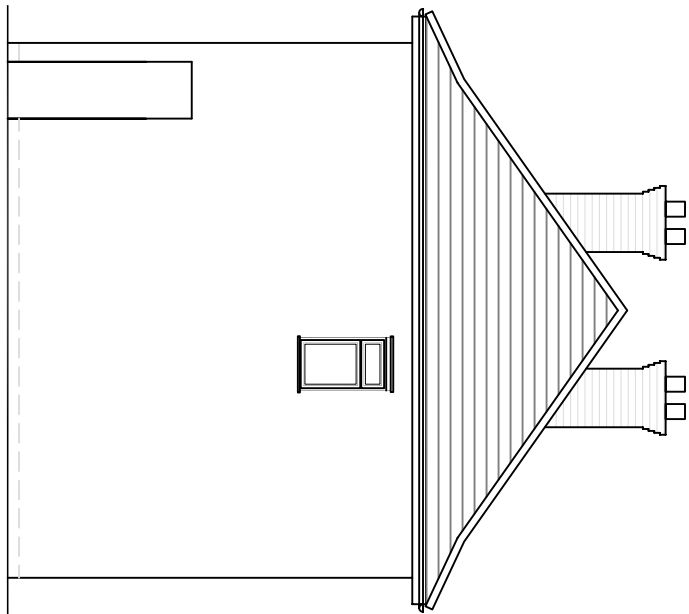


Side Elevation (RHS)

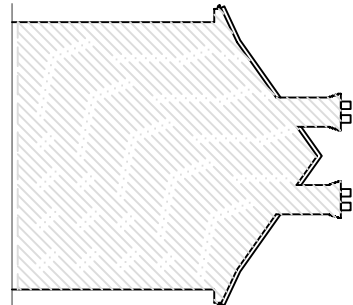


Side Elevation (LHS)
scale 1:200

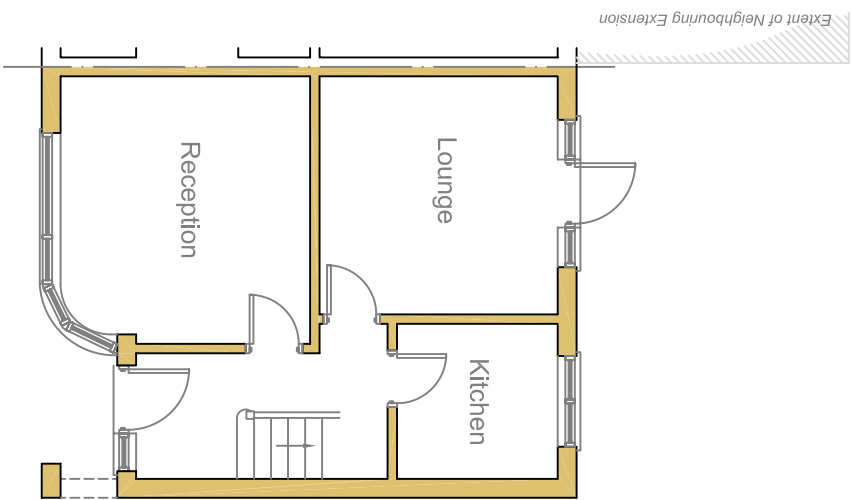


Ground Floor Plan

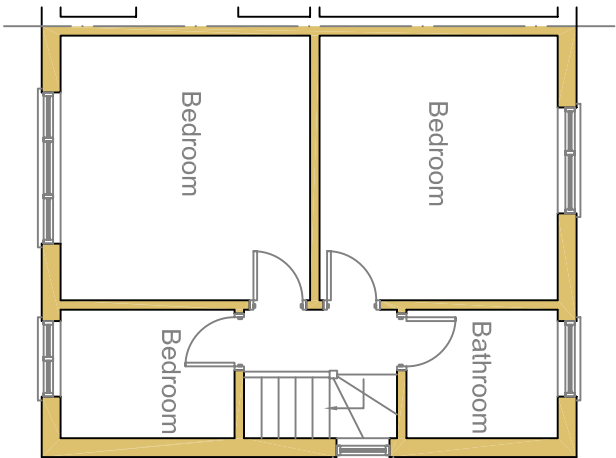

First Floor Plan

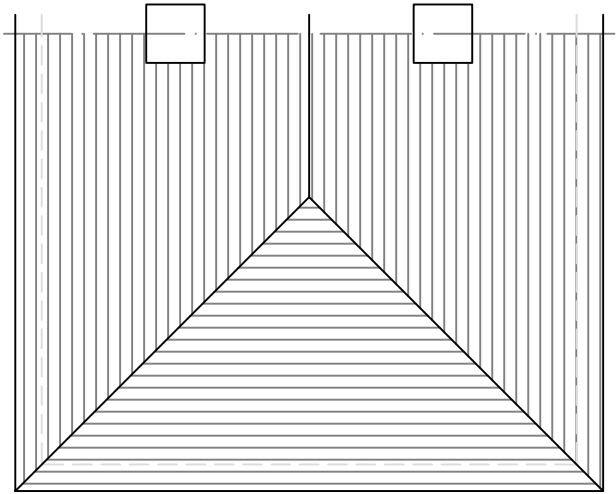

Roof Plan

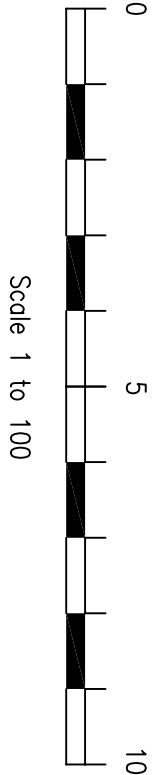

Scale 1 to 100

rev			
These drawings should be approved by local Authority			
No dimensions to be scaled from this drawing. All dimensions to be checked on site. This drawing is copyright and should not be reproduced without permission of the Architects.			
client: Mr. Avtar Singh Bal			
project: 107 Park Lane Hayes UB4 8AF			
drawing:			

**Existing Elevations
Floor & Roof Plans**

scale: 1:100	date: Jun 2021	drawn:	rev:
02 / 12			