




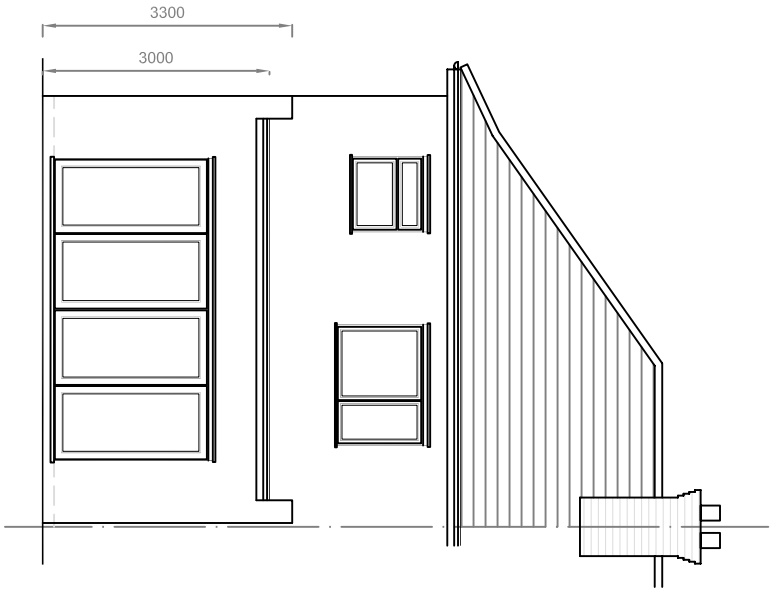


Rear Elevation

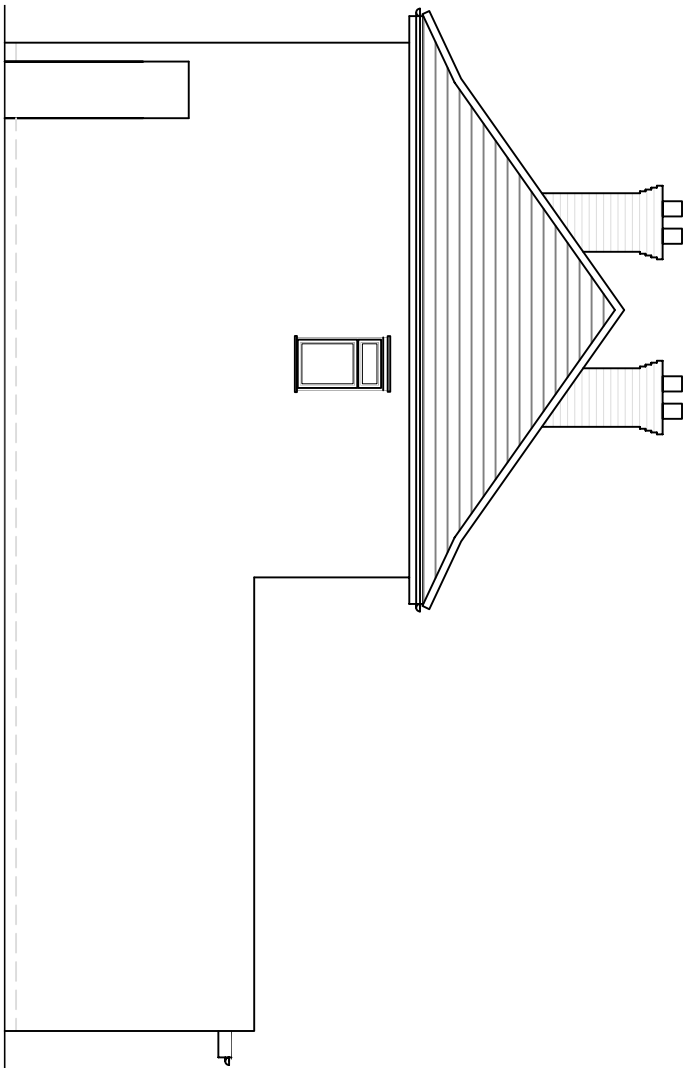


Side Elevation (RHS)

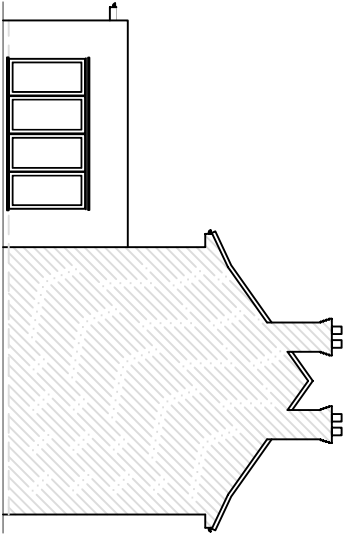

Side Elevation (LHS)
scale 1:200

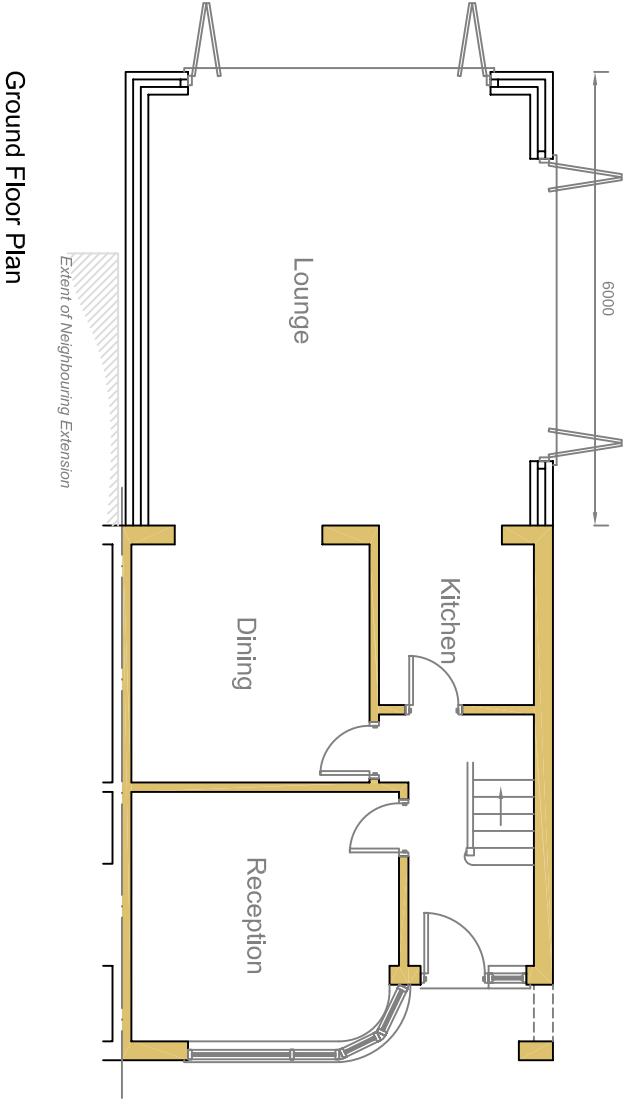

Ground Floor Plan

 

Scale 1 to 100

rev:				
These drawings should be approved by local Authority				
No dimensions to be scaled from this drawing. All dimensions to be checked on site. This drawing is copyright and should not be reproduced without permission of the Architects.				
client:	Mr. Avtar Singh Bal			
project:	107 Park Lane Hayes UB4 8AF			
drawing:				

Proposed Elevations
& Ground Floor Plan

scale: 1:100	date: Jun 2021	drawn:	rev:
03 / 12			