

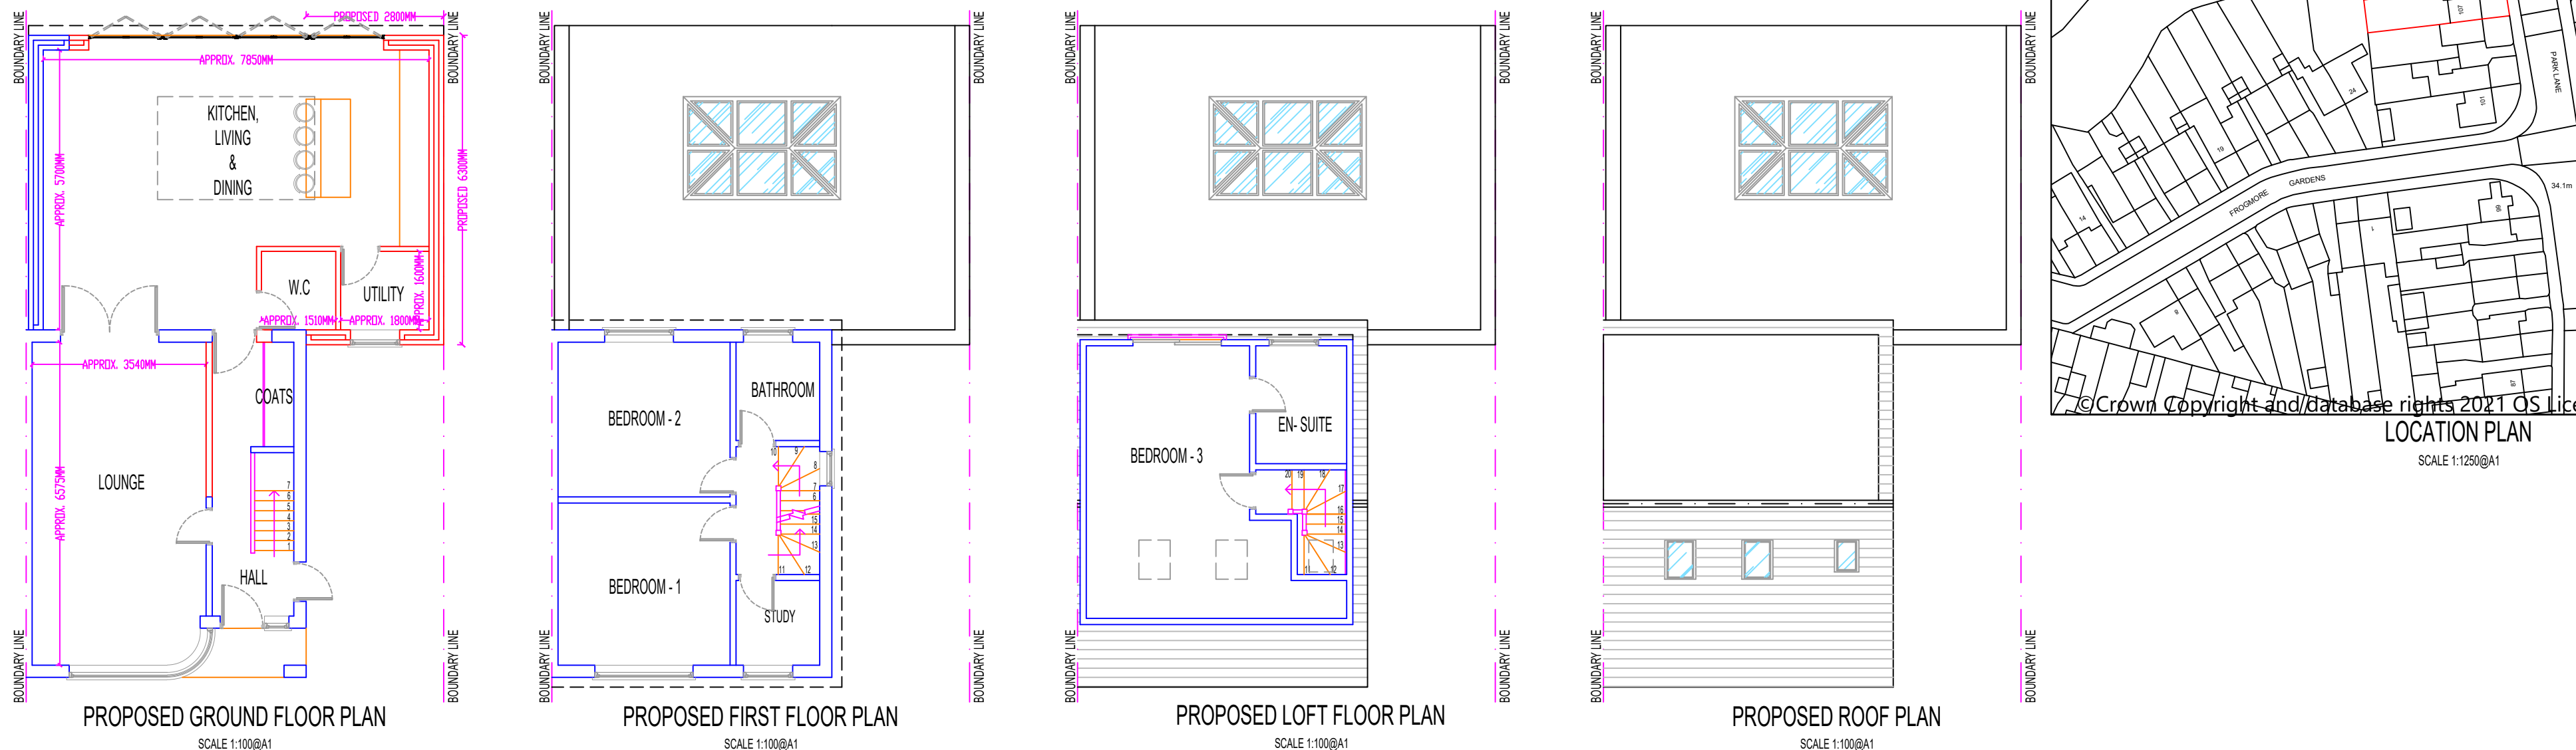



- NOTE:
- All new proposed materials to match existing.
 - Height of proposed rear extension not to exceed 4M. at any point.
 - New uPVC windows to match existing.

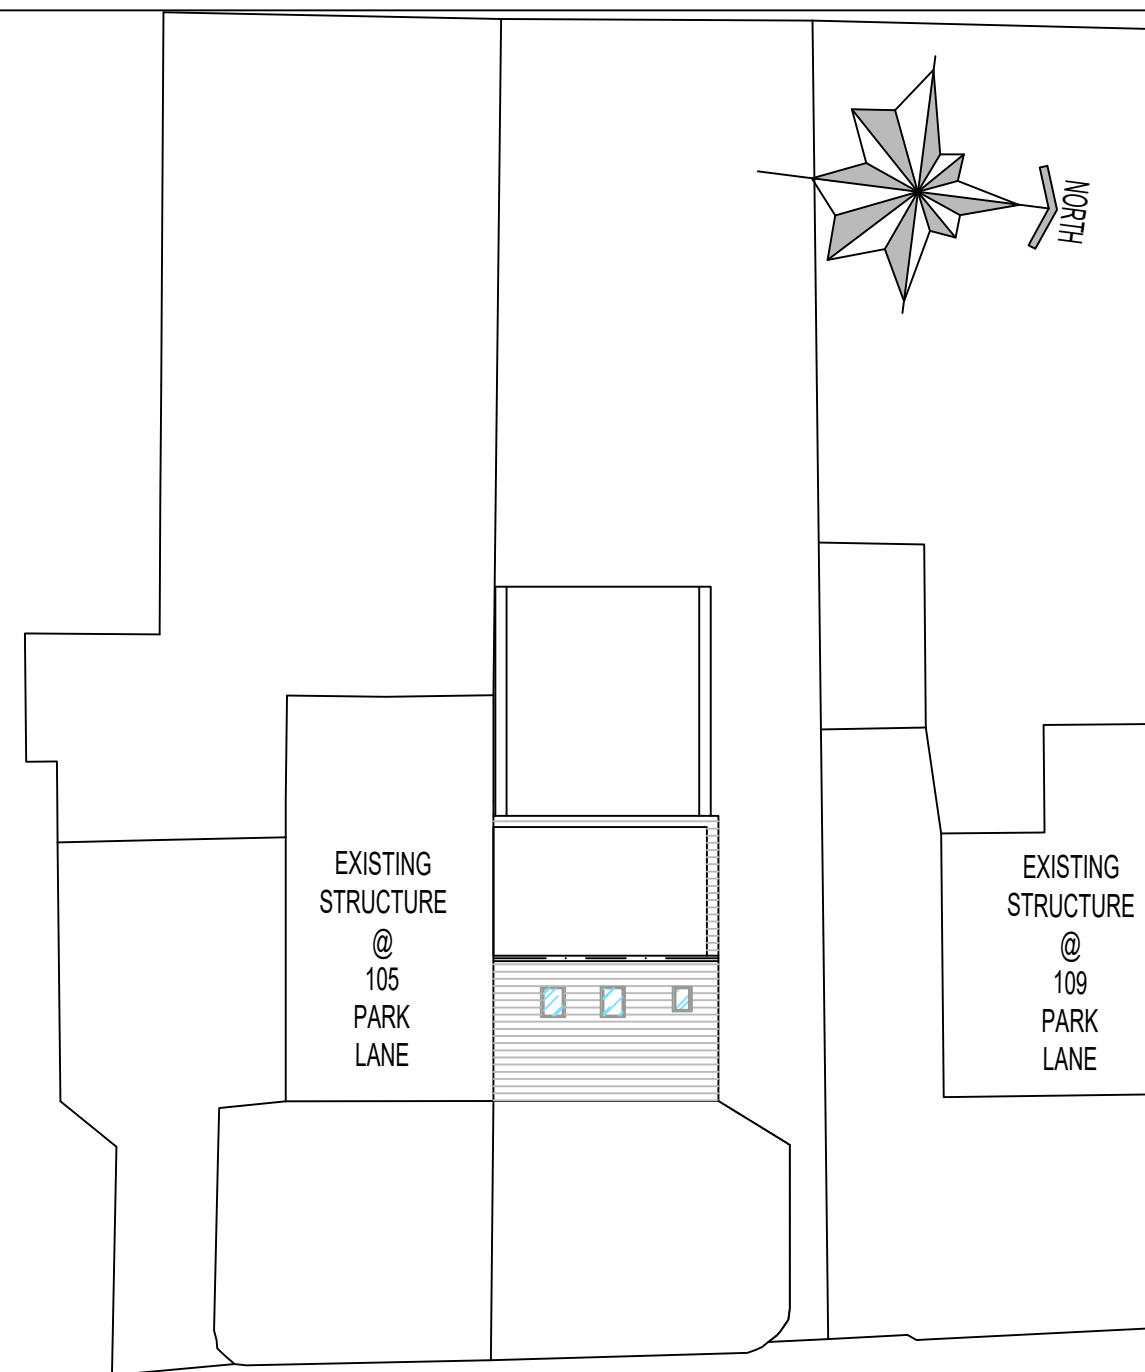

PARK LANE
EXISTING SITE PLAN
SCALE 1:200@A1

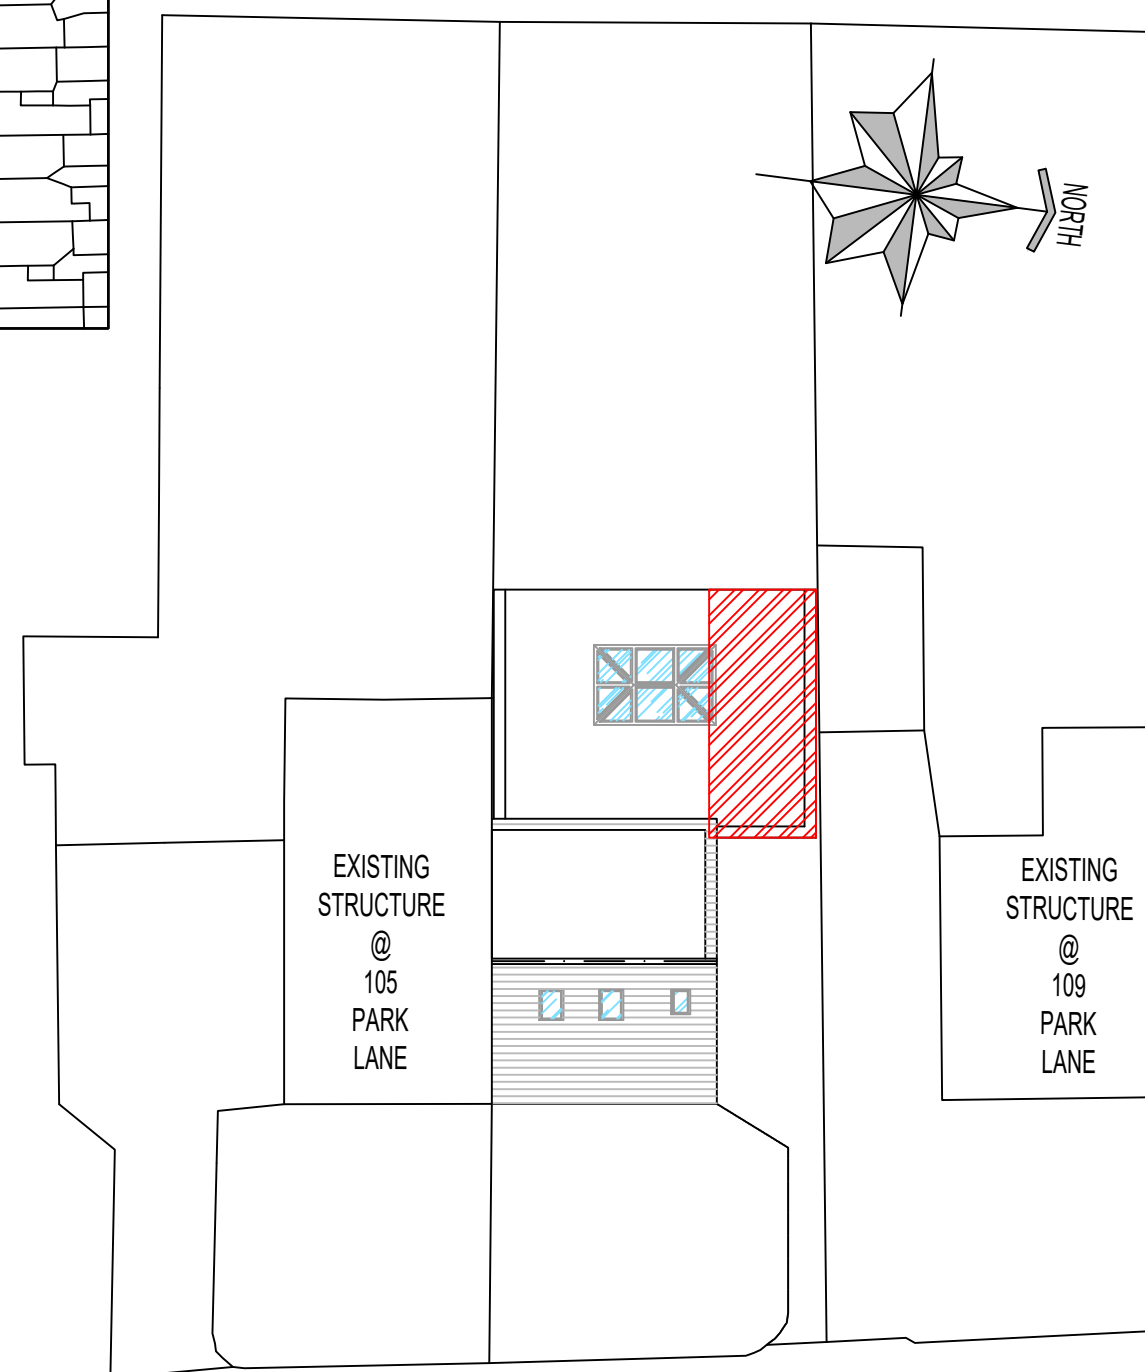

PARK LANE
PROPOSED SITE PLAN
SCALE 1:200@A1

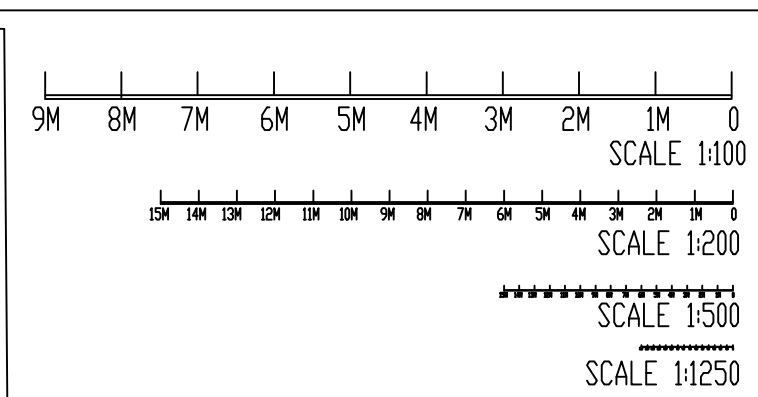

- NOTES:
- THIS DRAWING IS NOT APPROVED FOR CONSTRUCTION.
 - PRIOR TO COMMENCEMENT OF WORK, DRAWINGS TO BE SIGNED OFF BY BUILDING CONTROL INSPECTOR.
 - PARTY WALL (ETC) ACT 1997 TO BE AGREED WITH ADJOINING NEIGHBORS PRIOR TO CONSTRUCTION.
 - ALL MEASUREMENTS TO BE CHECKED ON SITE & NOT BE SCALED FROM THIS DRAWING.
 - ALL WORKS TO MEET LOCAL AUTHORITY'S SET STANDARDS.

Comments
The General contractor is responsible for the verification of all dimensions on site and shall inform the contract administrator of any discrepancies.

Do not scale from this drawing. Use figure dimension only.

All furniture shown in drawings is for illustration purposes only.

Existing foundations, lintels and wall to be exposed if required by Building Control for assessment and upgrading if found inadequate.

Fire Precautions:
All doors marked with FD30 to be to current British Standards.
All new fire doors to be fitted with 3x4" steel butt hinges or 3x30min fire rated hinges, with appropriate CE and BS EN stamps on each hinge if using brass or chrome.

Self contained mains operated interlinked smoke alarms (BS 5446) and fitted with battery backup to be provided to all landings and hall ceiling shown as (SD).

Staircases:
Actual size of riser & tread for the proposed staircase, to be confirmed on site prior to installation by staircase specialist to avoid any issues with headroom/pitch.

PRELIMINARY DESIGN
PLEASE PRINT, SIGN AND DATE TO APPROVE DRAWINGS FOR CLIENT/S.

SIGNATURE:.....
PRINT NAME
DATE:

REVISIONS:	
DATE	DESCRIPTION
16-11-21	ADDITION OF LOCATION PLAN & SITE PLANS
20-01-22	AMENDMENTS

S9Designs
Albion House,
Albion Close,
Slough,
SL2 5DT

PROJECT DESCRIPTION:
PROPOSAL FOR SINGLE STOREY SIDE EXTENSION,
& INTERNAL ALTERATIONS

PROJECT DETAILS:
MR. AVATAR SINGH BAL

107 PARK LANE
HAYS
UB4 8AF

DRAWING NO.: 107PL/04112021/REV-B
DATE: 04 NOVEMBER 2021
SCALE: 1:100, 1:200 & 1:1250 @A1
DRAWN BY: sc CHECKED BY:

- NOTE:
- DRAWINGS HAVE BEEN PRODUCED FROM PDF'S PROVIDED.