

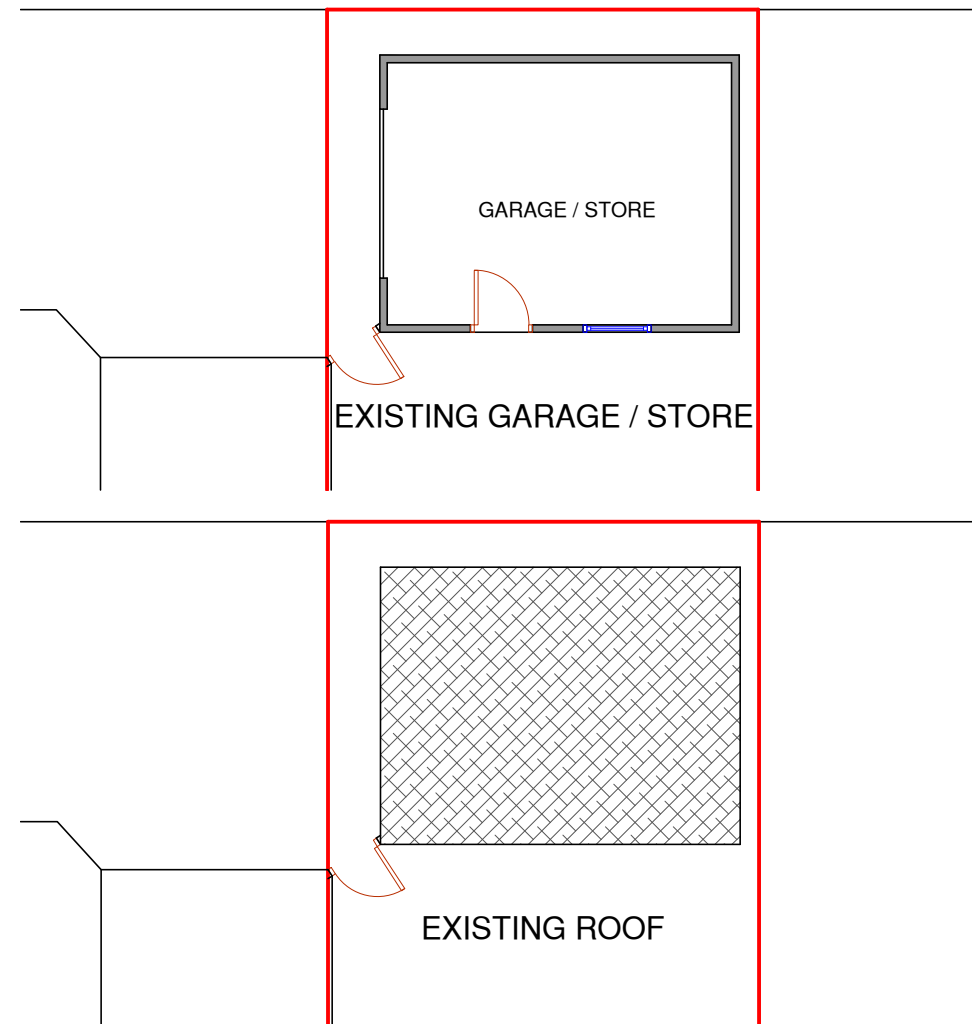
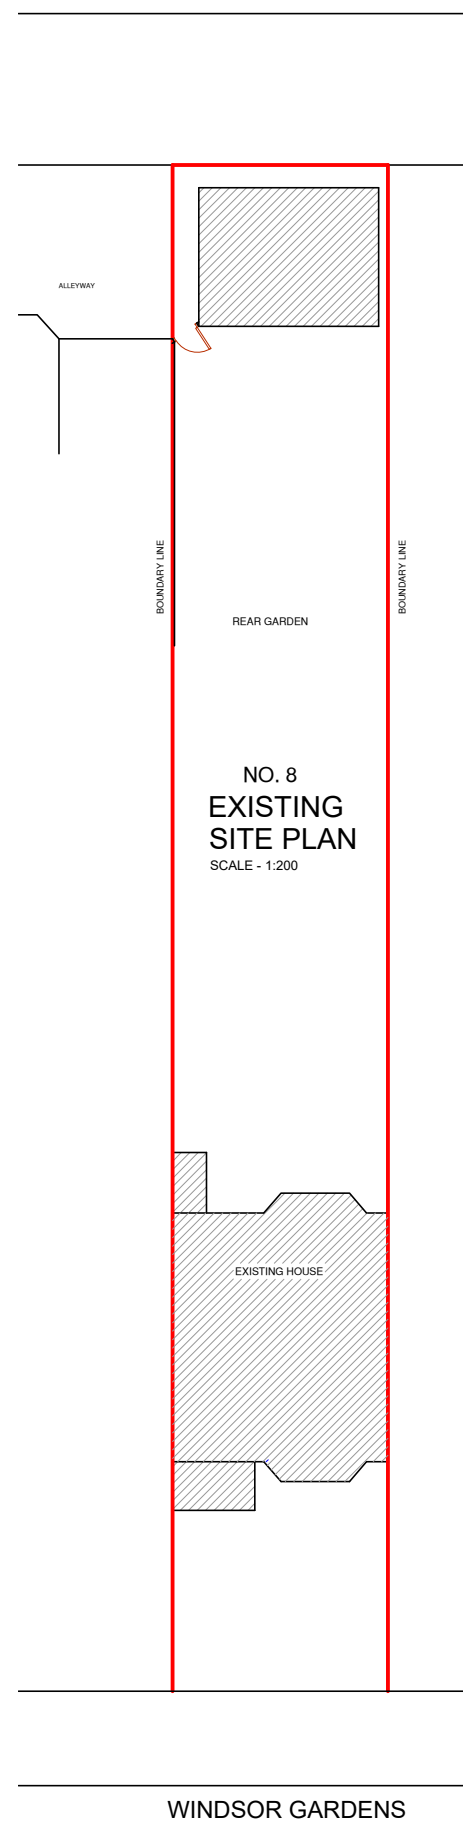


EXISTING FRONT
ELEVATION

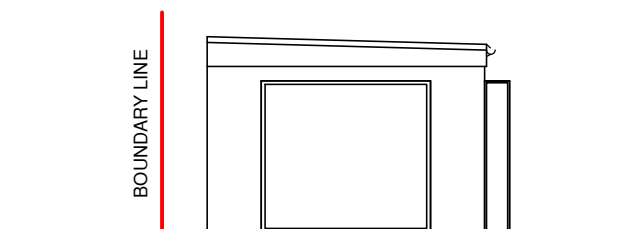

EXISTING SIDE
ELEVATION

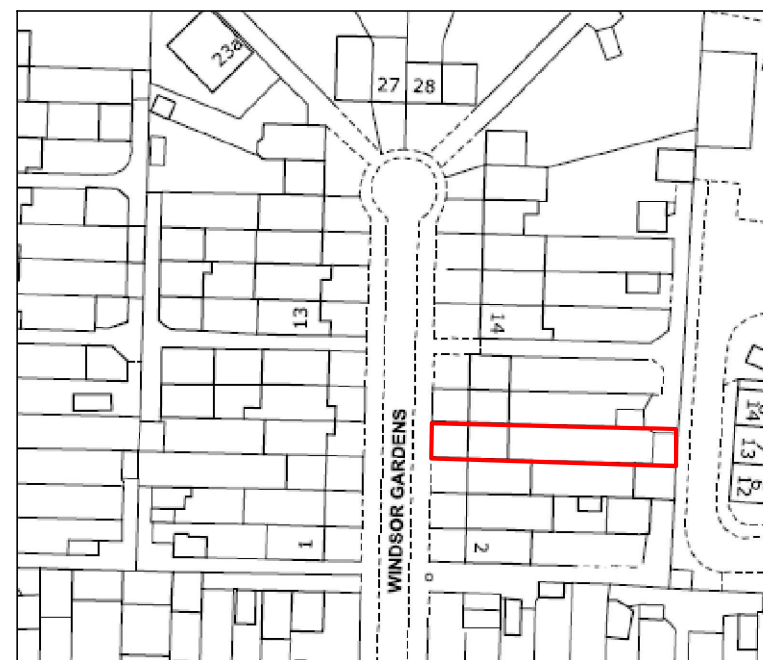

LOCATION PLAN
1 : 1250 SCALE



SCALE @ 1:100

NOTES :		
		
	Date	Revisions
Client MR. ASHIS TAJHYA MRS. SANDHYA SHRESTHA		
Job Title 8 WINDSOR GARDENS HAYES, MIDDLESEX UB3 1QY		
Drawing Title LOCATION AND EXISTING SITE AND FLOOR PLANS AND ELEVATIONS		
Scale: 1 : 100 / 200 / 1250 (A3)		
Date: JUNE 2021		
Checked by:		Drawn by: RS
Drg No. TP/495/01		Rev.