

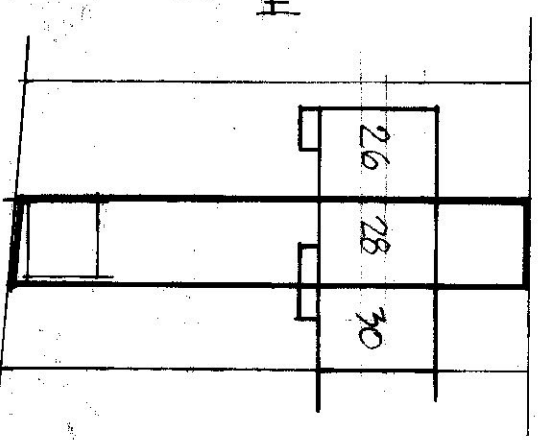


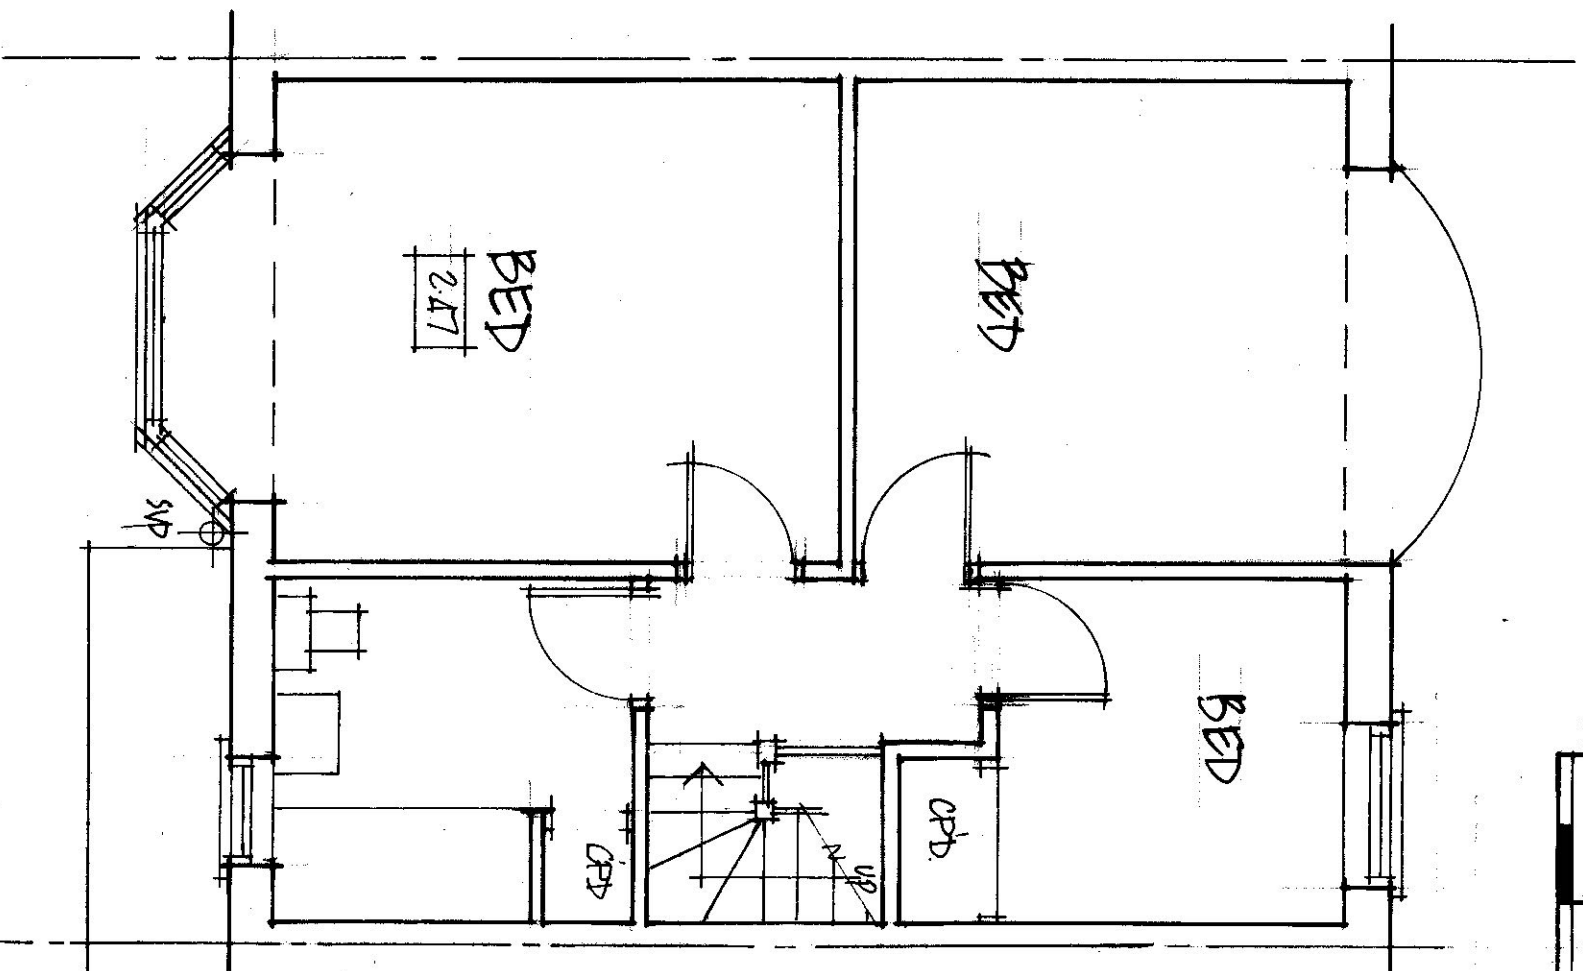

Scale Bar - 1:50

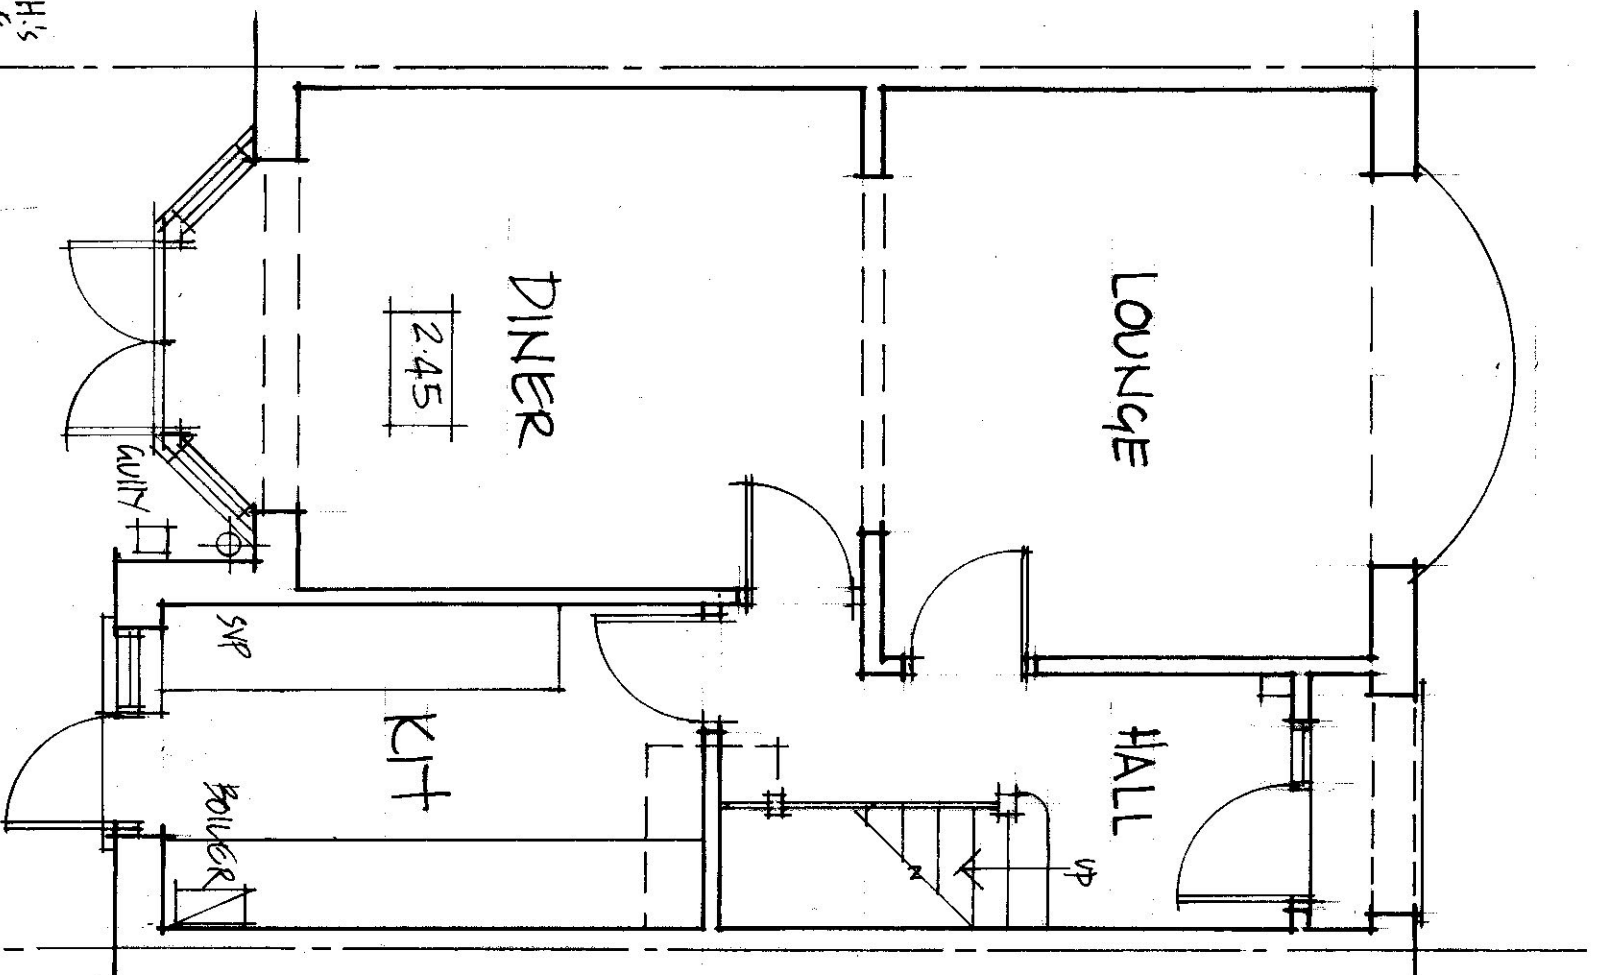


Block Plan - 1:500

Existing First Floor Plan - 1:50


Existing Ground Floor Plan - 1:50

A3


SURVEY AS EXISTING.		MR. W. AHMED		M. BURKAND.	
28 JUBILEE DRIVE, SOUTH RUSLIP H&A OPA. (i.e. Hillingdon)		SCALE: 1:50			
		DRN. 16006/1		TEL. 07436 115850	

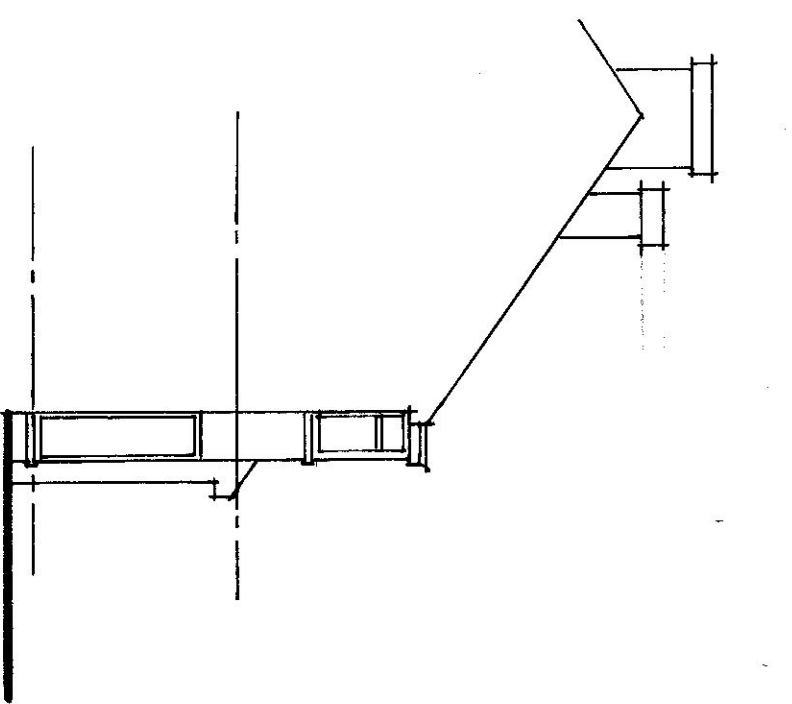


SIDE - 1:100

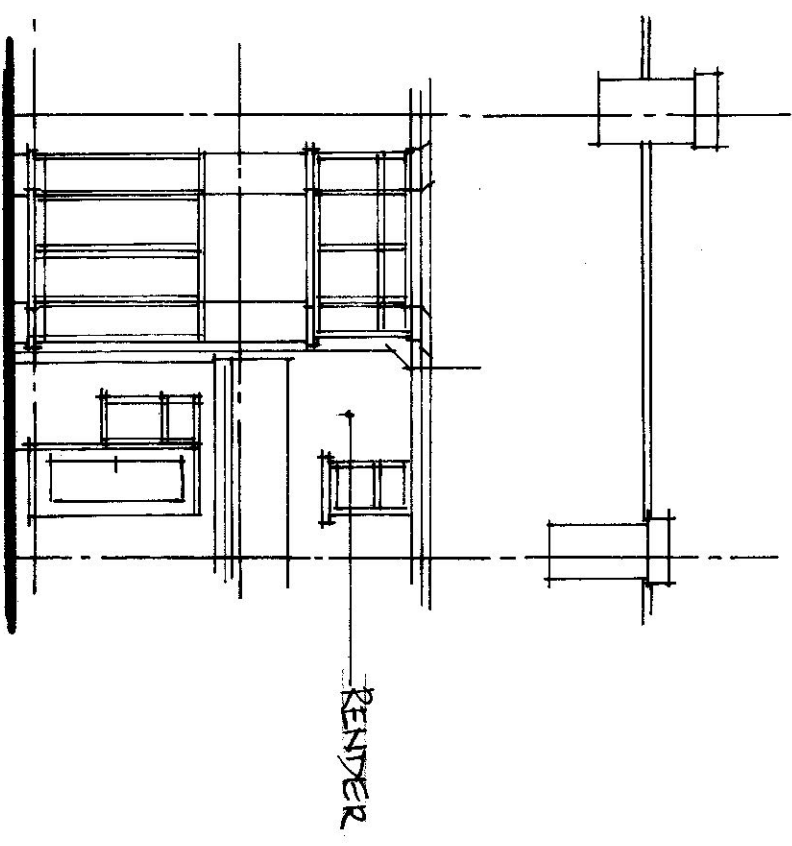

REAR - 1:100

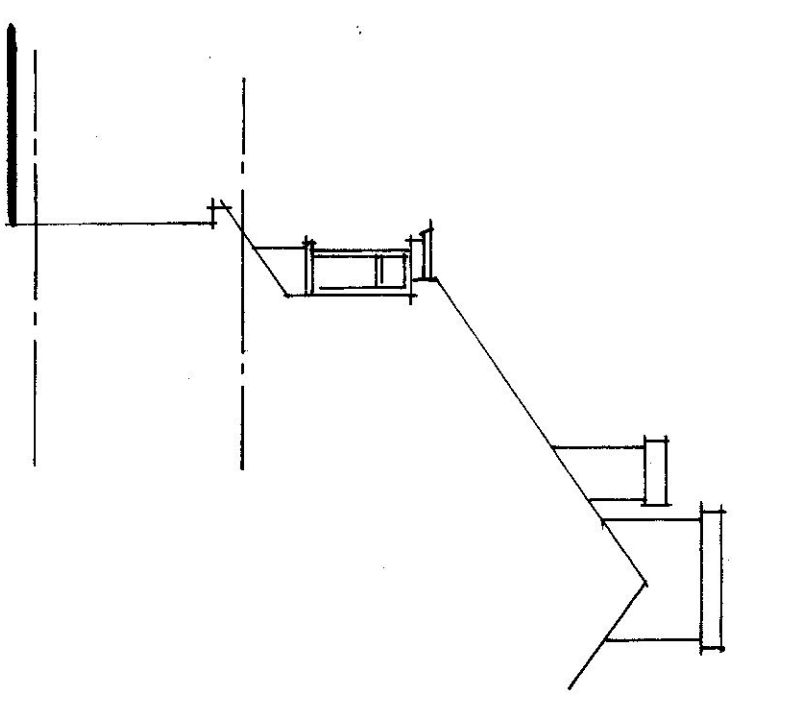

SIDE - 1:100

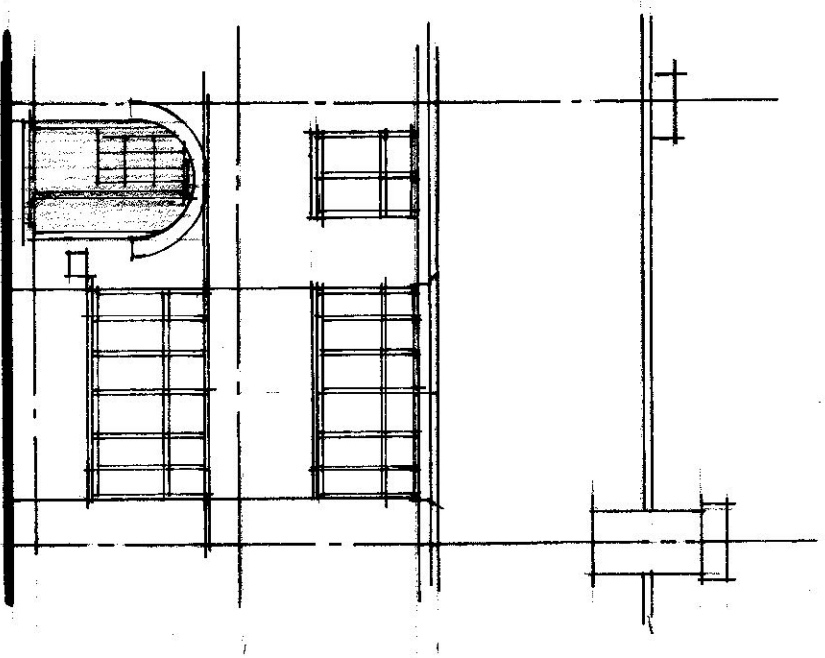

FRONT - 1:100


EXISTING ELEVATIONS - 1:100




SCALE BAR - 1:100

EXISTING ELEVATIONS.		MR. W. AHMED.		M. BURKAND.	
28 JUBILEE DRIVE		SCALE: 1:100		T.E.: 07436 115850	
SOUTH RUISHP, H&A OPG.		DRG: 1606/4			


A3

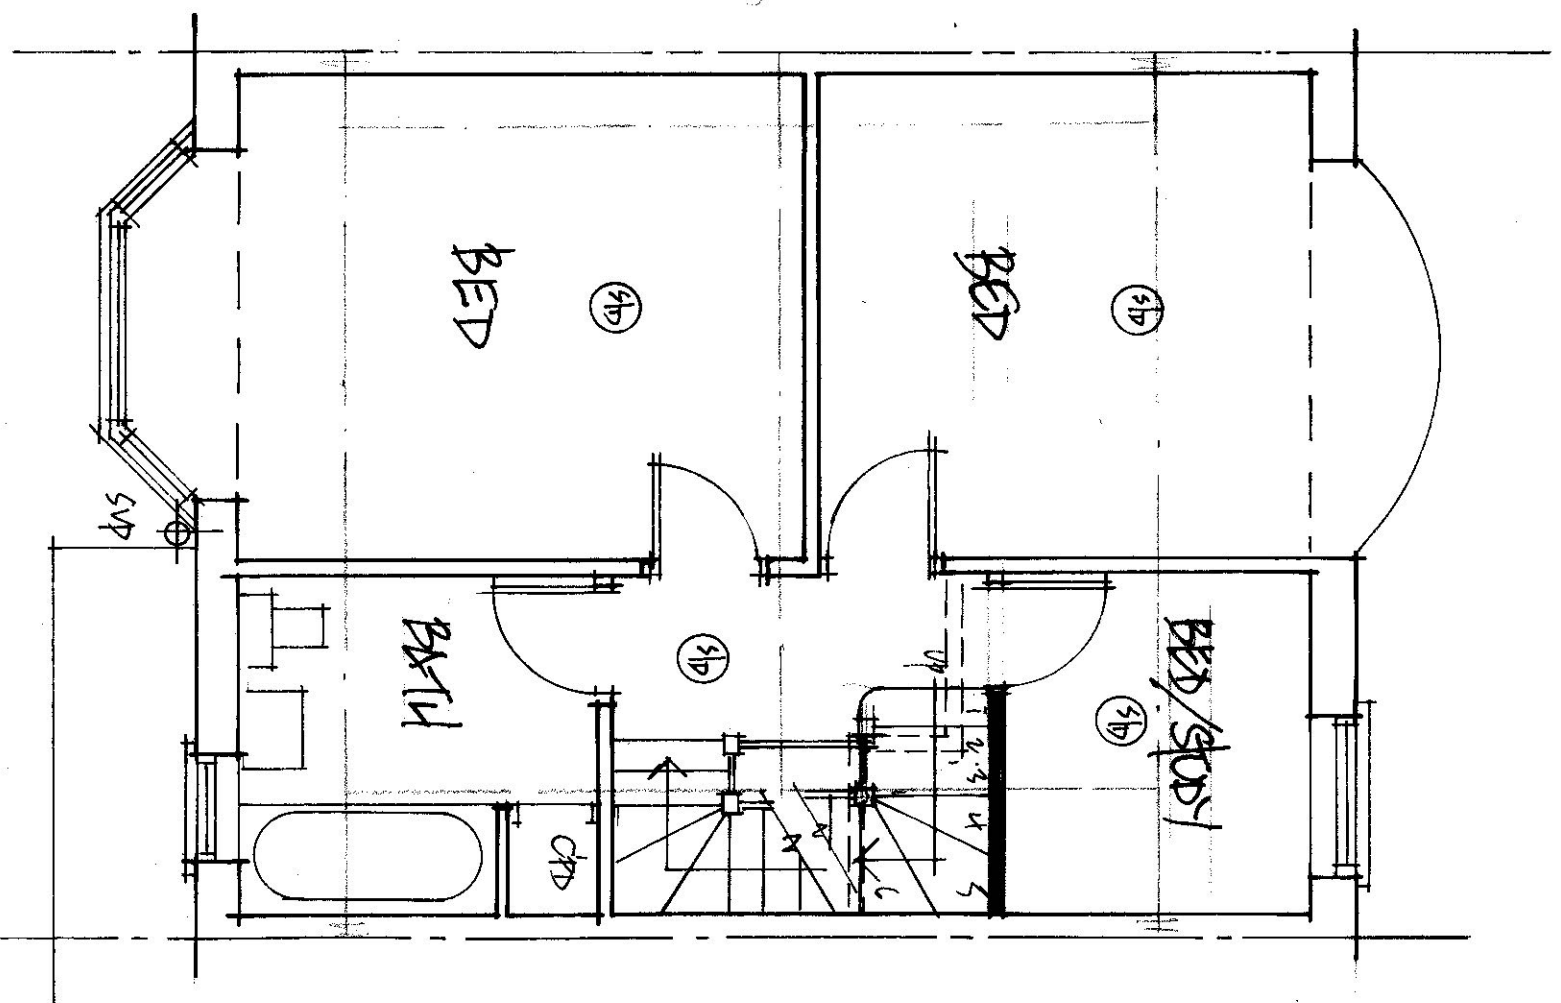

PROPOSED FIRST FLOOR PLAN - 1:50

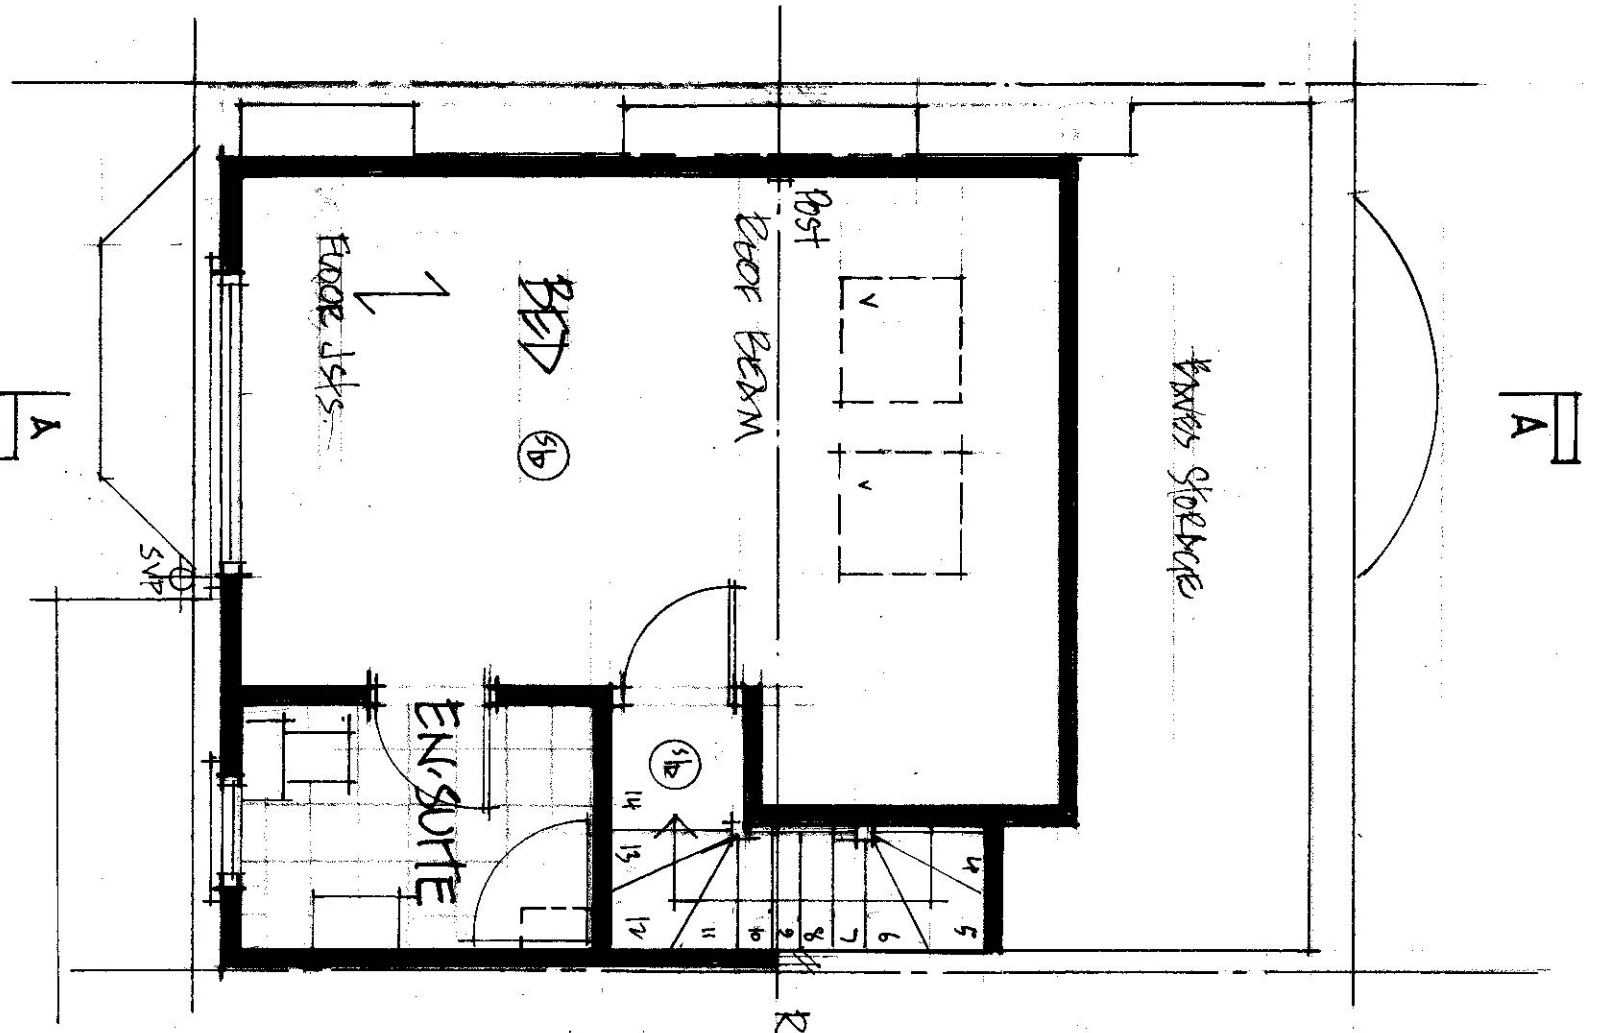

PROPOSED SECOND FLOOR PLAN - 1:50

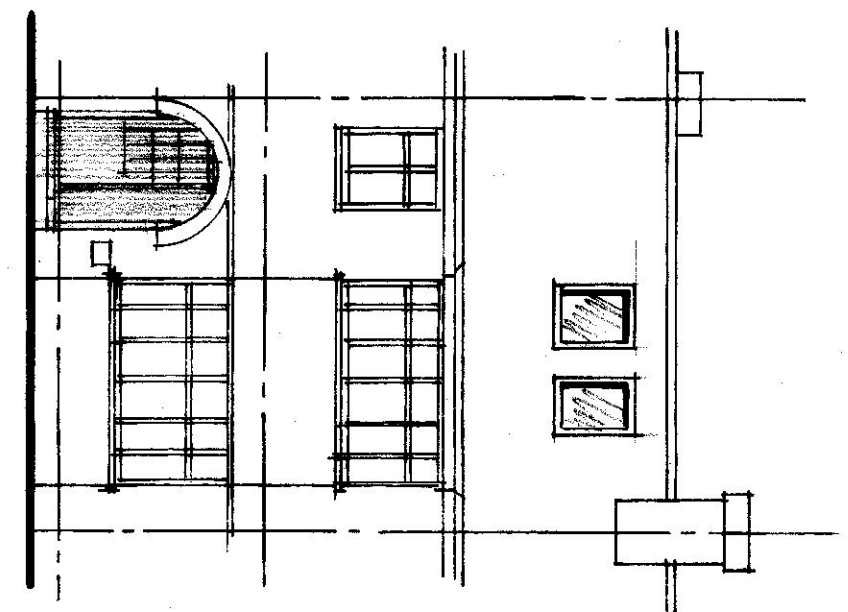

PROPOSED FRONT ELEVATION - 1:100

VELUX ROOF WINDOWS
TO FRONT NOT
PROJECTING MORE THAN
150MM ABOVE PLANE/
SLOPE OF ROOF.


NOTE: WORKS REQUIRE
APPROVAL OF
NEIGHBOURS IN 2000
PREFY WLL ACT 1996




SCALE BAR - 1:50

AB


LOFT CONVERSION.		MR. W. AHMED		M. BURLAND	
28 JUBILEE DRIVE		SCALE:- 1:50		TELE: 07436 115850	
SOUTH RUSHP, HA4 0PA		DRG: 1606/5			

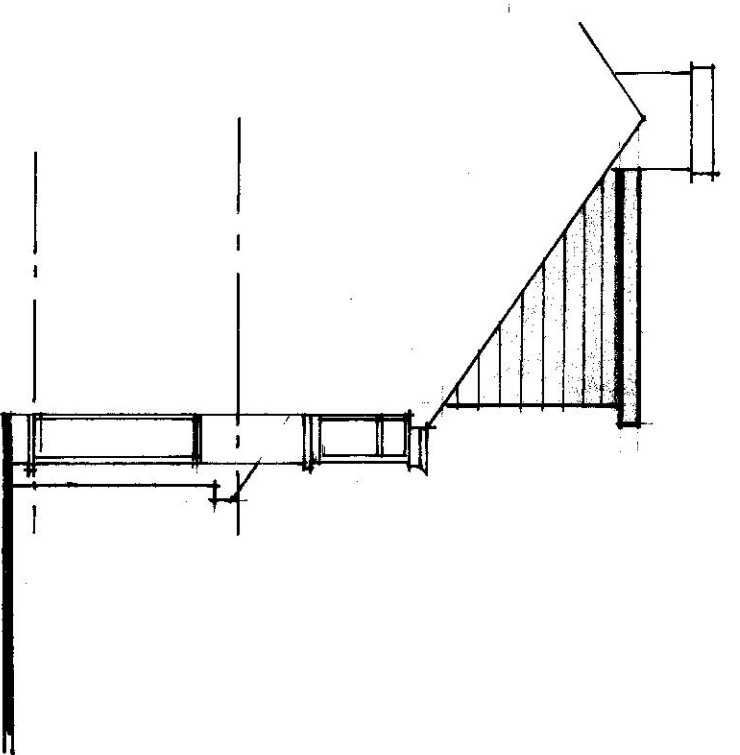

SIDE - 1:100

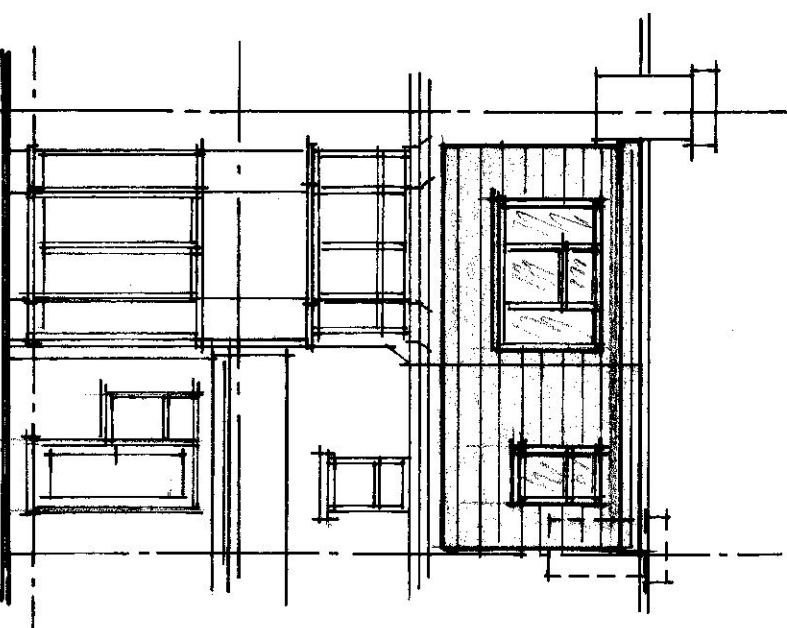


REAR - 1:100

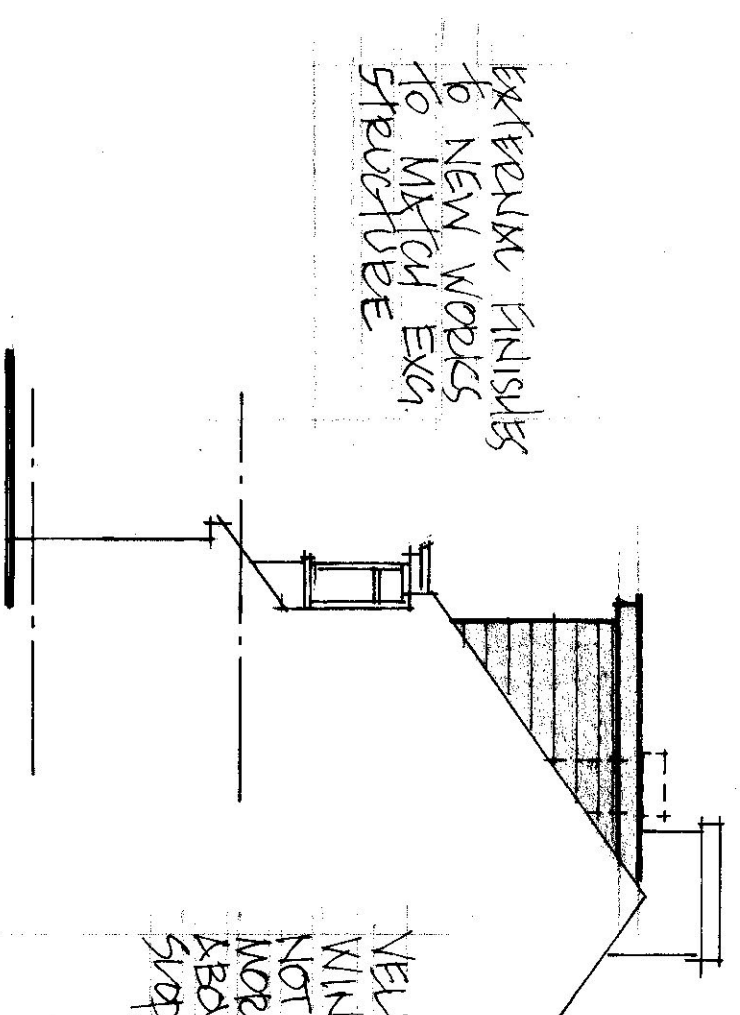

SIDE - 1:100

EXTERNAL FINISHES
TO NEW WORKS
TO MATCH EXG.
STRUCTURE

VELUX ROOF
WINDOWS TO FRONT
NOT PROJECTING
MORE THAN 150mm
ABOVE PLANE/
SLOPE OF ROOF

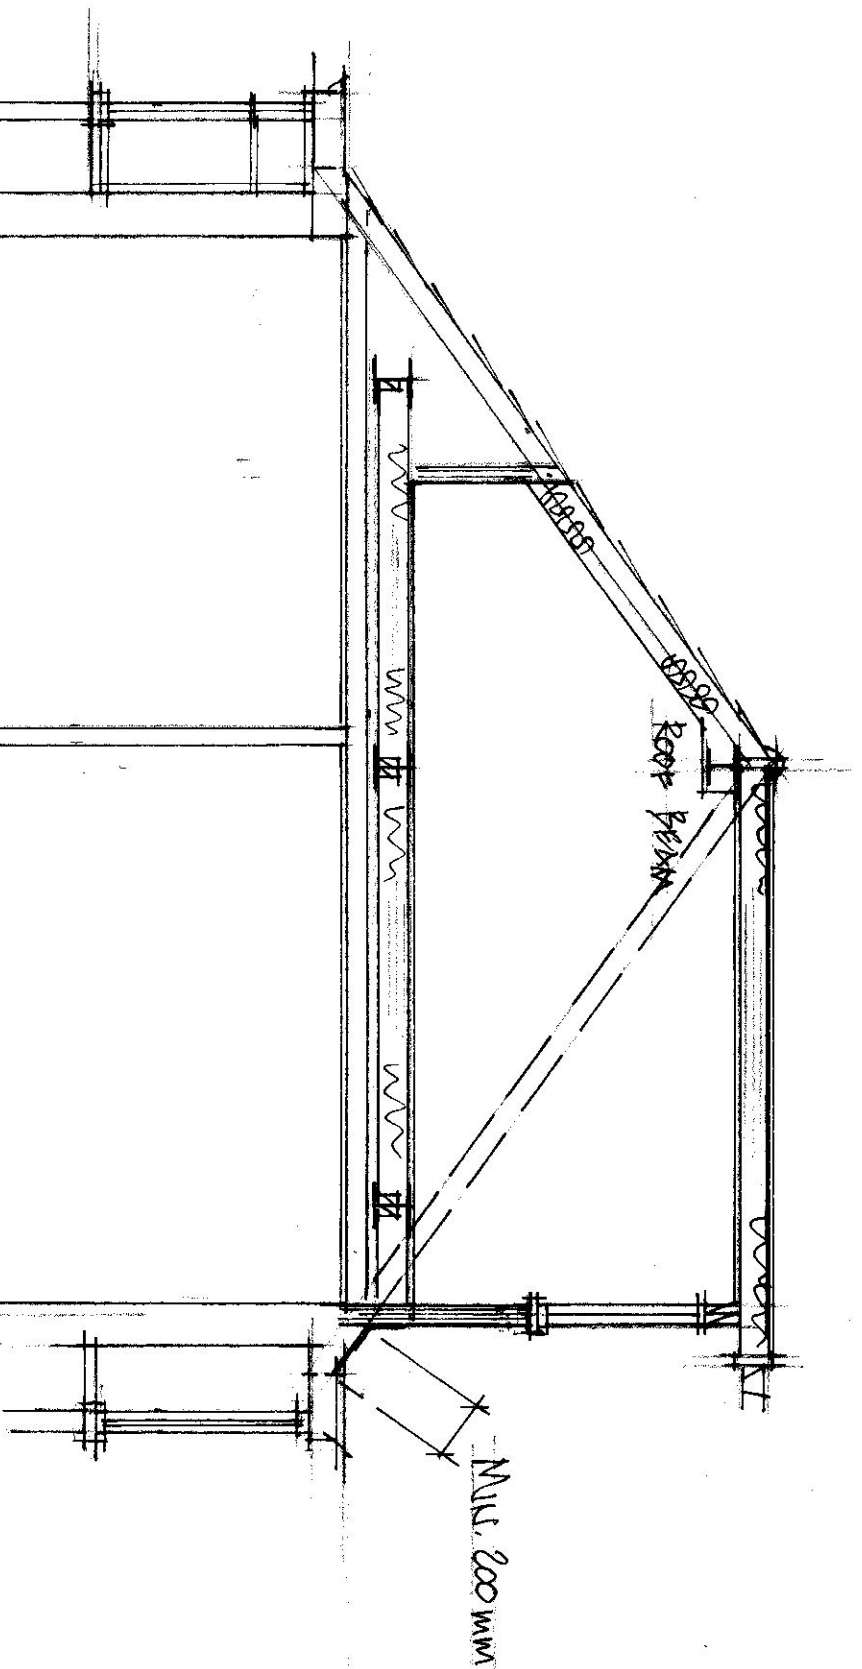

PROPOSED ELEVATIONS - 1:100



SCALE BAR - 1:100

SECTION 'A-A' - 1:50

A3

LOFT CONVERSION.
28 JUBILEE DRIVE,
SOUTH RUISLIP, HA4 0PG

MR. W. AHMED

SCALE: 1:50 1:100

DRN: 1606 / 6

M. BURLAND.

Tel: 07436 115850