





Architectural
Design


TEL: 0800 7723724 / 07946 816775
EMAIL: info@dsarchdesign.co.uk
WEB: www.dsarchdesign.co.uk

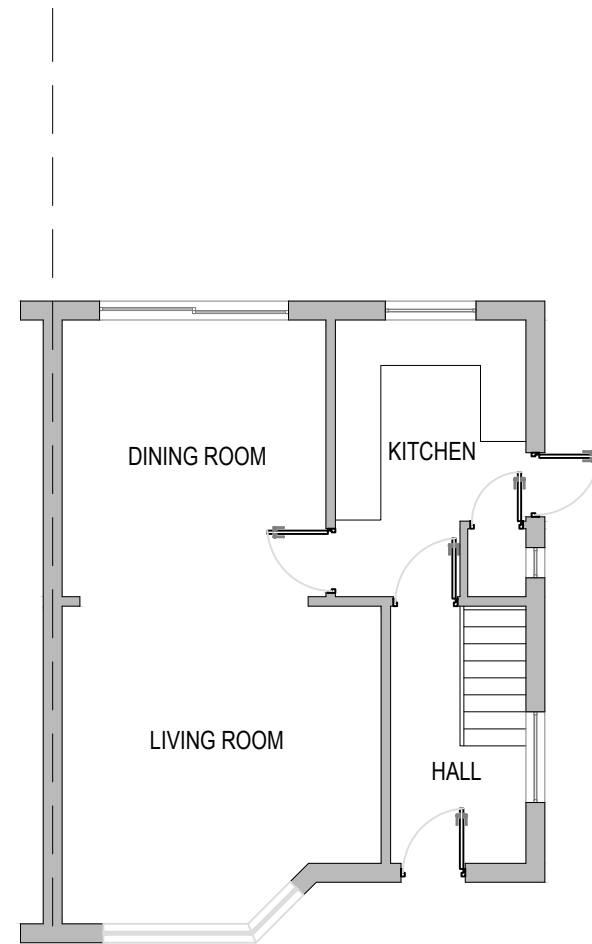

EXISTING GROUND FLOOR PLAN

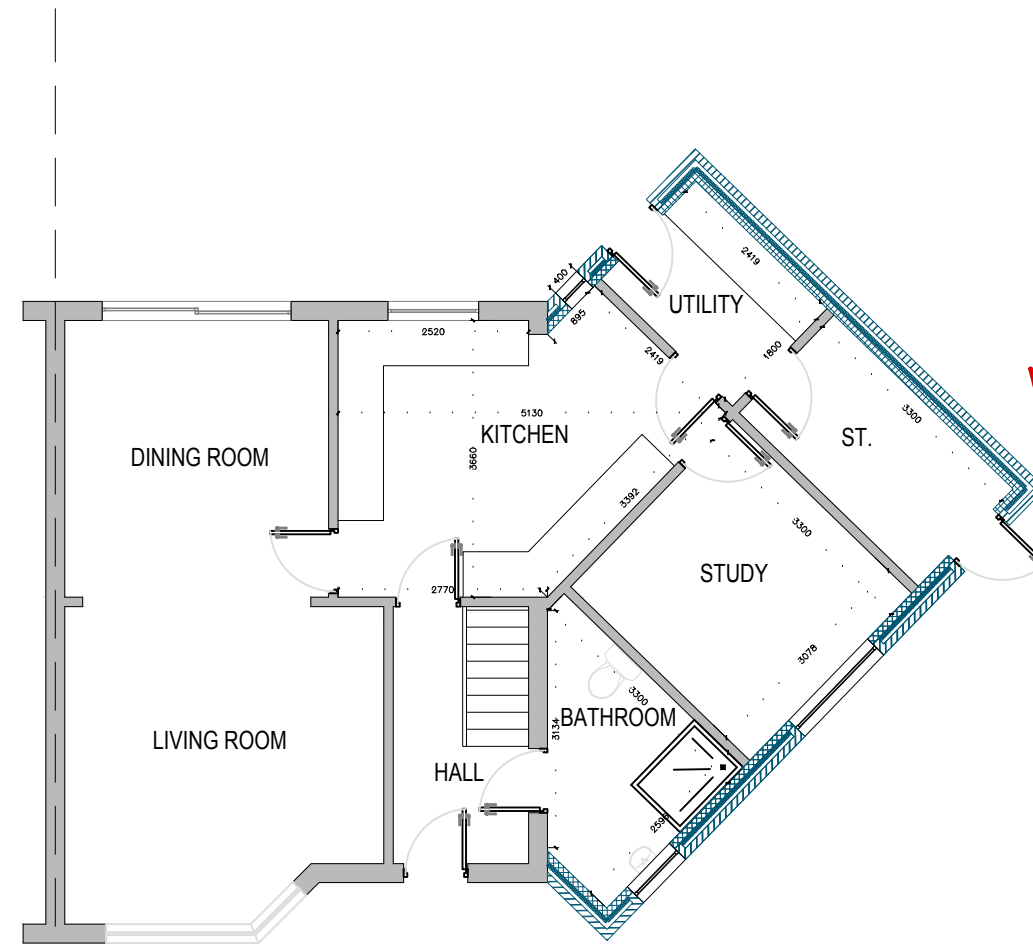


PROPOSED GROUND FLOOR PLAN

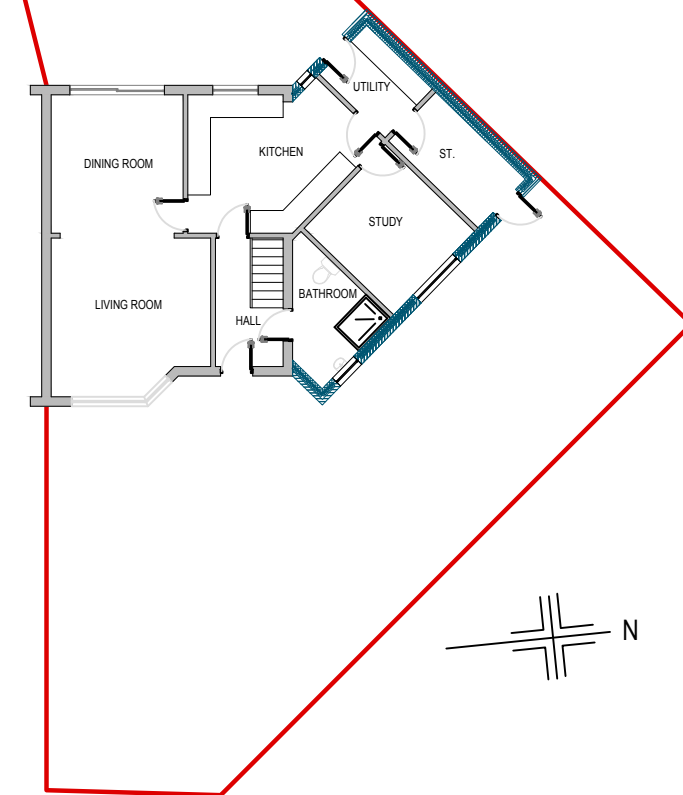

SITE PLAN
SCALE 1:200



BLOCK PLAN
SCALE 1:500

 

Drawing Type:
PLANNING PERMISSION

Drawing Name:
EXISTING/ PROPOSED LAYOUT

Drawing Number:
PP-01

Drawing Size & Scale:
A3 1:100 UNLESS OTHERWISE
STATED

Client Name:
MR T PARMAR

Client Address:
146 GROSVENOR CRESCENT
HILLINGDON
UB10 9EY