


PLANNING

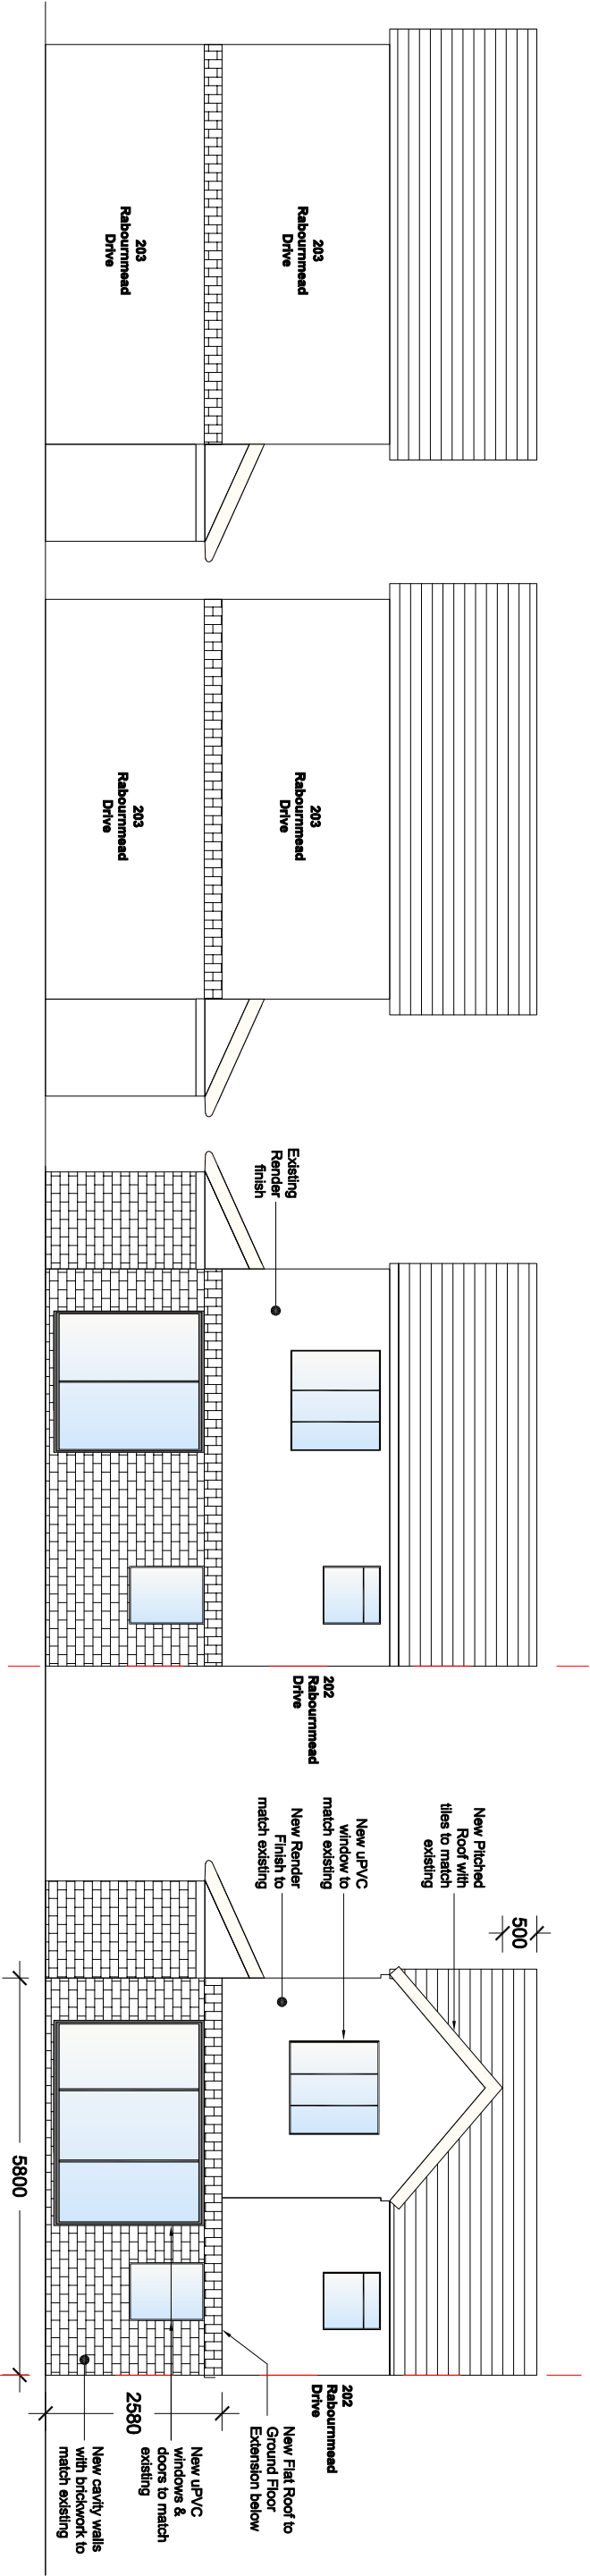


Existing Front Elevation

Proposed Front Elevation
(unchanged)

Existing Rear Elevation

Proposed Rear Elevation

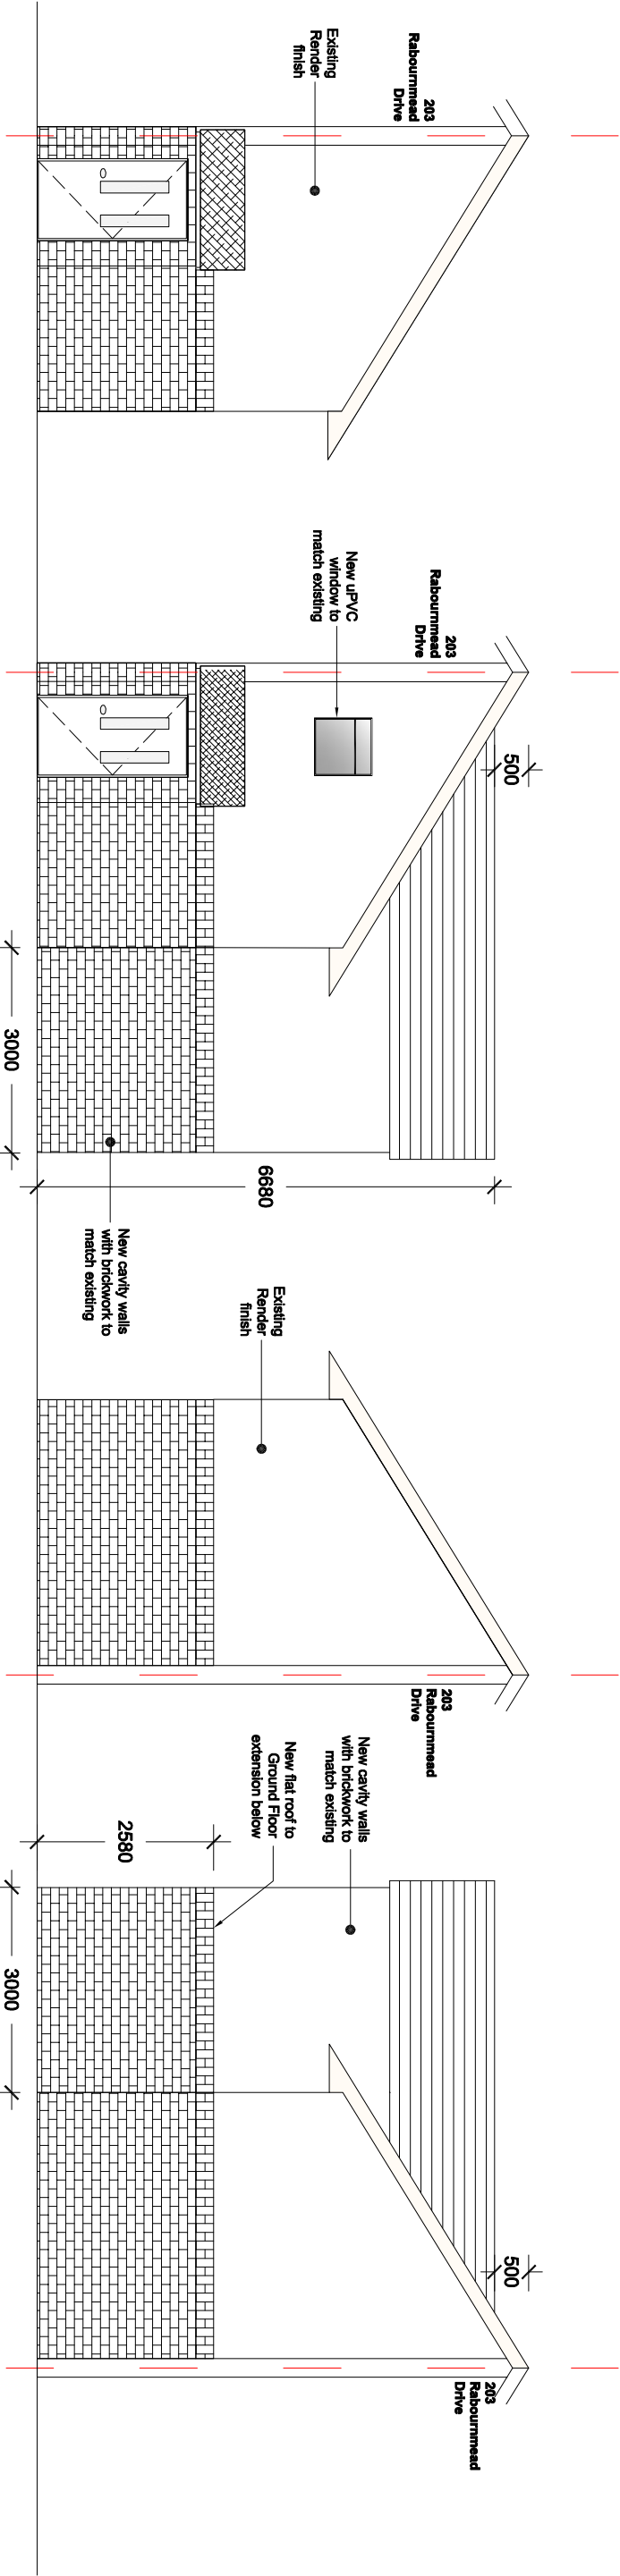

Existing Side A Elevation

Proposed Side A Elevation

Existing Side B Elevation

Proposed Side B Elevation

MGE Consulting Architectural & Engineering Services 111 Bayford Close, HP2 7RU Mob: 07885382211 Email: info@mgeconsulting.co.uk		Job Title Part single & part double storey rear extension @ 204 Rabournead Drive, Ruislip, Northolt UB5 6YN	Drawing Title Existing & Proposed Elevations		Job/Drawing No. 2124 / 03			
MGE			Scale	Date	Drawn	Checked	Revision	
			1:100 @ A3	July '21	AB	MG	P1	