




PLANNING

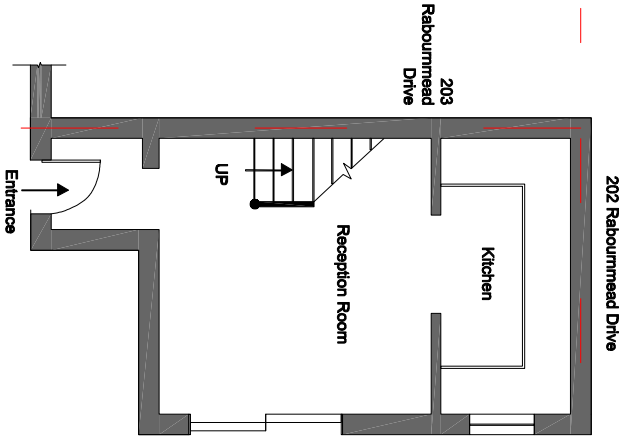


EXISTING GROUND FLOOR PLAN

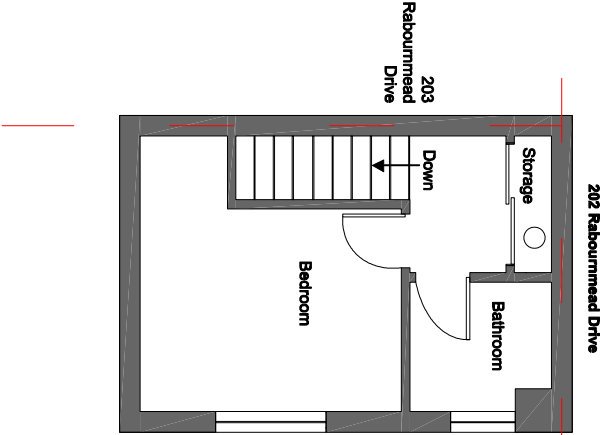

EXISTING FIRST FLOOR PLAN

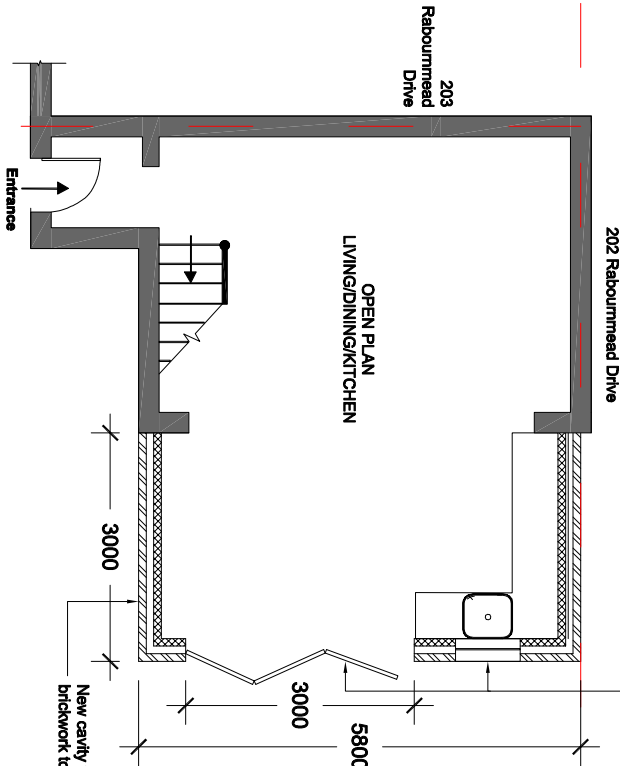

PROPOSED GROUND FLOOR PLAN

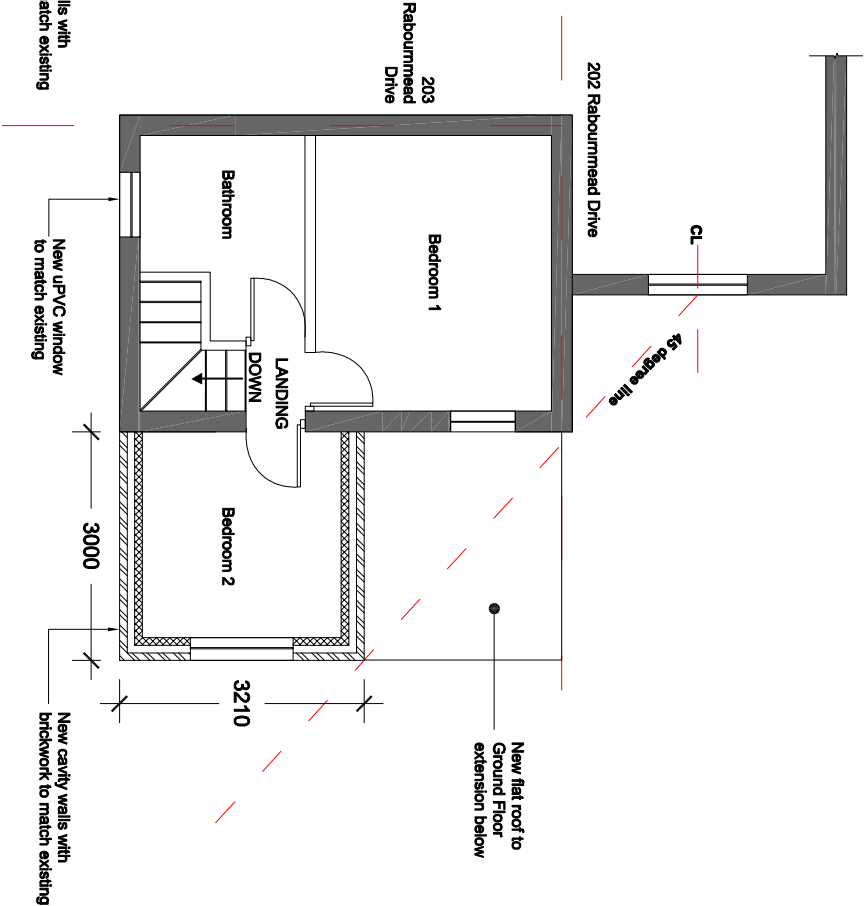

PROPOSED FIRST FLOOR PLAN

MGE Consulting Architectural & Engineering Services 111 Bayford Close, HP2 7RU Mob: 07885382211 Email: info@mgeconsulting.co.uk		Job Title Part single & part double storey rear extension @ 204 Rabournmead Drive, Ruislip, Northolt UB5 6YN	Drawing Title Existing & Proposed Floor Plans		Job/Drawing No. 2124 / 02			
			Scale 1:100 @ A3	Date July '21	Drawn AB	Checked MG	Revision P1	