



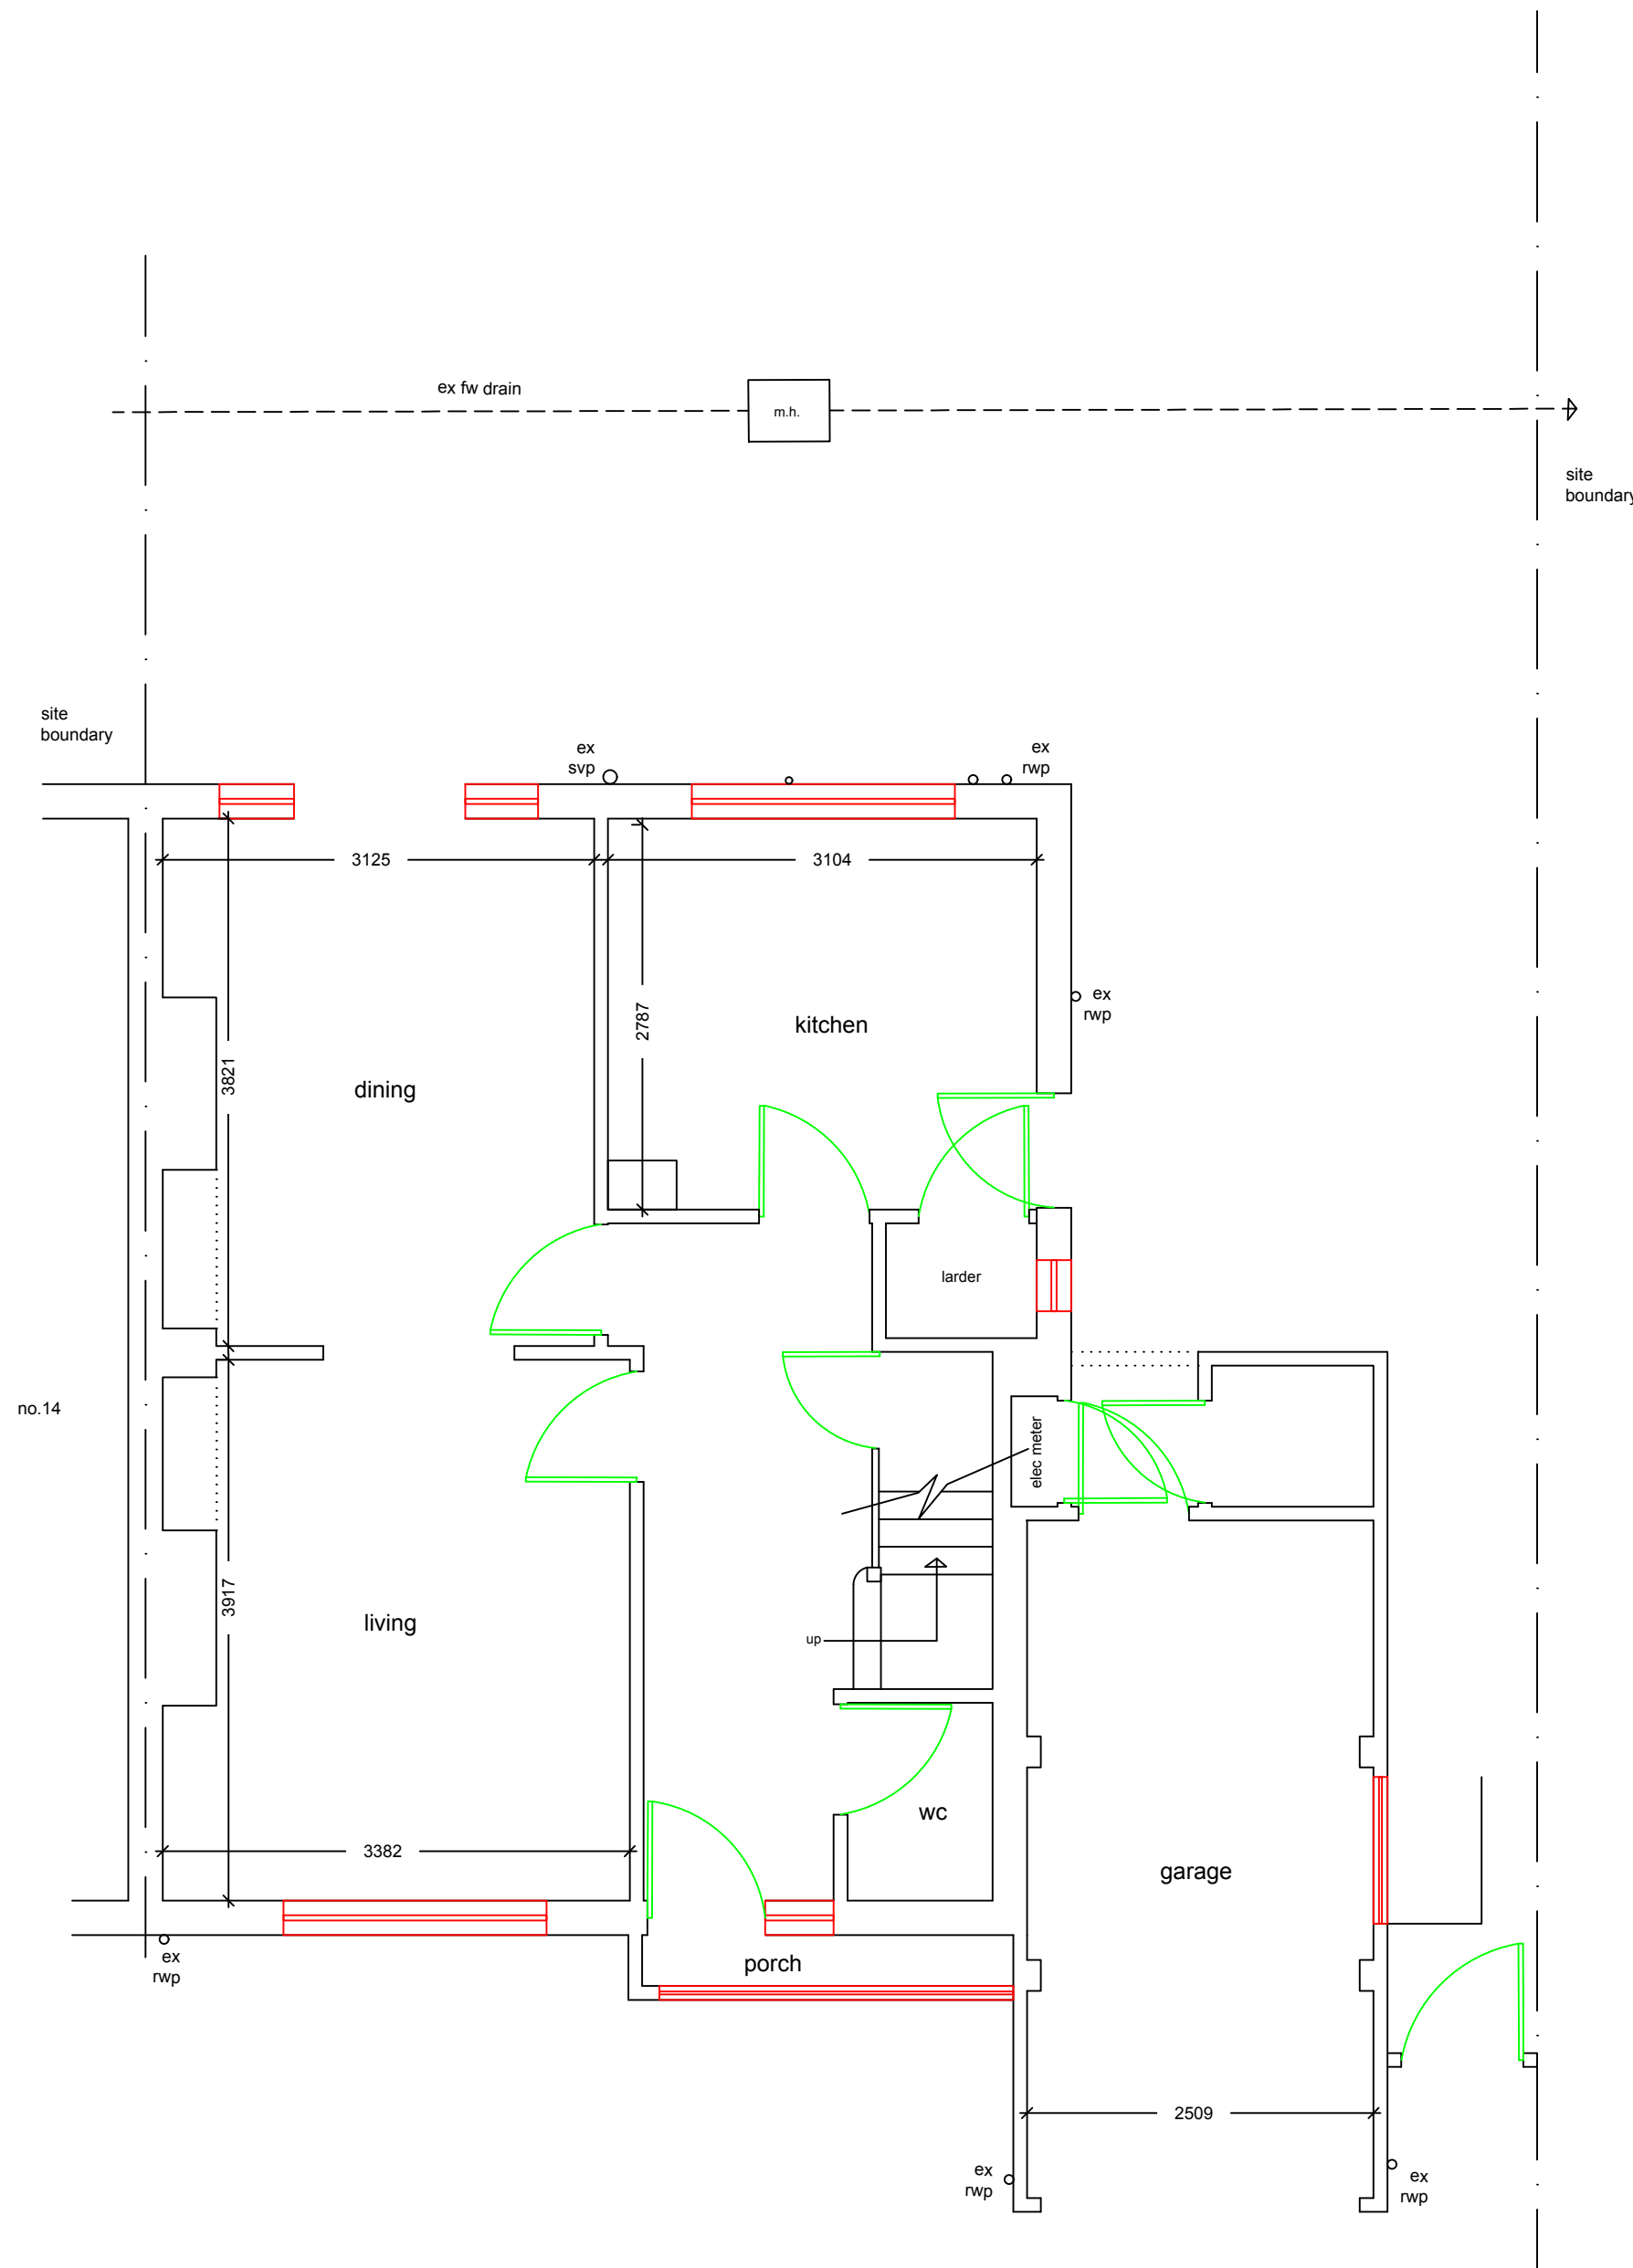


existing ground floor plan

1:50

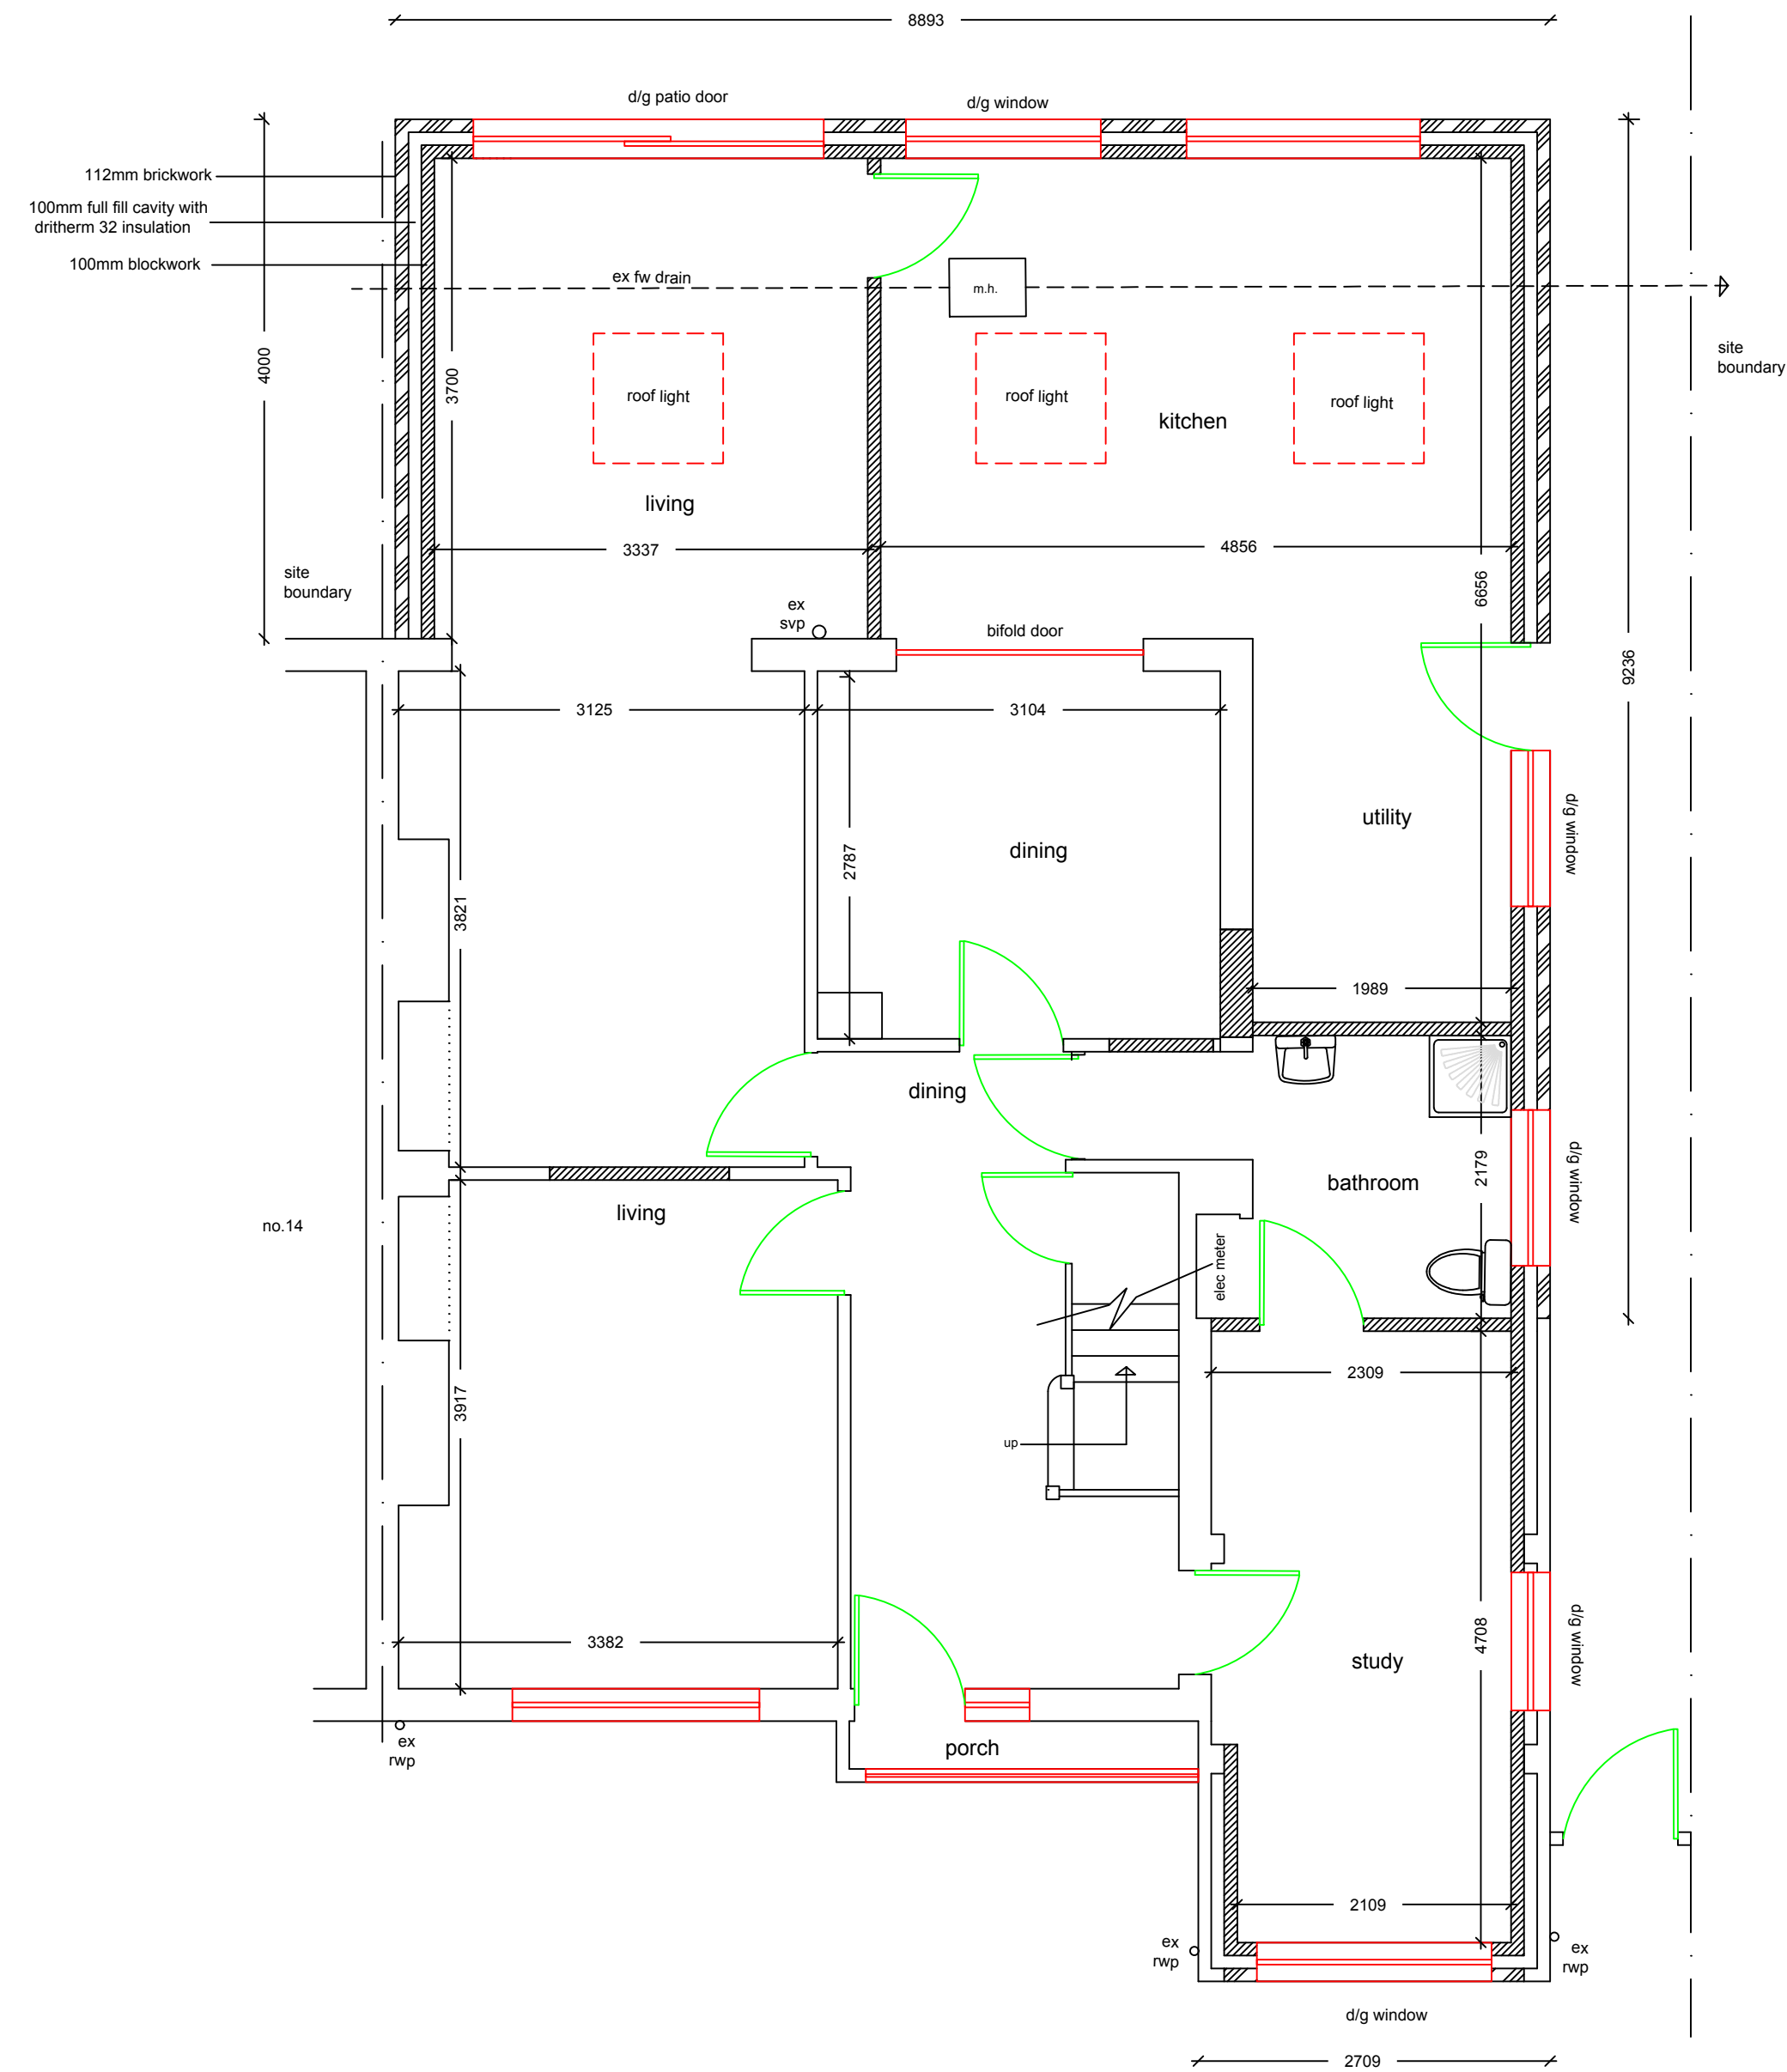

proposed ground floor plan

1:50

 

General Notes

	Drg. No.SFZ/2306	
No.	Revision/Issue	Date

Firm Name and Address
Middlesex & Herts
7 Elgin Drive
Northwood
Middlesex
HA6 2YR
01923 826280

Project Name and Address
Mr Malik
14 Cedars Drive
Uxbridge
Middlesex
UB10 0JT

Project	ss extension	Sheet
Date	03-07-21	01
Scale	1:50	