


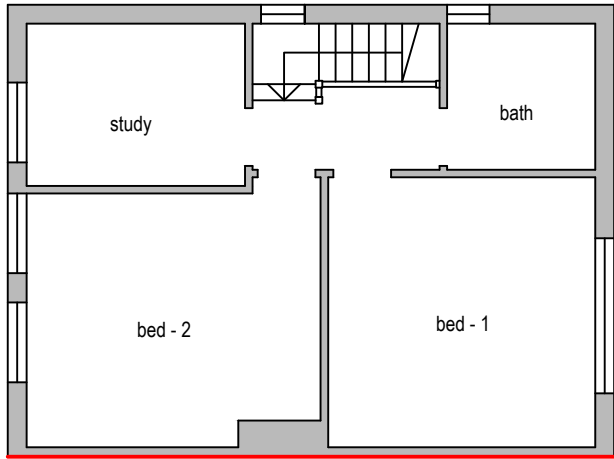
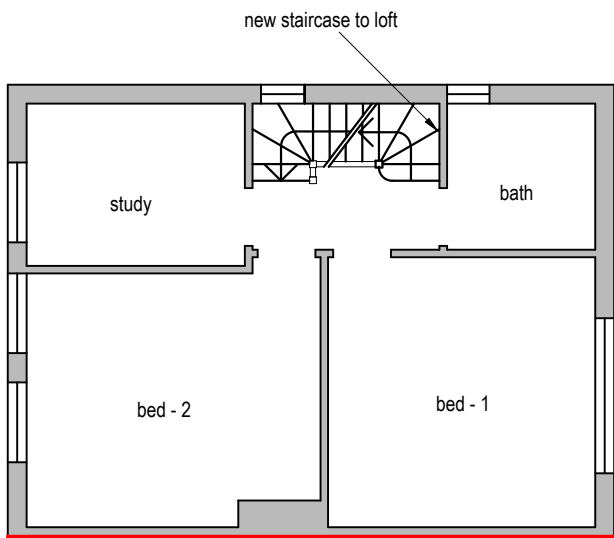


 

Existing First Floor Plan

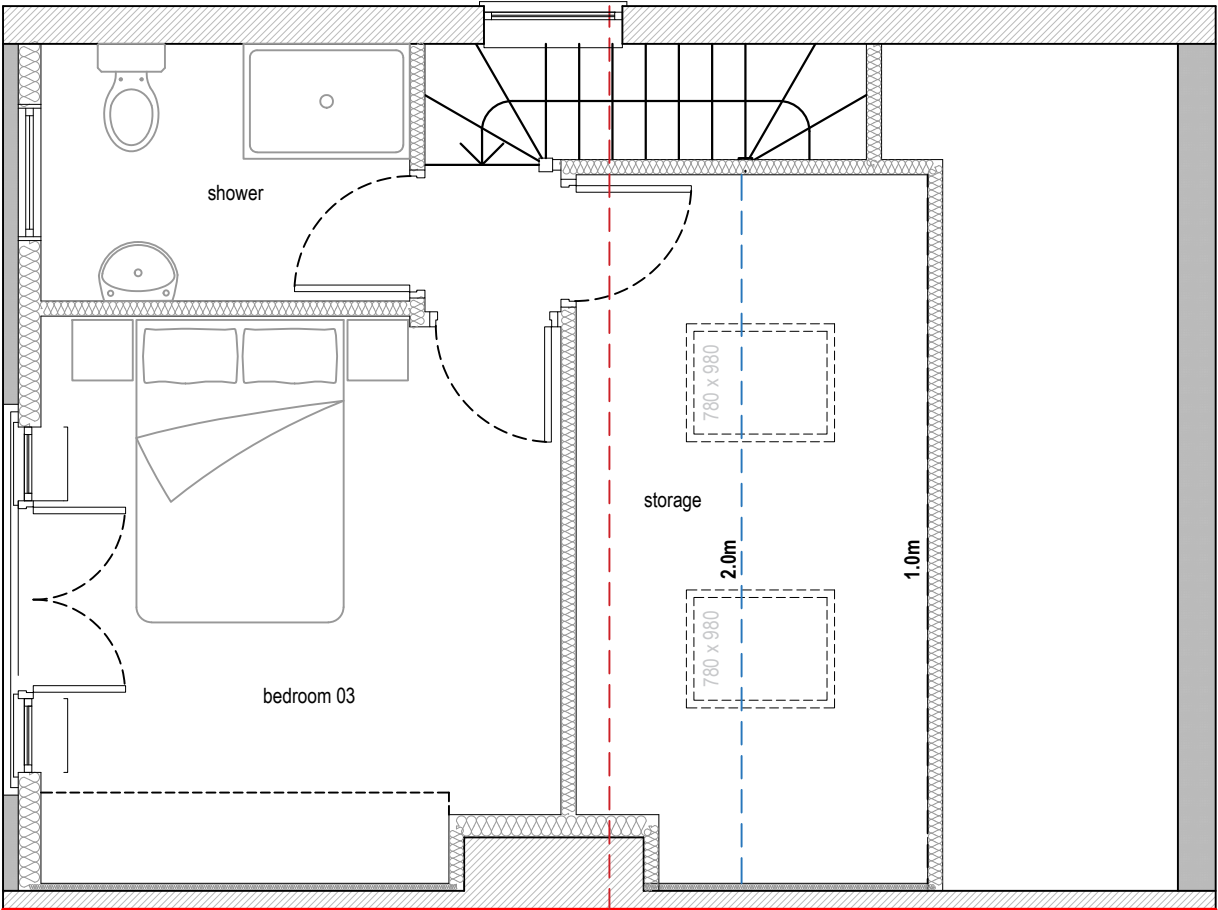

Proposed First Floor Plan

 

Proposed Loft Plan



Rev Date Comments



Dimensions to be verified on site
DO NOT SCALE FROM THIS DRAWING.
Any areas indicated on this drawing are for guidance only.
No responsibility is taken for their accuracy.

This drawing is the property of **V-DESIGN CAD Services Ltd** Copyright is reserved by them and the drawing is issued on the condition that it is not copied, reproduced, retained or disclosed to any unauthorized person, either wholly or in part without the consent in writing of **V-DESIGN CAD Services Ltd**

Email: vishal.p@vdesigncad.co.uk Mobile: 07971083395

Site Address:

23, Down Barns Road,
Ruislip,
HA4 0NQ

Title:

Existing & Proposed First Floor Plans,
Proposed Loft Plan

Scale: 1:50, 1:100 Paper Size: A3

Drawn By: VP

Job Ref: 21060

Date: April 2021



Drawing No. LW - 01



Front Elevation




Side Elevation

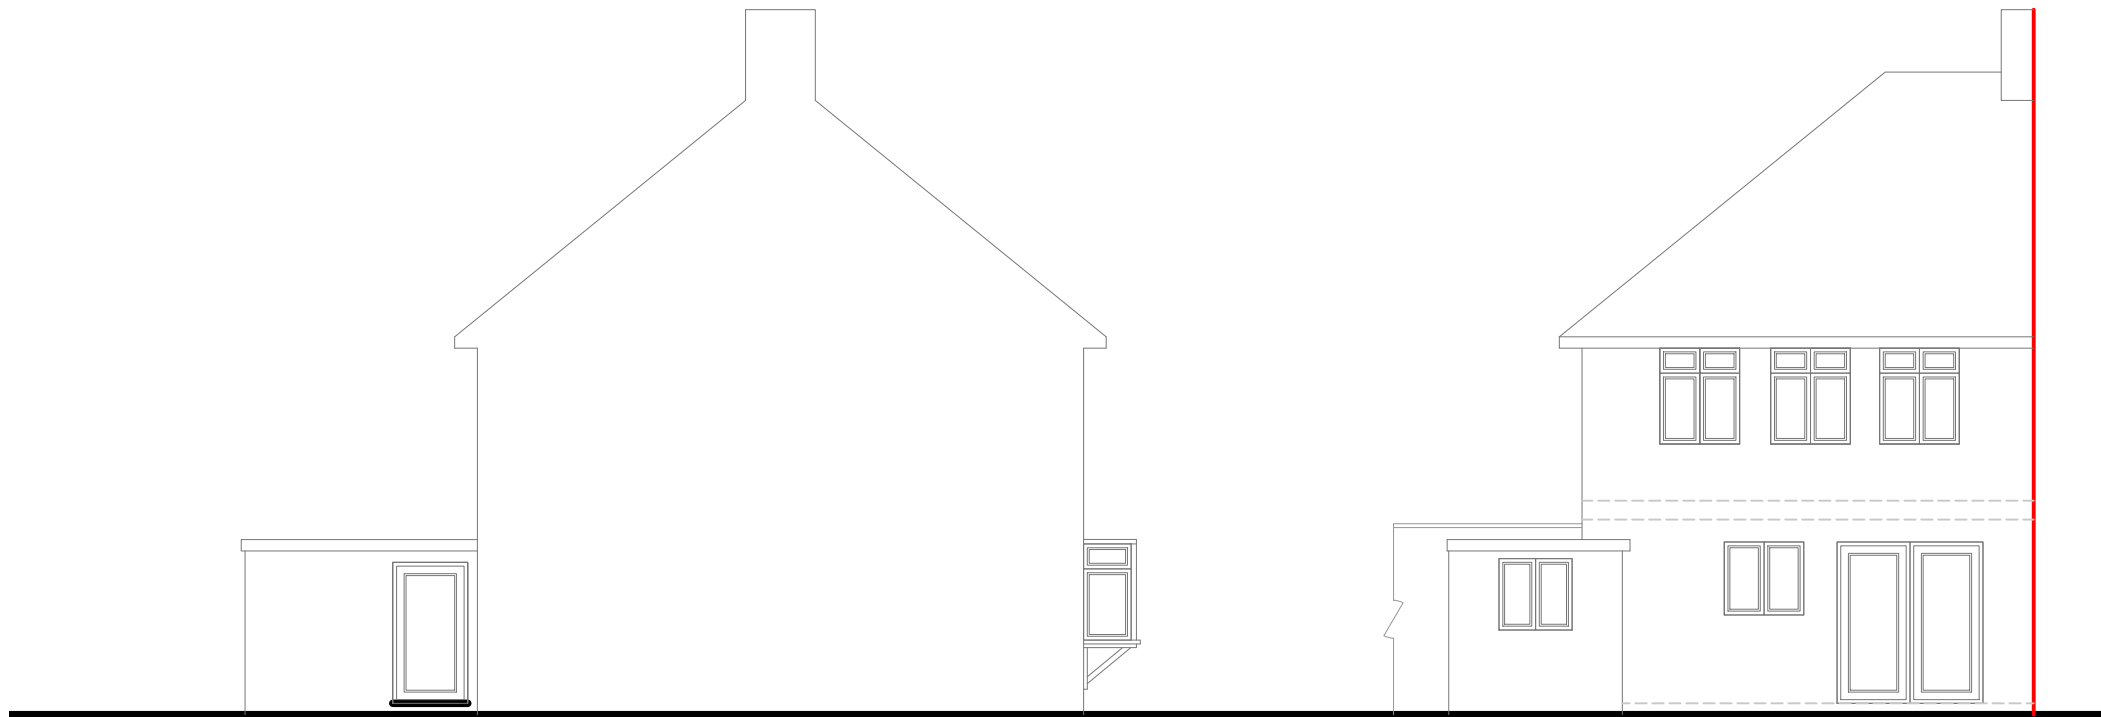 

Side Elevation



Rear Elevation

 

Rev Date Comments



Dimensions to be verified on site
DO NOT SCALE FROM THIS DRAWING.
Any areas indicated on this drawing are for guidance only.
No responsibility is taken for their accuracy.

This drawing is the property of **V-DESIGN CAD Services Ltd** Copyright is reserved by them and the drawing is issued on the condition that it is not copied, reproduced, retained or disclosed to any unauthorized person, either wholly or in part without the consent in writing of **V-DESIGN CAD Services Ltd**

Email: vishal.p@vdesigncad.co.uk Mobile: 07971083395

Site Address:

23, Down Barns Road,
Ruislip,
HA4 0NQ

Title:

Existing Elevations

Scale:

1:100

Paper Size:


A3

Drawn By: VP

Job Ref: 21060

Date: April 2021

Drawing No. LW - 02

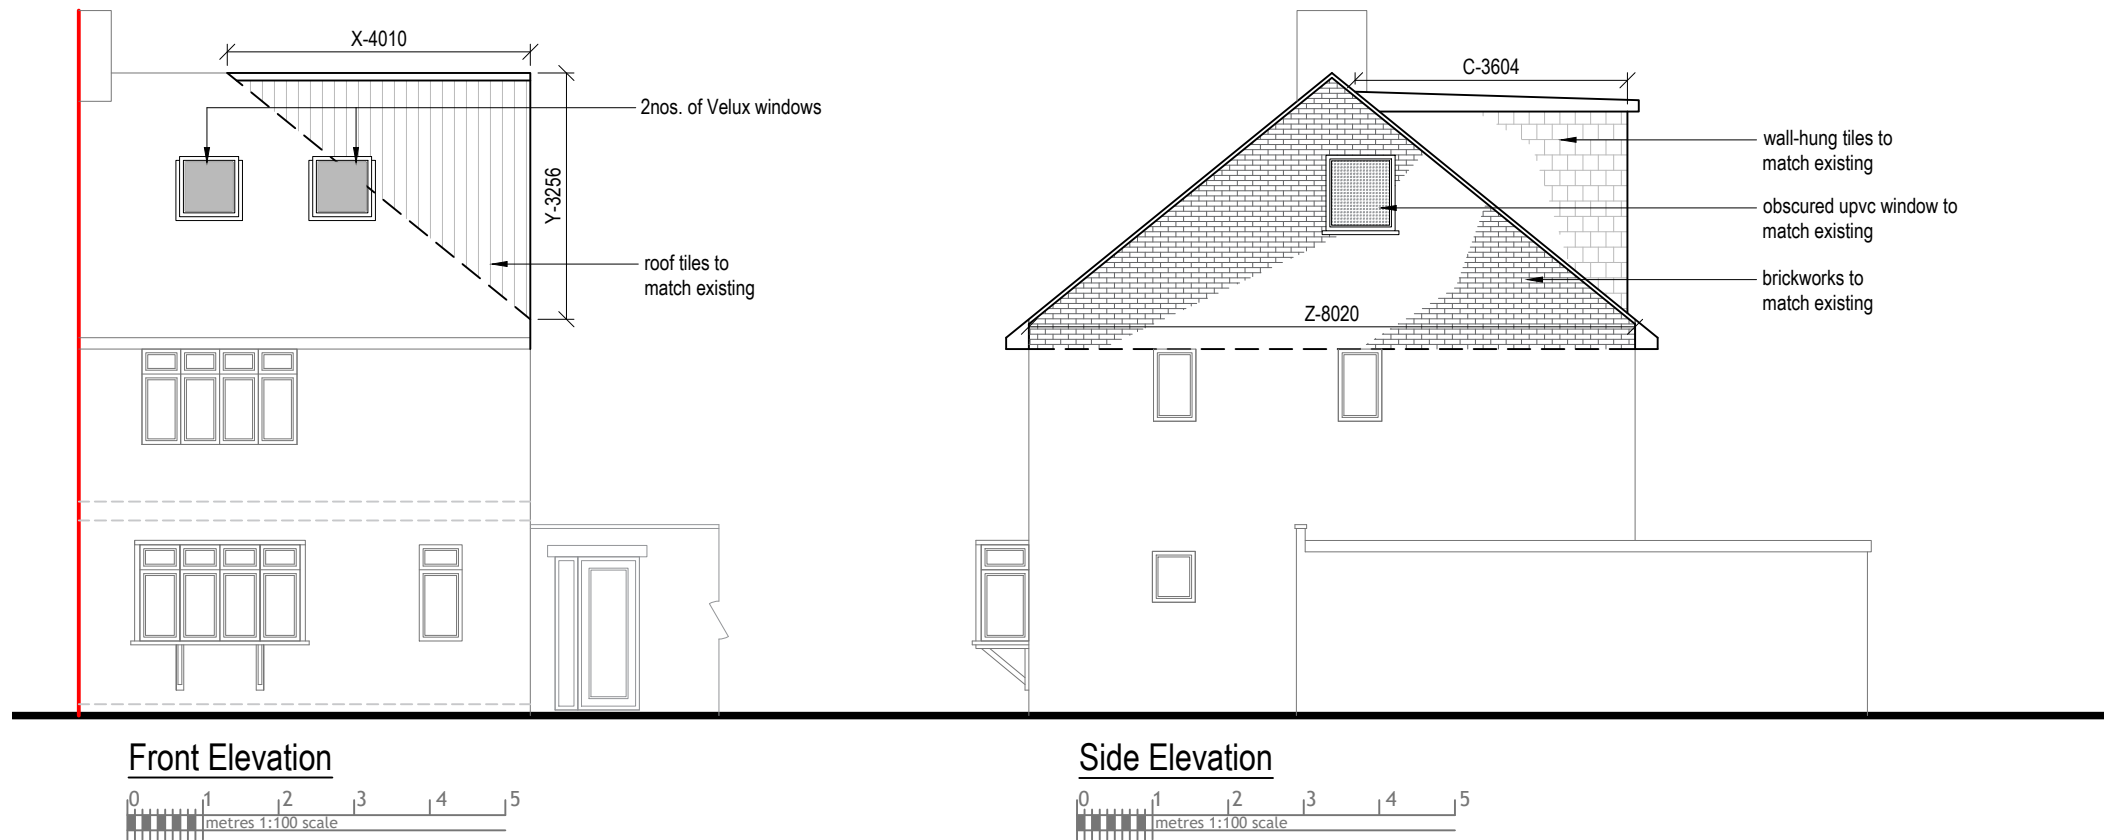

VOLUME CALCUATION :-


1. HIP TO GABLE :-

$$X-4.01 \times Y-3.25 \times Z-8.02 \times \frac{1}{6} = 17.42 \text{ m}^3$$

2. DORMER :-

$$A-5.60 \times B-2.92 \times C-3.60 \times \frac{1}{2} = 29.43 \text{ m}^3$$

$$\text{TOTAL :- } 17.42 \text{ m}^3 + 29.43 \text{ m}^3 = 46.85 \text{ m}^3$$

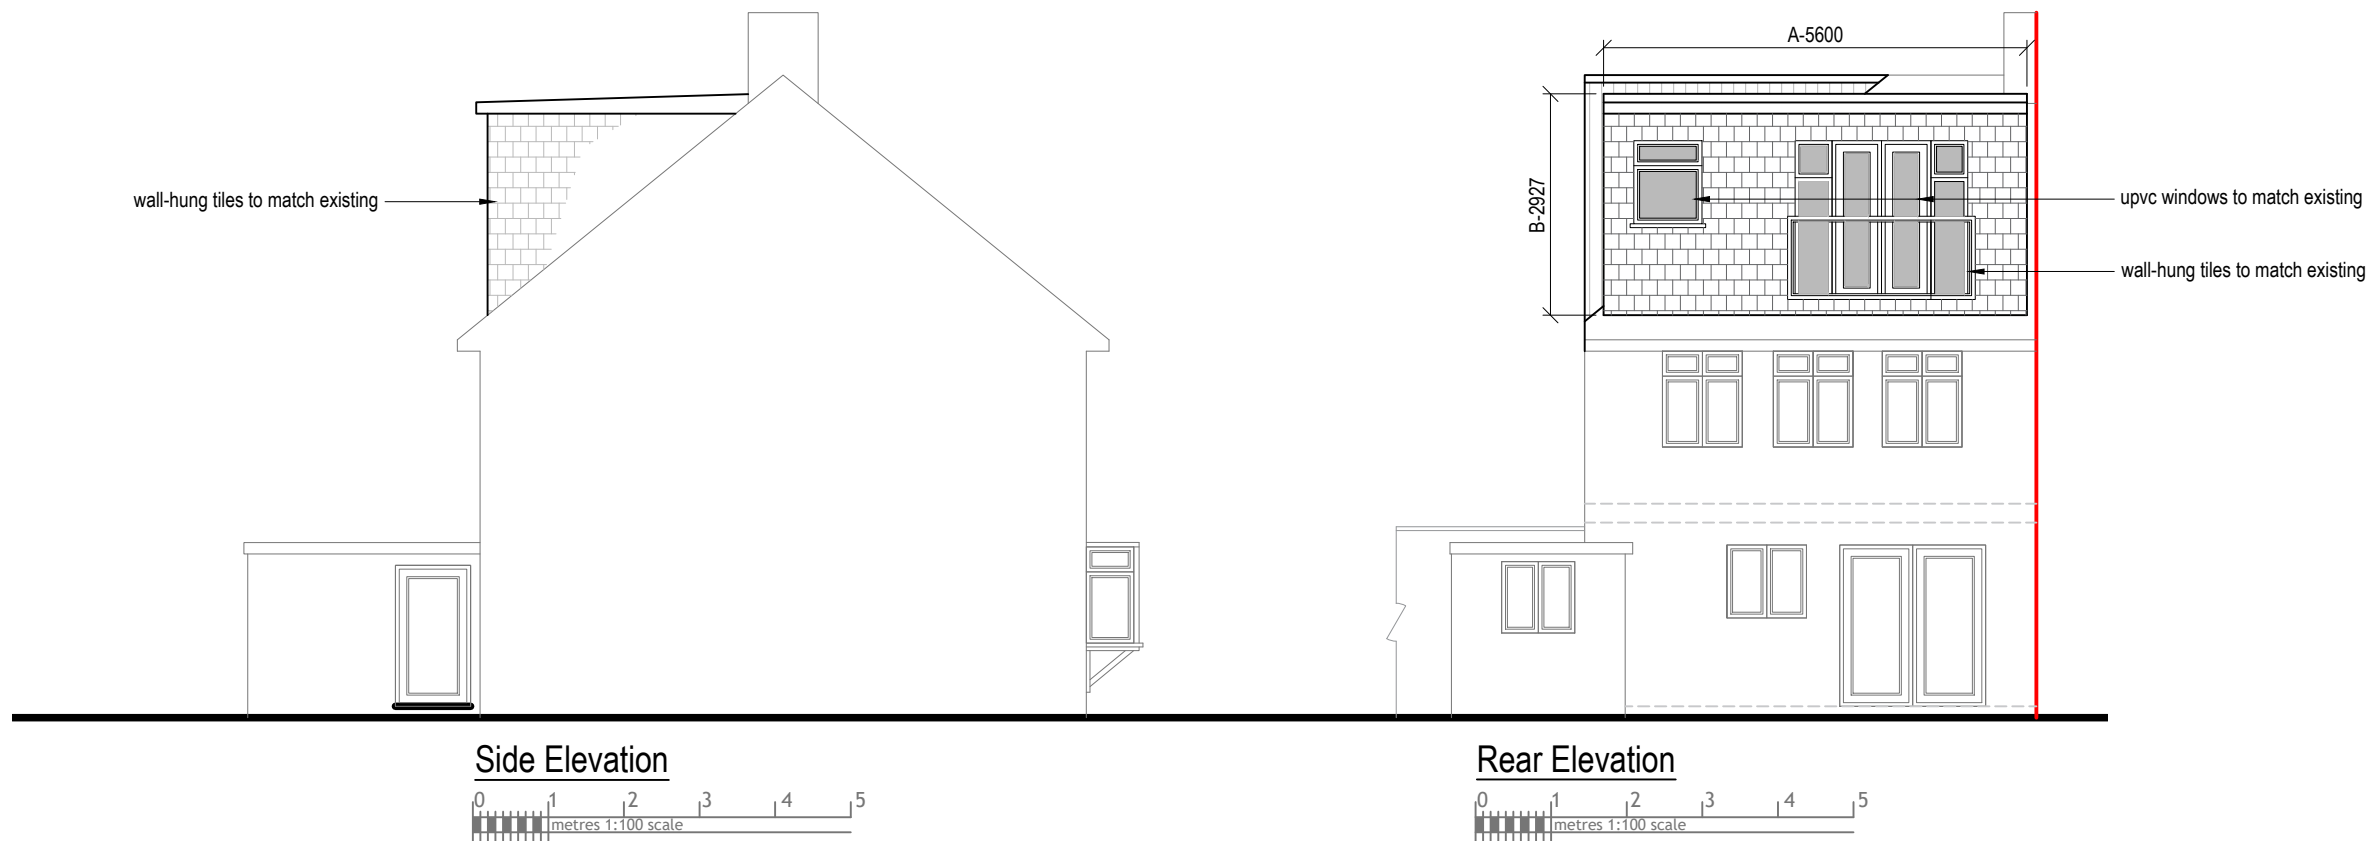

Rev Date Comments



Dimensions to be verified on site
DO NOT SCALE FROM THIS DRAWING.
Any areas indicated on this drawing are for guidance only.
No responsibility is taken for their accuracy.

This drawing is the property of **V-DESIGN CAD Services Ltd** Copyright is reserved by them and the drawing is issued on the condition that it is not copied, reproduced, retained or disclosed to any unauthorized person, either wholly or in part without the consent in writing of **V-DESIGN CAD Services Ltd**

Email: vishal.p@vdesigncad.co.uk Mobile: 07971083395

Site Address:

23, Down Barns Road,
Ruislip,
HA4 0NQ

Title:

Proposed Elevations

Scale:

1:100

Paper Size:


A3

Drawn By: VP



Job Ref: 21060

Date: April 2021

Drawing No. LW - 03

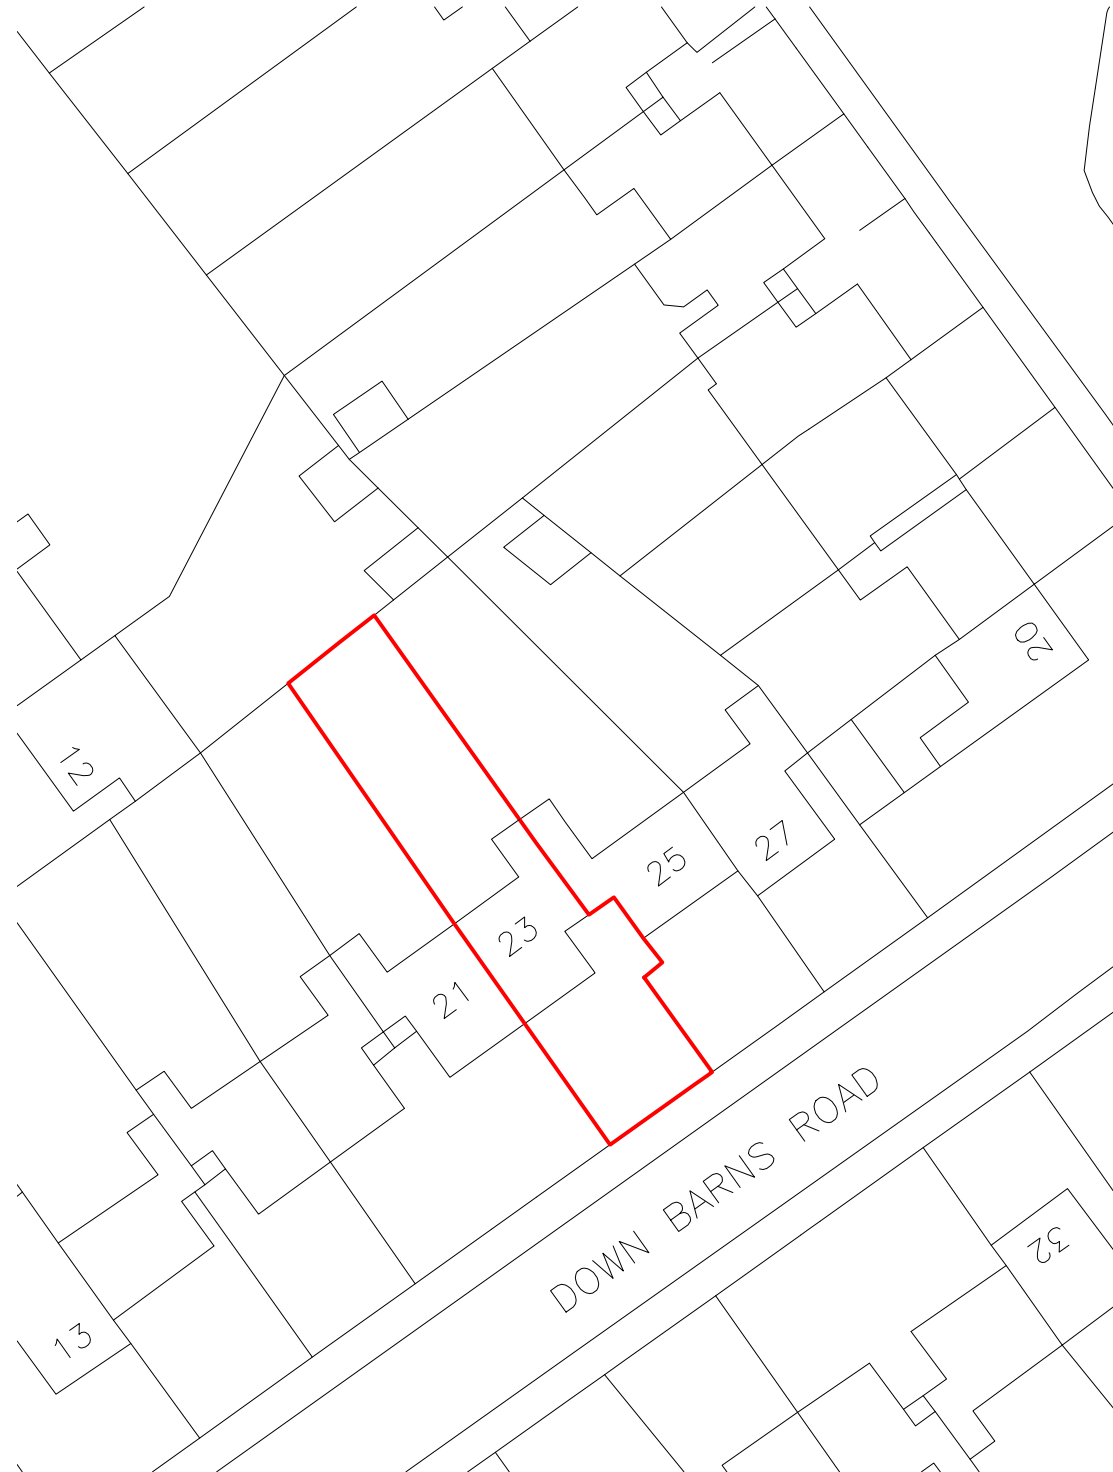

Block Plan

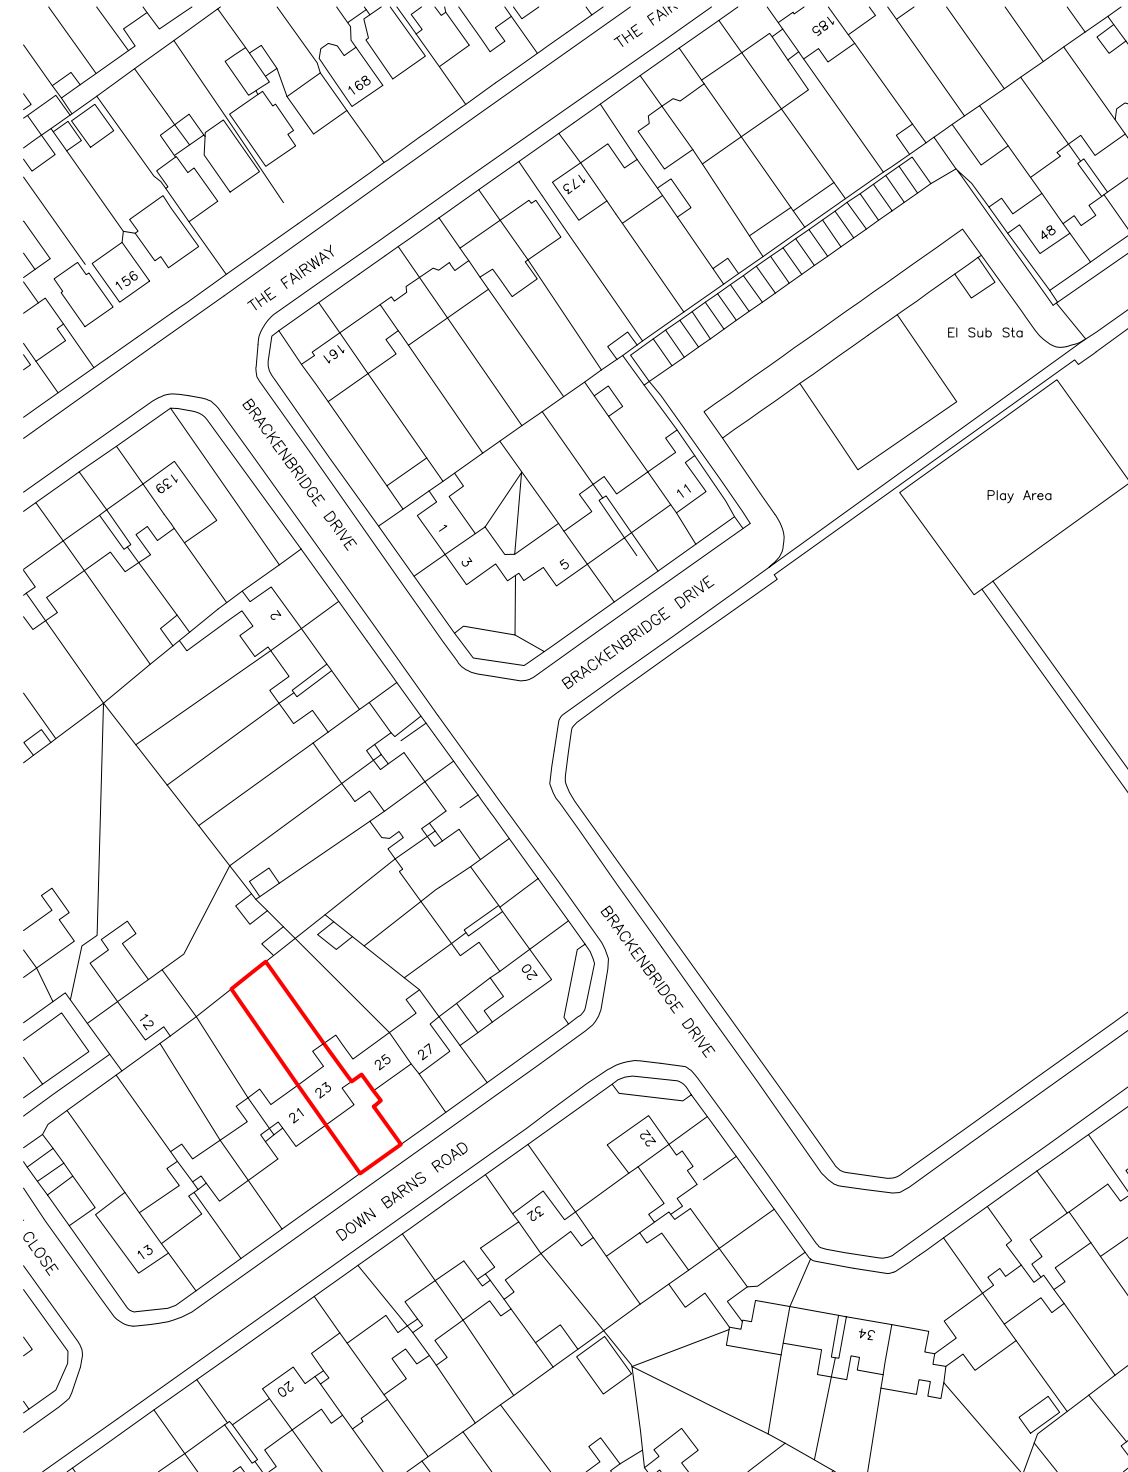 

Site Location



Rev Date Comments



Dimensions to be verified on site
DO NOT SCALE FROM THIS DRAWING.
Any areas indicated on this drawing are for guidance only.
No responsibility is taken for their accuracy.

This drawing is the property of **V-DESIGN CAD Services Ltd** Copyright is reserved by them and the drawing is issued on the condition that it is not copied, reproduced, retained or disclosed to any unauthorized person, either wholly or in part without the consent in writing of **V-DESIGN CAD Services Ltd**

Email: vishal.p@vdesigncad.co.uk Mobile: 07971083395

Site Address:

23, Down Barns Road,
Ruislip,
HA4 0NQ

Title:			
Block and Location Plans			
Scale:	1:500, 1:1250	Paper Size:	A3

Drawn By:	VP
Job Ref:	21060
Date:	April 2021
Drawing No.	LW - 04