


Reproduction in whole or in part of this drawings is forbidden without written permission from CHIC DECO ARKI LTD


All dimensions shown are aproximate and are to be cross-checked on site prior completing any structural engineering calculations, party wall process and prior construction work.

Do not scale this drawing other than for planning purposes. This drawings are not to be used for building purposes.


ALL STRUCTURAL WORK TO BE IN STRICT ACCORDANCE WITH THE STRUCTURAL ENGINEER'S DETAILS, RECOMMENDATIONS AND SPECIFICATIONS. ALL MEASUREMENTS ON SITE AND PLANS ARE TO BE CHECKED BY THE CONTRACTOR PRIOR TO CONSTRUCTION.

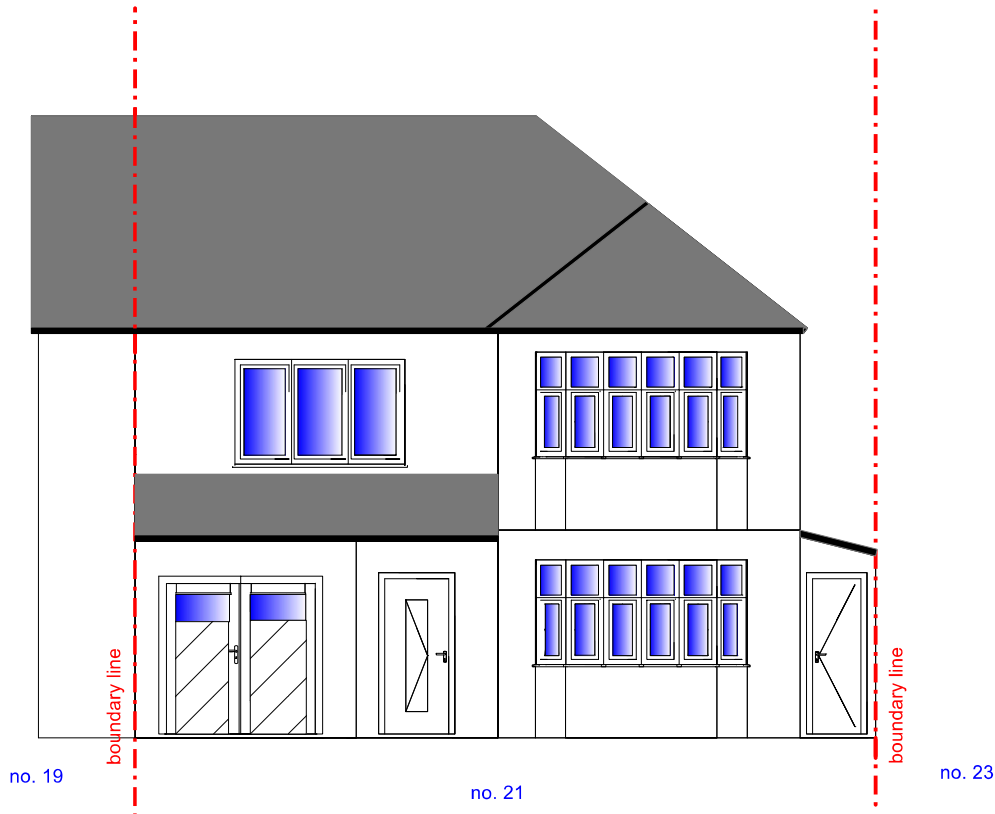


EXISTING
FRONT ELEVATION

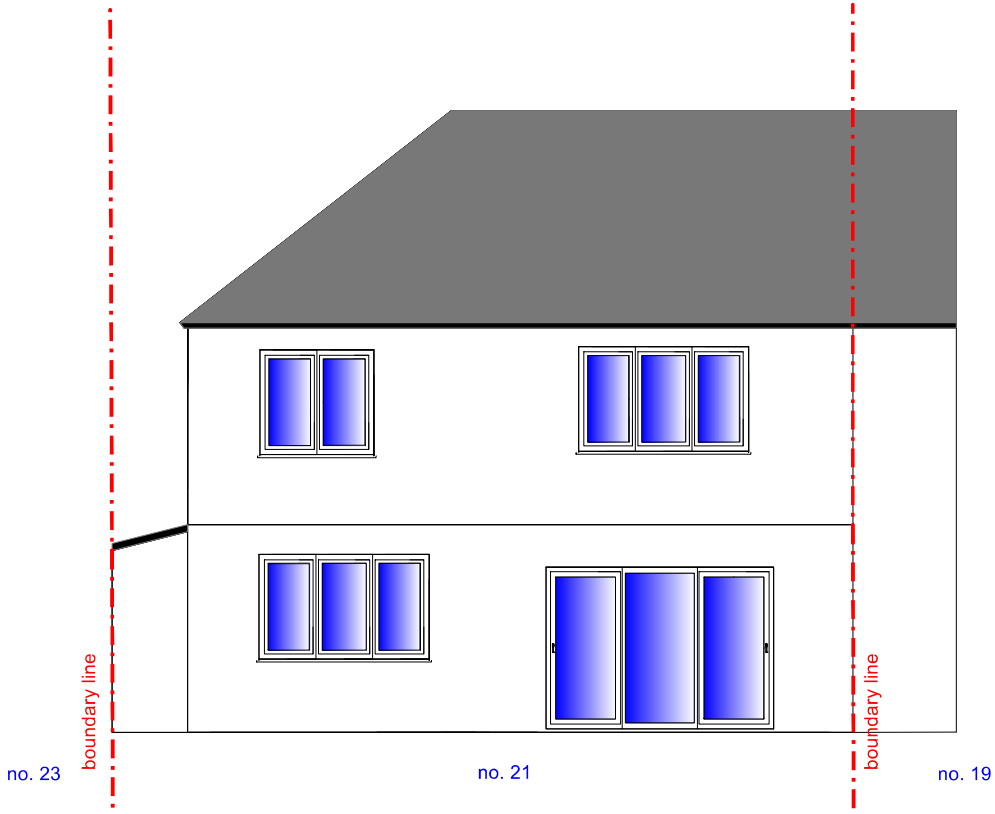


EXISTING
REAR ELEVATION

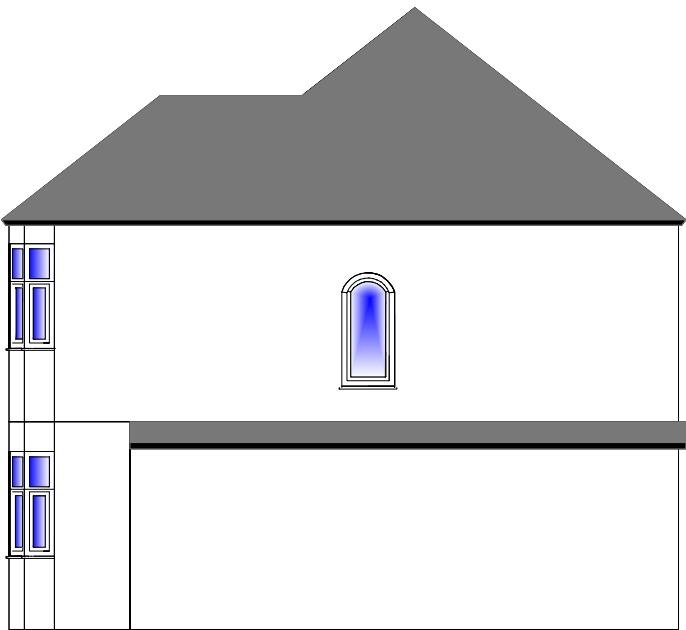

EXISTING RIGHT
SIDE ELEVATION

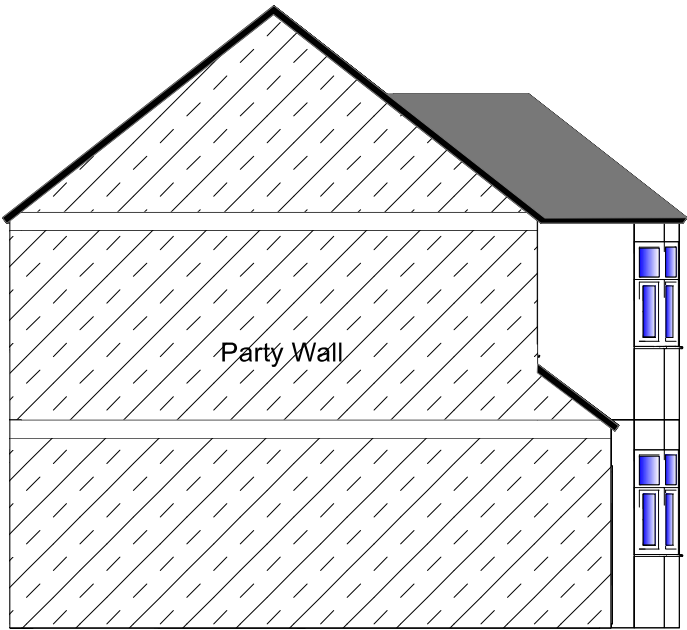

EXISTING LEFT
SIDE ELEVATION

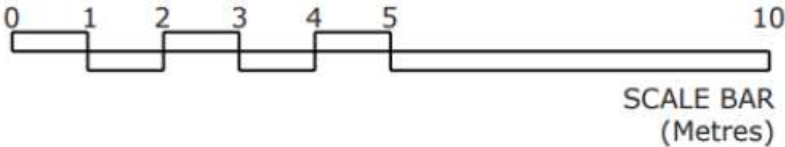

Drawing title: EXISTING ELEVATIONS			Client: Ashish Joshi 21 Elm Avenue, Ruislip, HA4 8PE	PlanningApp
Drawing no. 21HA48PE - 01	Scale: 1:100 @ A3	Date created: 08/07/2021		