




FRONT ELEVATION

Proposed brick finish
similar to existing house


Proposed windows and doors
similar to existing house



REAR ELEVATION

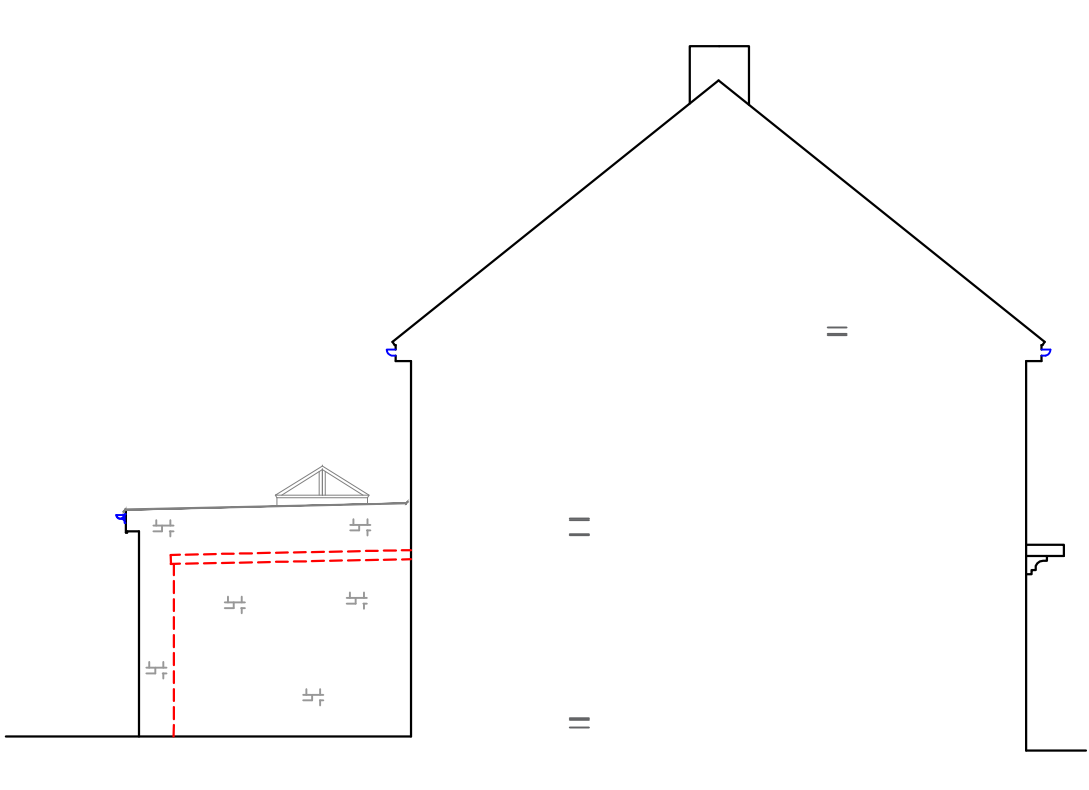

SIDE ELEVATION

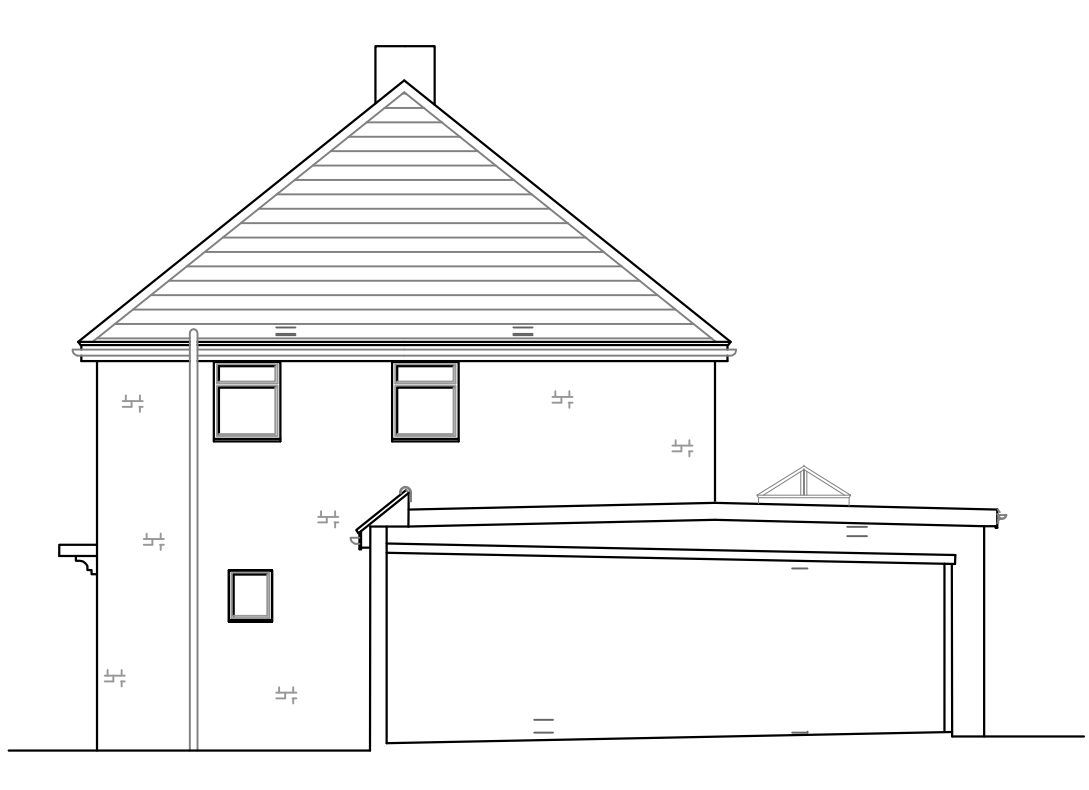


PARTY SIDE ELEVATION

Proposed brick finish
similar to existing house


Proposed windows and doors
similar to existing house

1. Do not scale from this drawing.
 2. All dimensions to be checked on site before ordering materials or commencing work.
 3. In case of discrepancies in drawings, calculations or details refer to AVA Home design Ltd for clarification. Unilateral decisions by contractors will not be accepted.
 4. For any information not covered by this drawings refer to AVA Home Design Ltd for clarification. Unilateral decisions by contractors will not be accepted.
 5. The contractor must ensure that work is being carried out to the latest revisions of all the working drawings.
 6. It is the contractors responsibility to inform the Local Authority before work commence on site, and at all prescribed stages of work. All to the District Surveyors satisfaction.
 7. If work commences on site before full plans approval has been given, AVA Home Design Ltd accept no responsibility for additional work or materials that the District Surveyor may require.
 8. This drawing and all copies produced there from remain the copyright and property of AVA Home Design Ltd. It may be reproduced by AVA Home Design Ltd. All copies must be returned to AVA Home Design Ltd if demanded.
- By using this drawing the user and his or her employer signify their agreement of the above terms and conditions.

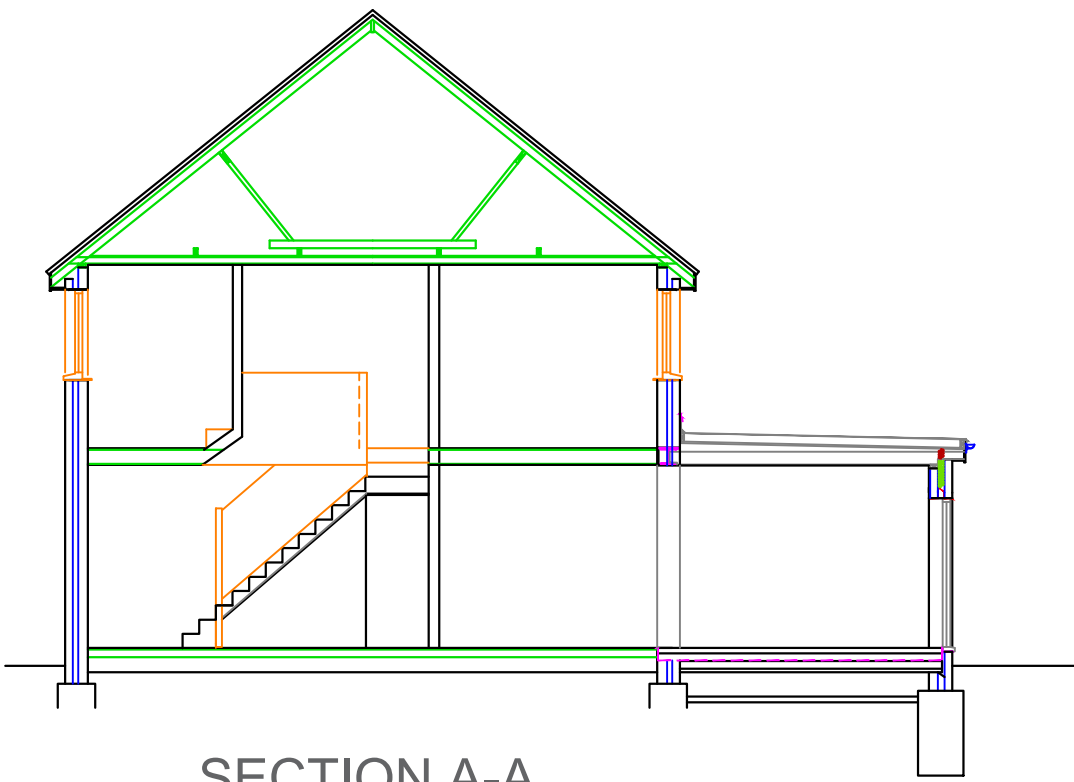

SECTION A-A

3.6m long a rear and side extension is approved for No 235 Long Drive ref:74293/APP/2018/3866

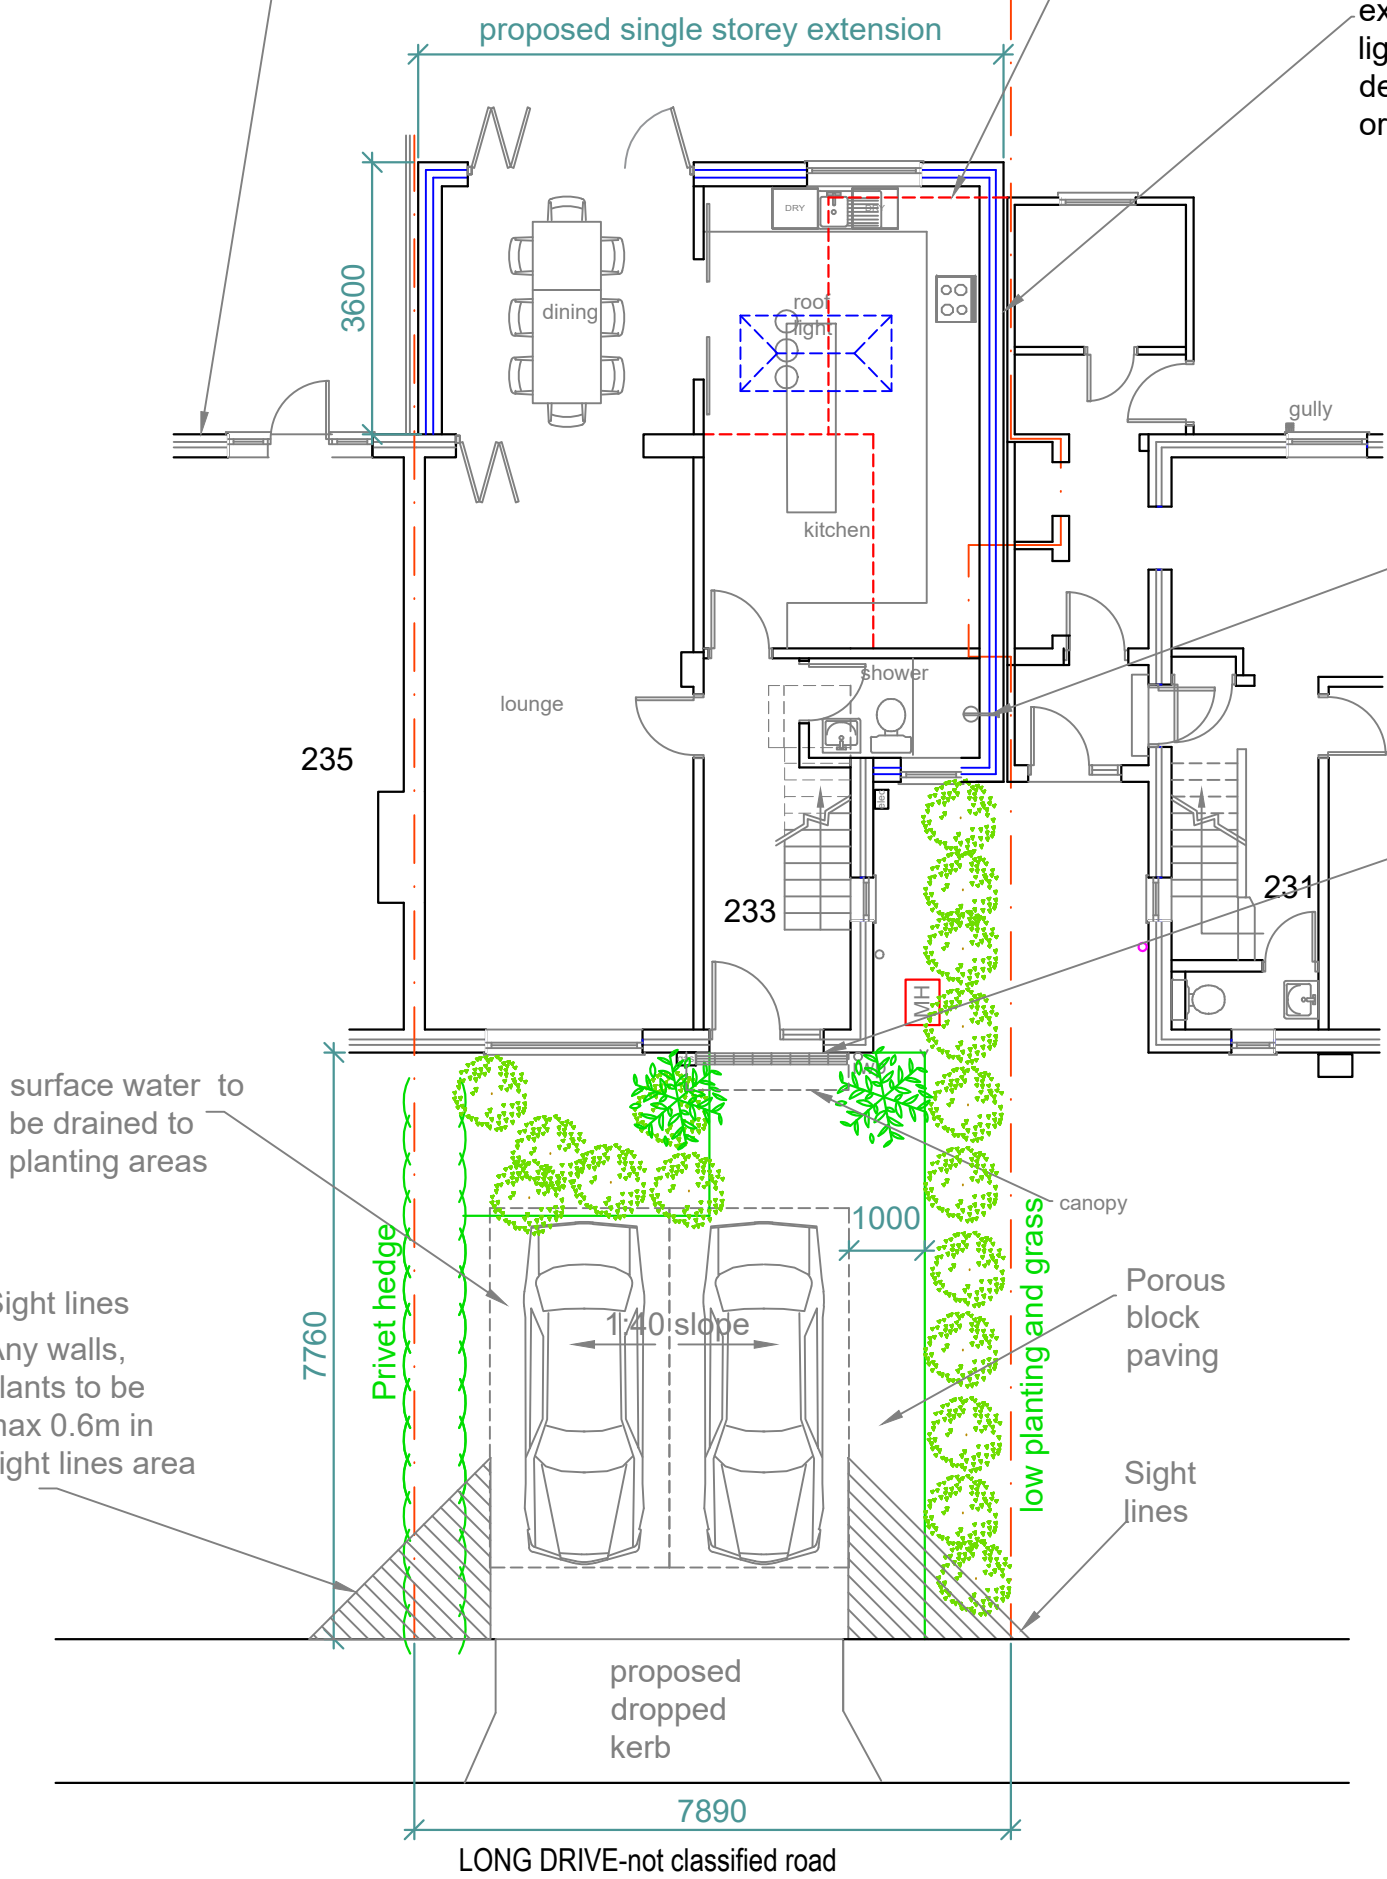

GROUND FLOOR LAYOUT



Proposed single storey rear and side extension with roof light after demolishing the original building




the front part of the original side-building to be rebuilt in addition to the proposed approved application ref: 76624/APP/2021/2896 to prevent water ingress and complexity

Entrance to be relocated because the existing entrance is cramped The entrance position will be similar to opposite houses

LANDSCAPE CLACULATION
67SQM FRONT GARDEN
25% OF 67 SQM : 16.8 SQM REQUIRED
14+13: 27 SQM PLANTING AREA IS PROPOSED>16.8SQM

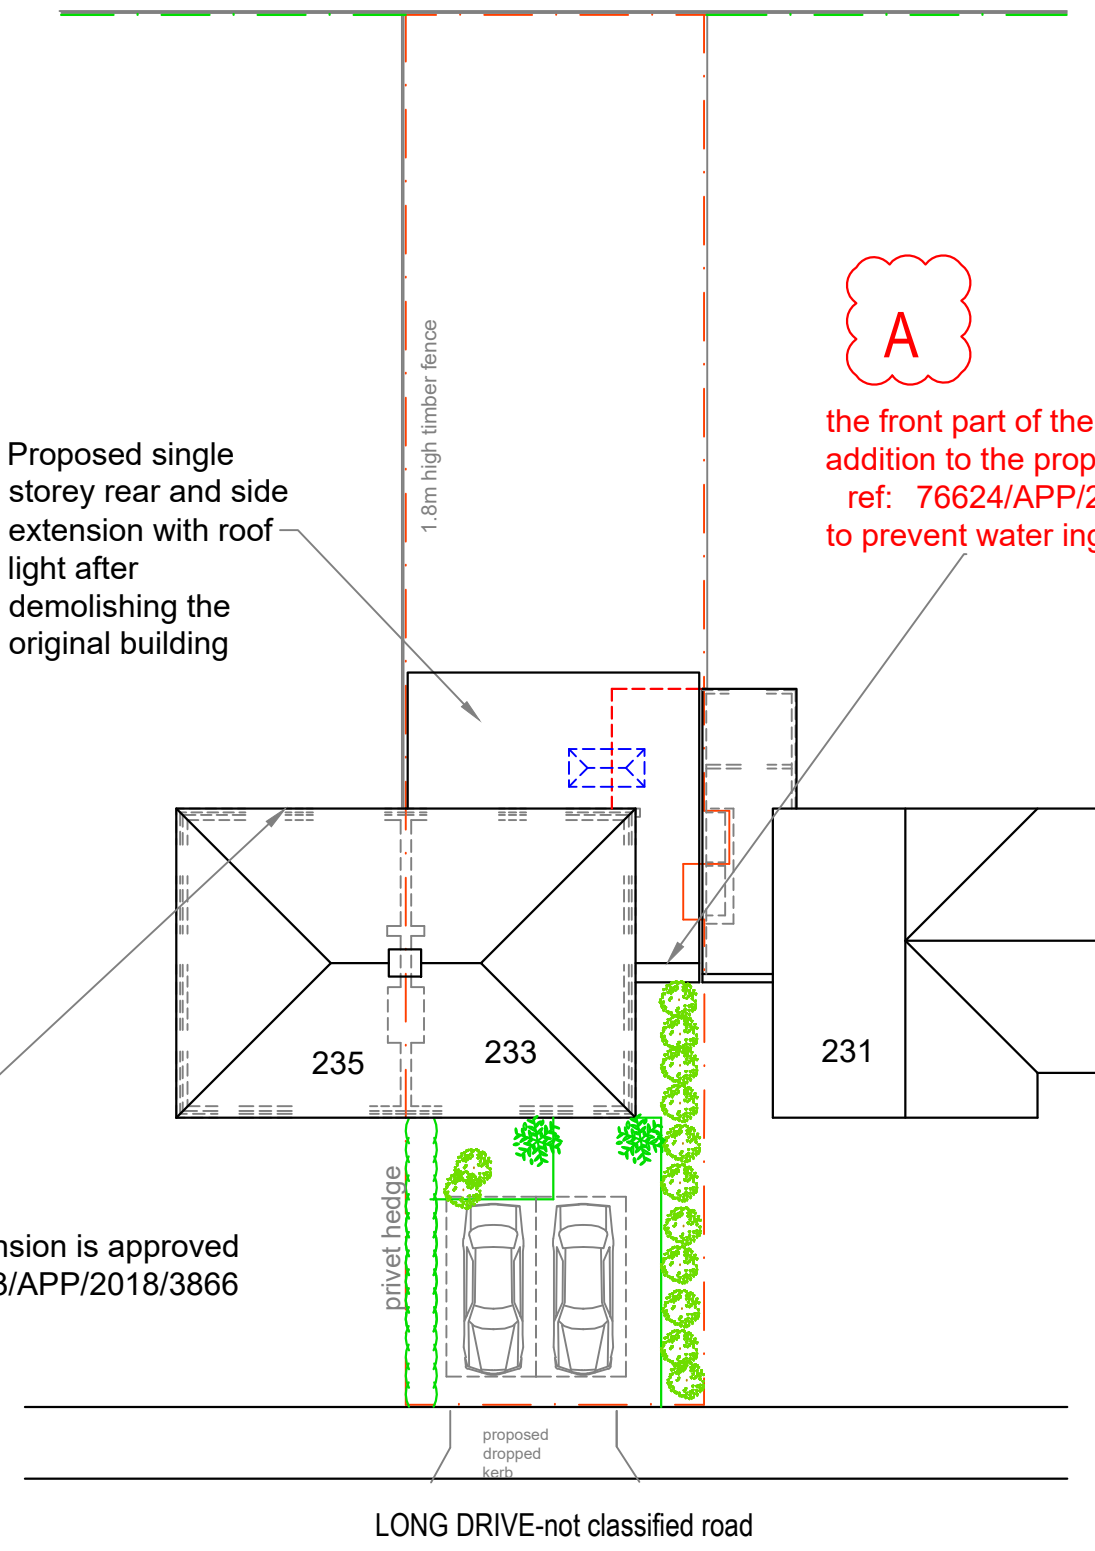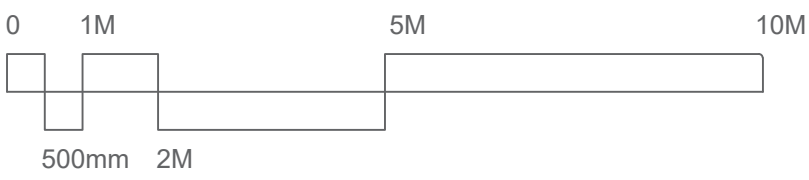

BLOCK PLAN
SCALE:1-200

 

A	oct 21	front of the existing original-side building to be rebuilt front elevation revised site layout revised plan layout revised
rev no	rev date	info
233 Long Drive Ruislip HA4 0HS		
PROPOSED LAYOUT A538-P-02-rev A 1:100(A1)		
Drawn by: SK		Date of issue: Jul 2021
AVA home design		
07939592128		seveda@avahomedesign.co.uk