



No changes to the roof

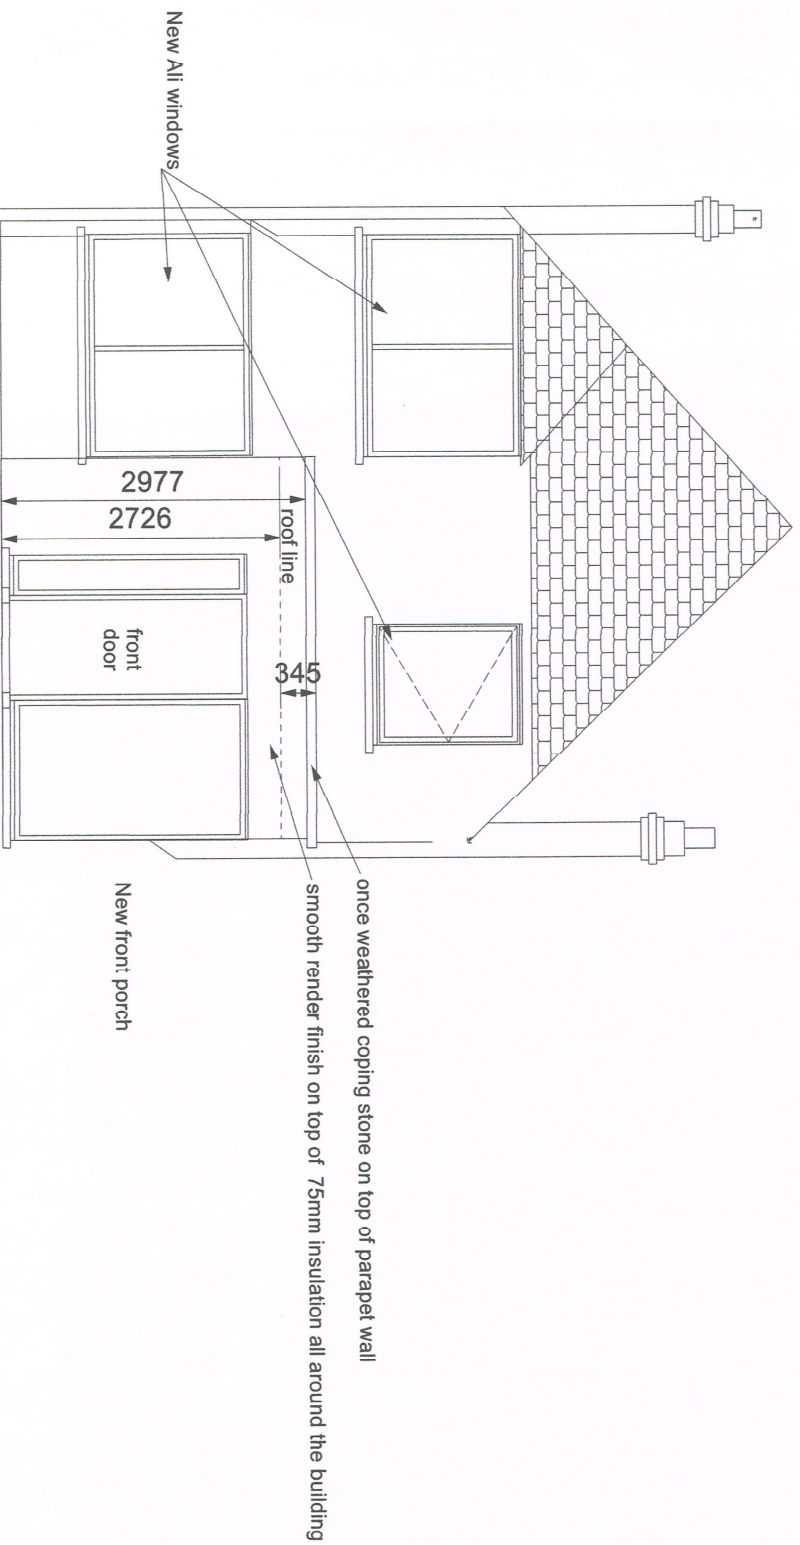


Proposed Front Elevation

Peter Milburn Peter Hewlins Designs 128 Duke Road London W4 2DF Mobile: 07973 814 108	Project: 136 The Fairway Ruislip HA4 0SH	Description: Proposed Front Elevation		Drawing: Front Elevation Scale: 1:50 on A3	Rev: 1 reduce the front lobby Drg. No: Rev 1 136PFE	Date: Oct 2021 Drawn by: PM
--	--	---	--	--	---	---

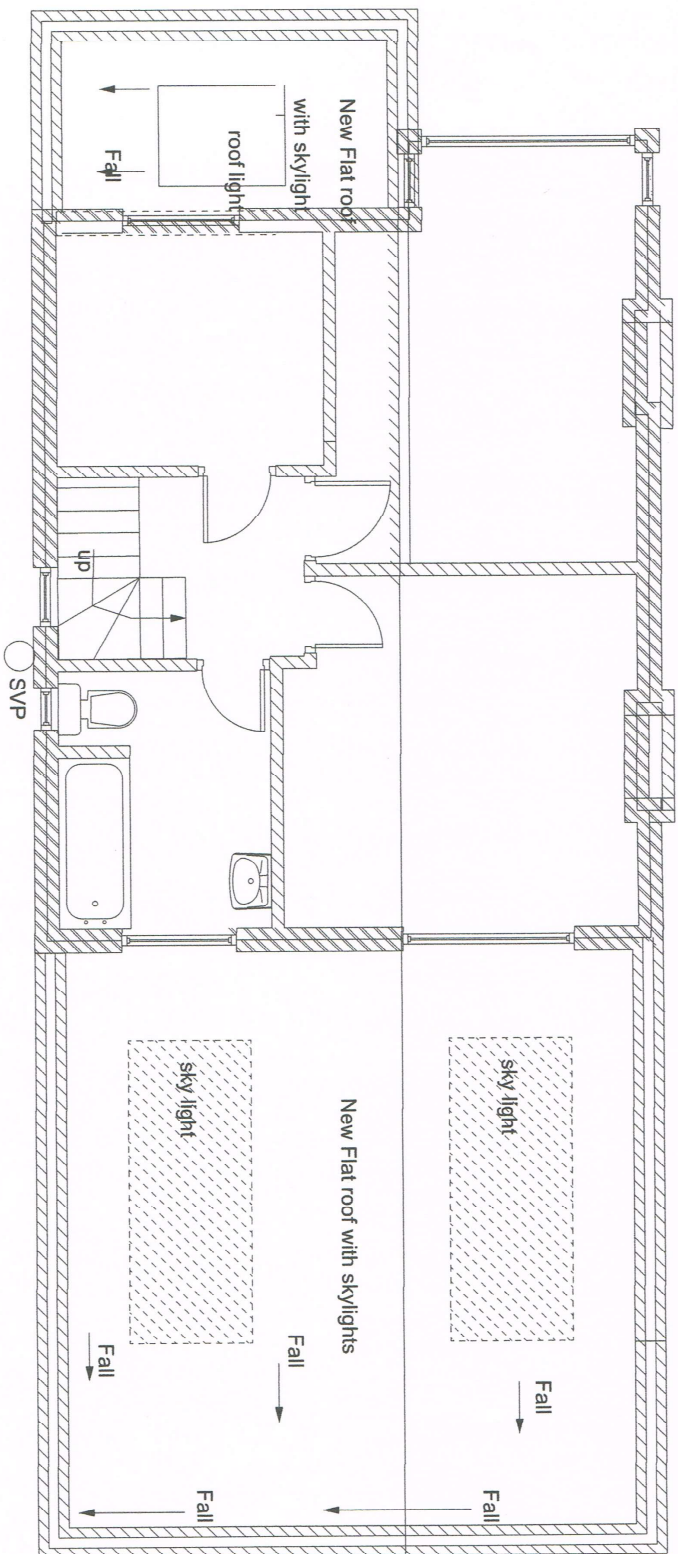


Proposed first floor plan

Peter Milburn Peter Hewlins Designs 128 Duke Road London W4 2DF Mobile: 07973 814 108		Project:	136 The Fairway Ruislip HA4 0SH		Description:	Proposed first floor plan		Drawing:	First floor	Rev:	1 reduce the front lobby	Date:	Oct 2021
Email: phewlins@aol.com								Scale:	1:50 on A3	Drg. No:	rev 1 136PFFP	Drawn by:	pm

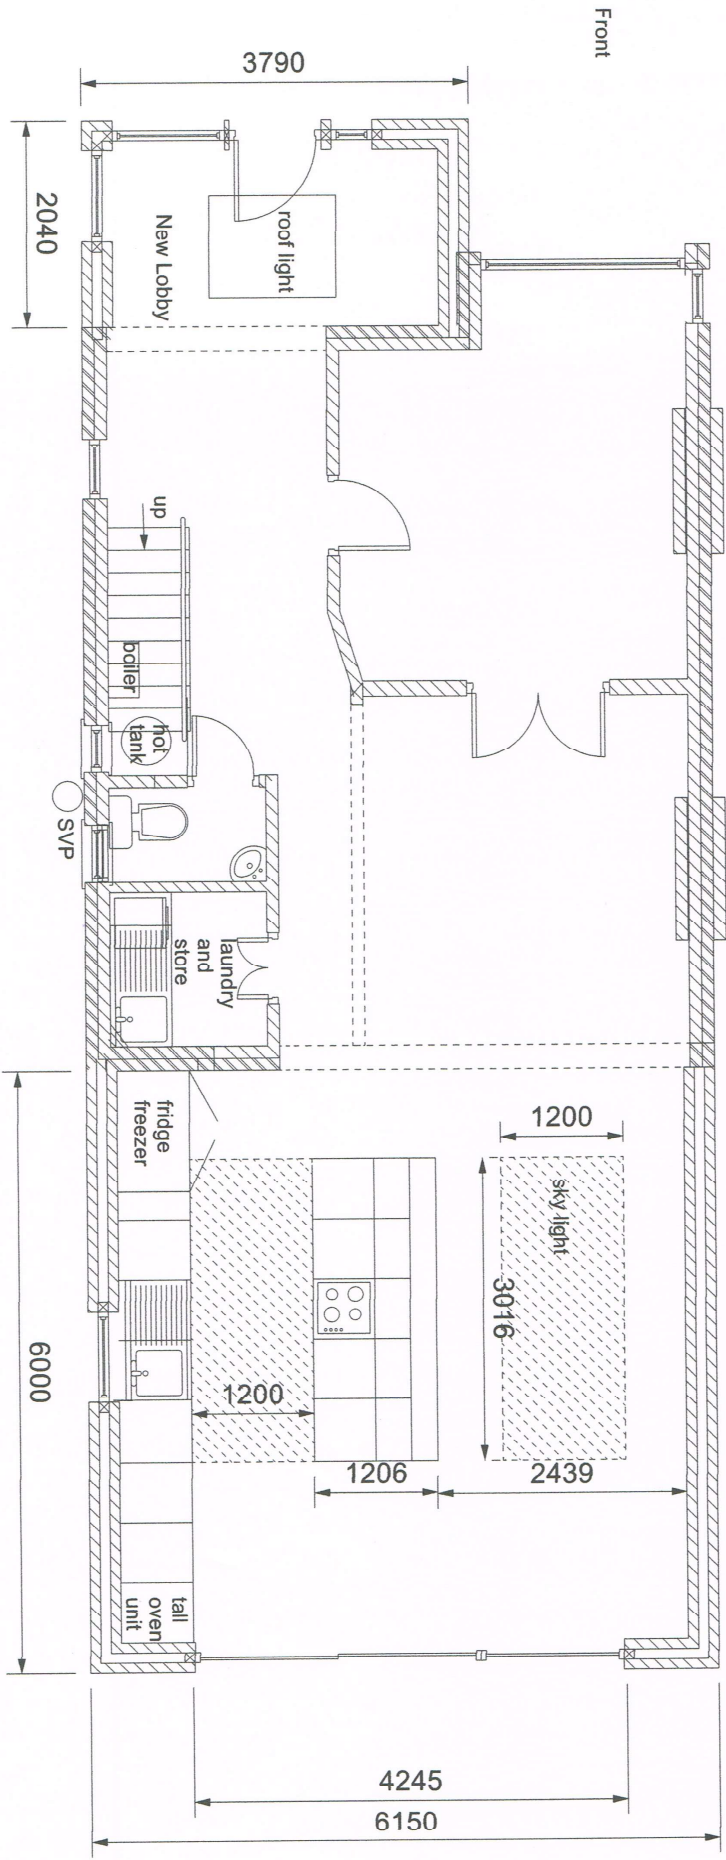

proposed Ground floor plan

Peter Milburn Peter Hewlins Designs 128 Duke Road London W4 2DF Mobile: 07973 814 108		Project: 136 The Fairway Ruislip HA4 0SH		Description: proposed Ground floor plan		Drawing: proposed plan	Rev: 1 reduce the front lobby	Date: Oct 2021
Email: phewlins@aol.com						Scale: 1:50 on A3	Drg. No: Rev 1 136P GFP	Drawn by: pm

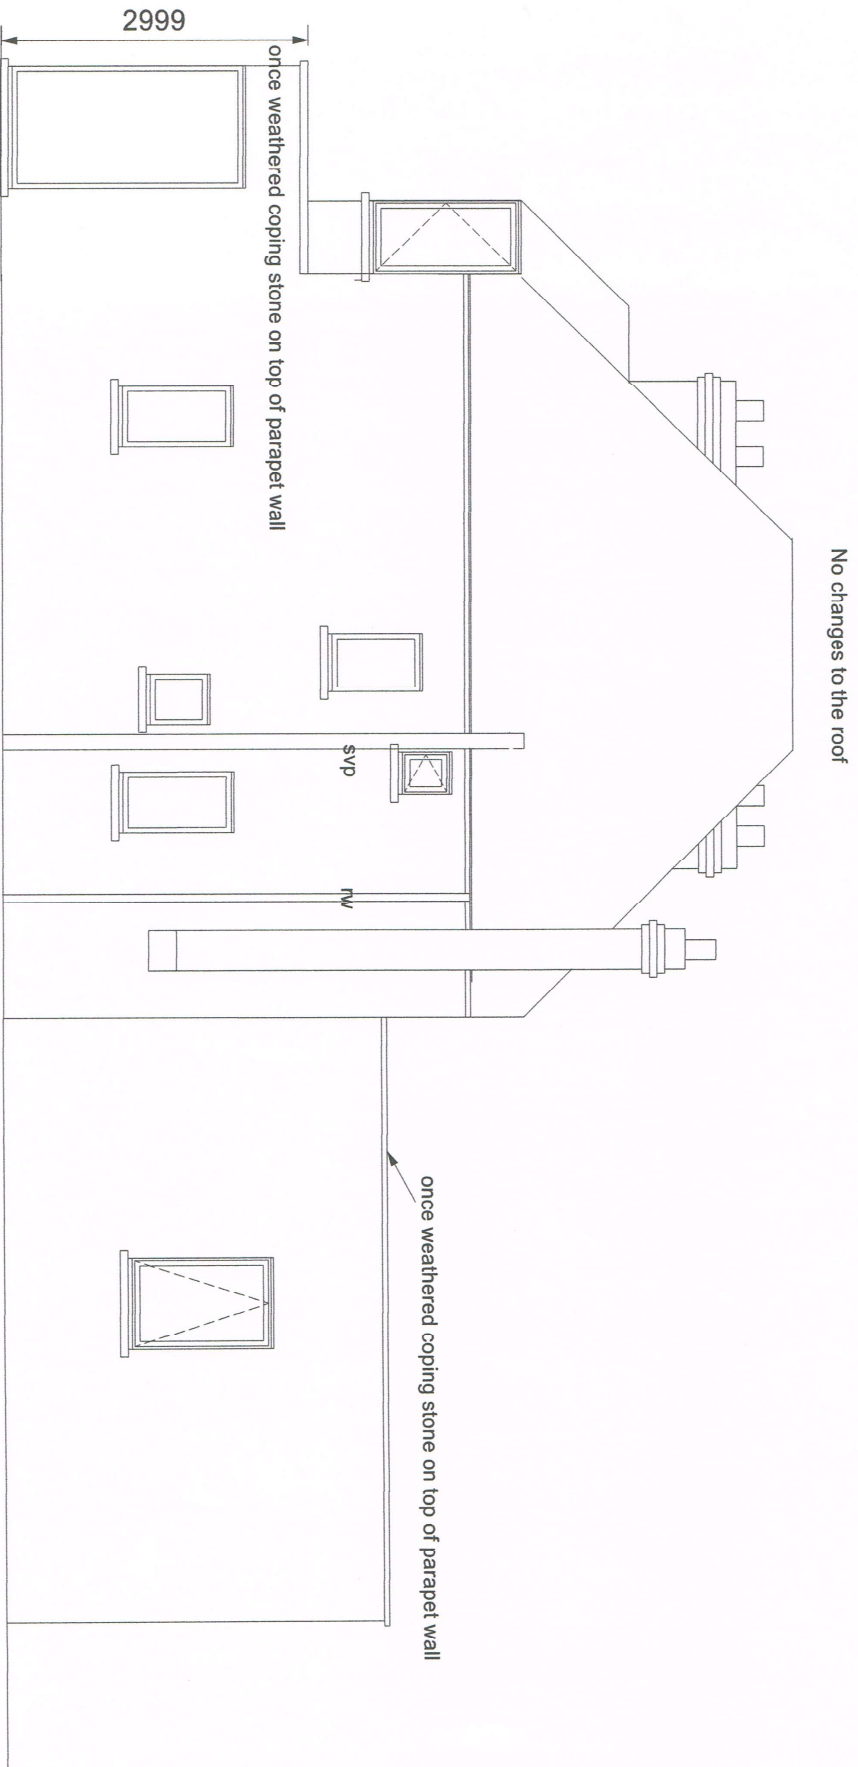

Proposed Right side from the front


All new All windows on this side to have obscure glass

smooth render finish on top of 75mm insulation all around the building

Peter Milburn Peter Hewlins Designs 128 Duke Road London W4 2DF Mobile: 07973 814 108		Project: 136 The Fairway Ruislip HA4 0SH		Description: Proposed right hand side		Drawing: elevation	Rev: 1 reduce the front lobby	Date: Oct 2021
Email: phewlins@aol.com						Scale: 1:50 on A3	Drg. No: Rev 1 136PRE	Drawn by: PM

No changes to the roof

once weathered coping stone on top of parapet wall

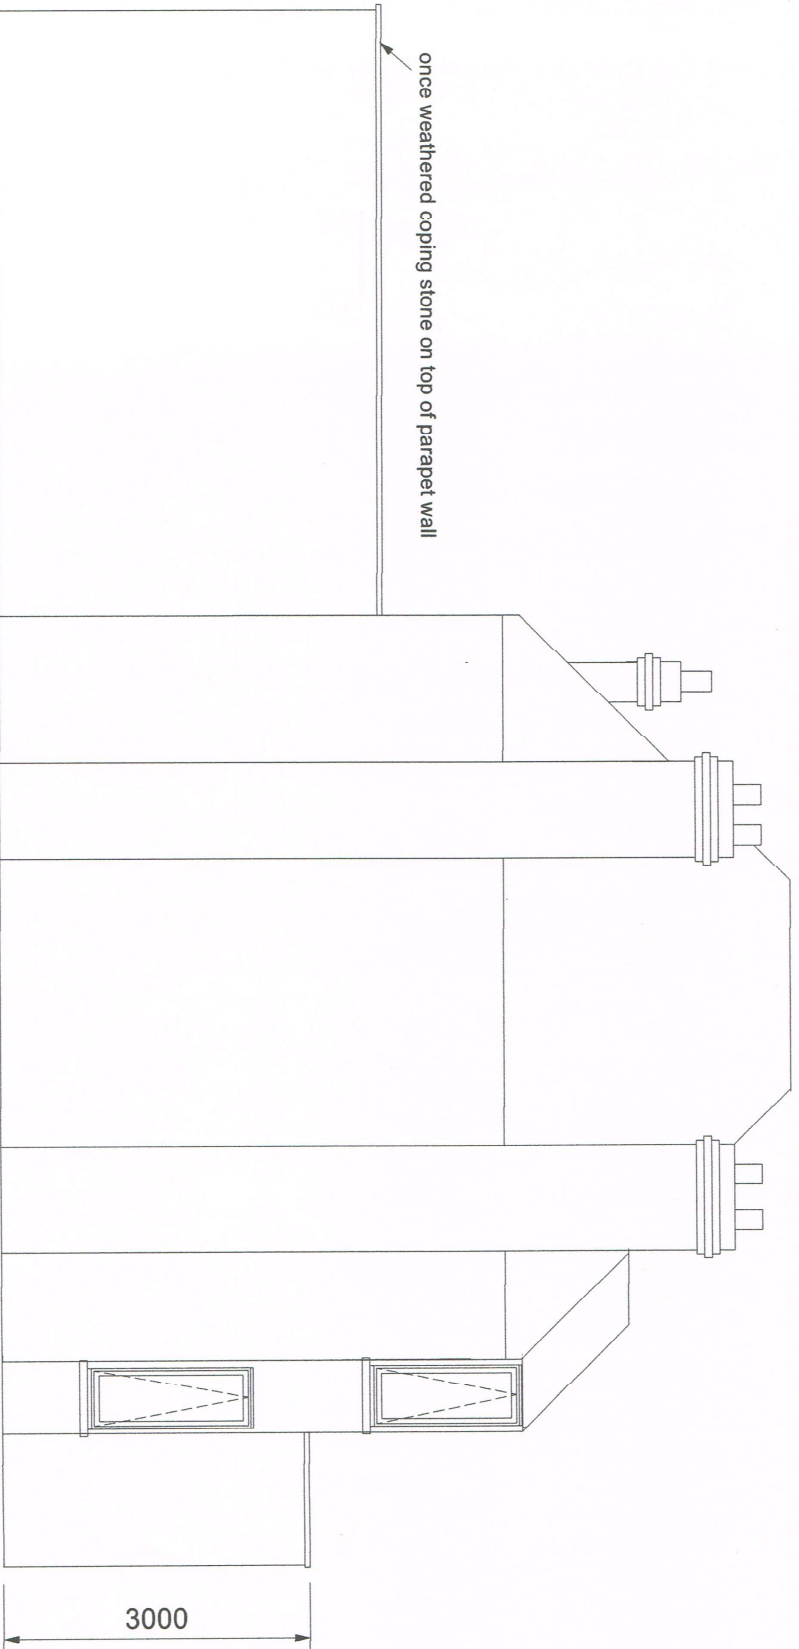

smooth render finish on top of 75mm insulation all around the building

Proposed Left side from the front

Peter Milburn
Peter Hewlins Designs
128 Duke Road
London
W4 2DF
Mobile: 07973 814 108
Email: phewlins@aol.com

Project:

136 The Fairway
Ruiship
HA4 0SH

Description:

Proposed left side
elevation

Drawing:

elevation

Scale:

1:50 on A3

Rev: 1 reduce the front
lobby

Drg. No. Rev1
136PLE

Date:

Oct 2021

Drawn by:

PM