


No changes to the roof

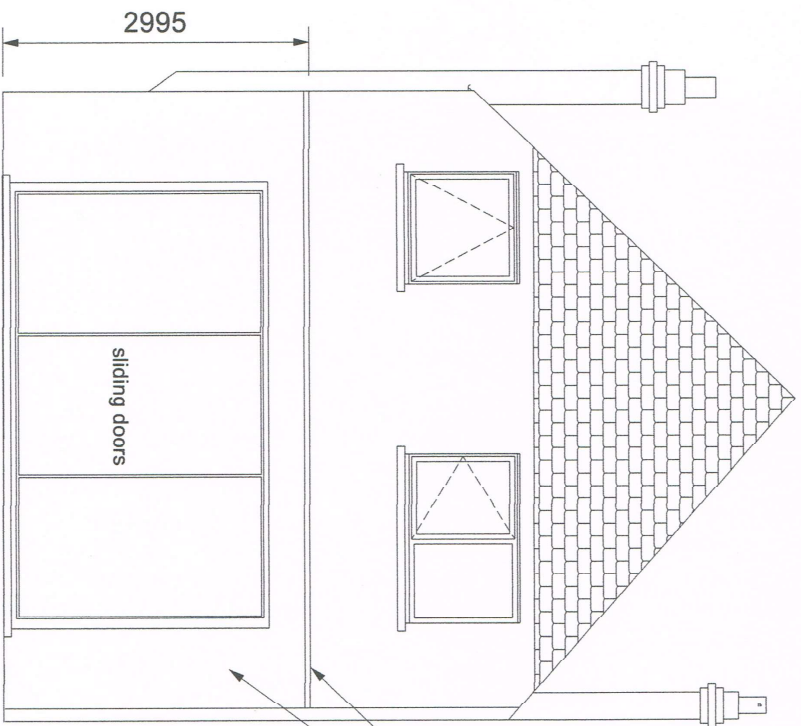


Proposed rear extension

Peter Milburn Peter Hewlins Designs 128 Duke Road London W4 2DF Mobile: 07973 814 108		Project: 136 The Fairway Ruislip HA4 0SH		Description: Proposed rear extension		Drawing: Rear Elevation	Rev: 2 reduce rear height	Date: Jan 2022
Email: phewlins@aol.com						Scale: 1:50 on A3	Dwg. No: Rev 2 136PRE	Drawn by: PM

No changes to the roof


once weathered coping stone on top of parapet wall

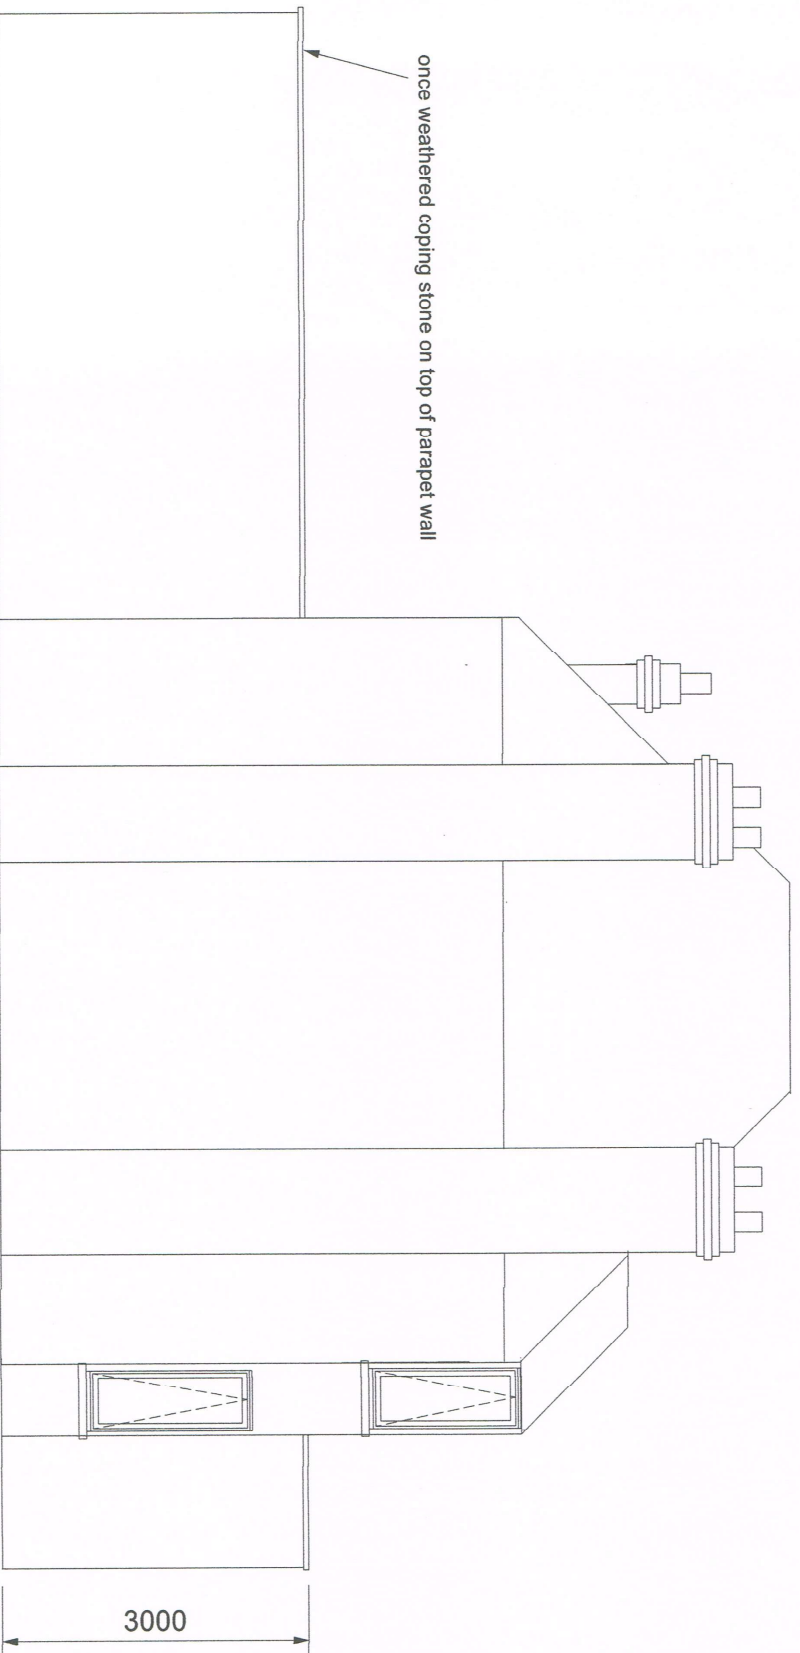

smooth render finish on top of 75mm insulation all around the building

Proposed Left side from the front

Peter Milburn Peter Hewlins Designs 128 Duke Road London W4 2DF Mobile: 07973 814 108		Project: 136 The Fairway Ruislip HA4 0SH		Description: Proposed left side elevation		Drawing: elevation	Rev: 2 reduce rear extension hight	Date: jan 2022
Email: phewlins@aol.com						Scale: 1:50 on A3	Dwg. No: rev2 136PLE	Drawn by: PM

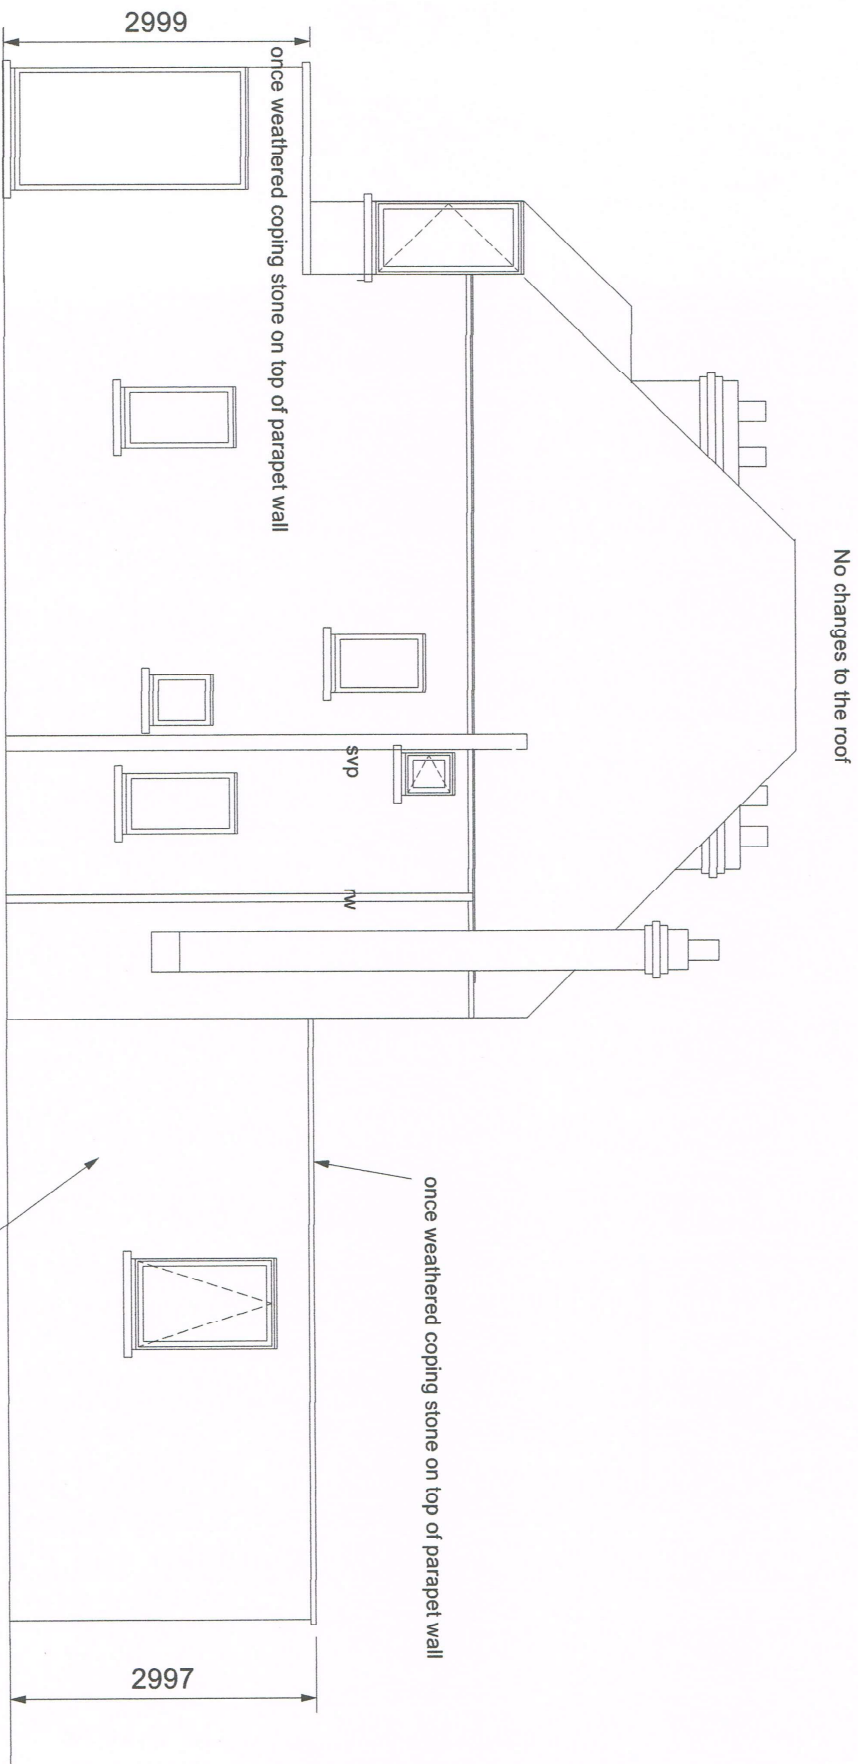

Proposed Right side from the front

All new All windows on this side to have obscure glass

Peter Milburn Peter Hewlins Designs 128 Duke Road London W4 2DF Mobile: 07973 814 108		Project: 136 The Fairway Ruislip HA4 6SH		Description: Proposed right hand side		Drawing: elevation	Rev: 2 Reduce the hight of rear extension 136PRE	Date: Jan 2022
Email: phewlins@aol.com						Scale: 1:50 on A3	Drg. No. Rev 2 136PRE	Drawn by: PM