


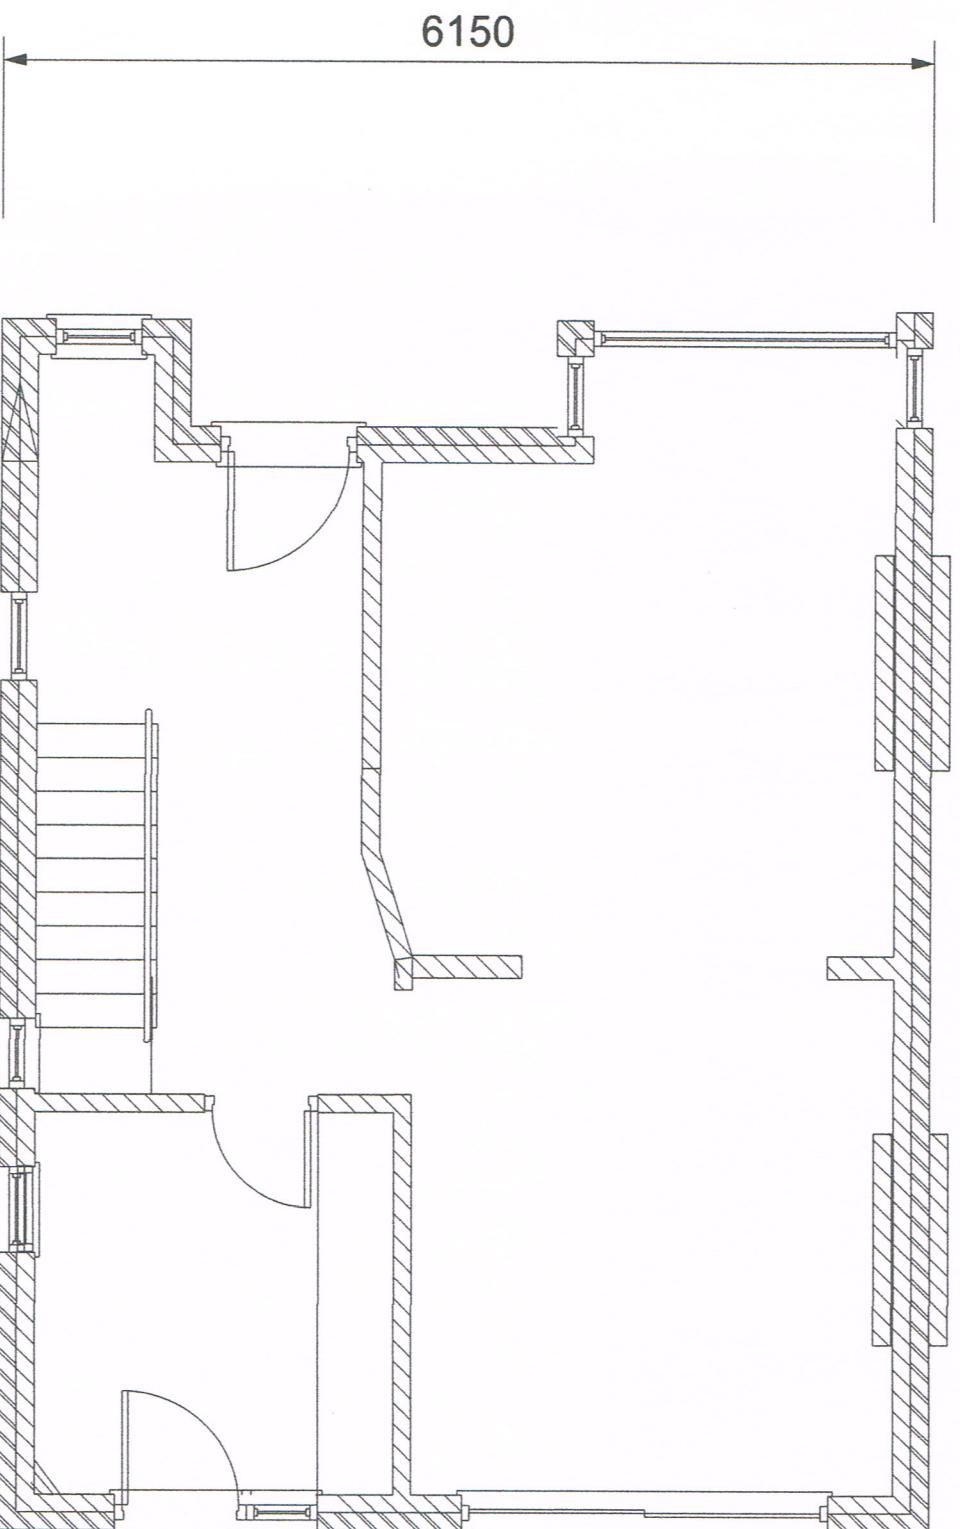

Existing Ground floor plan

Peter Milburn Peter Hewilns Designs 128 Duke Road London W4 2DF Mobile: 07973 814 108 Email: phewilns@aol.com		Project: 136 The Fairway Ruislip HA4 0SH		Description: Existing Ground floor plan		Drawing: existing plan	Rev: XXX	Date: June 2021
						Scale: 1:50 on A3	Drg. No: 136EGFP	Drawn by: pm