


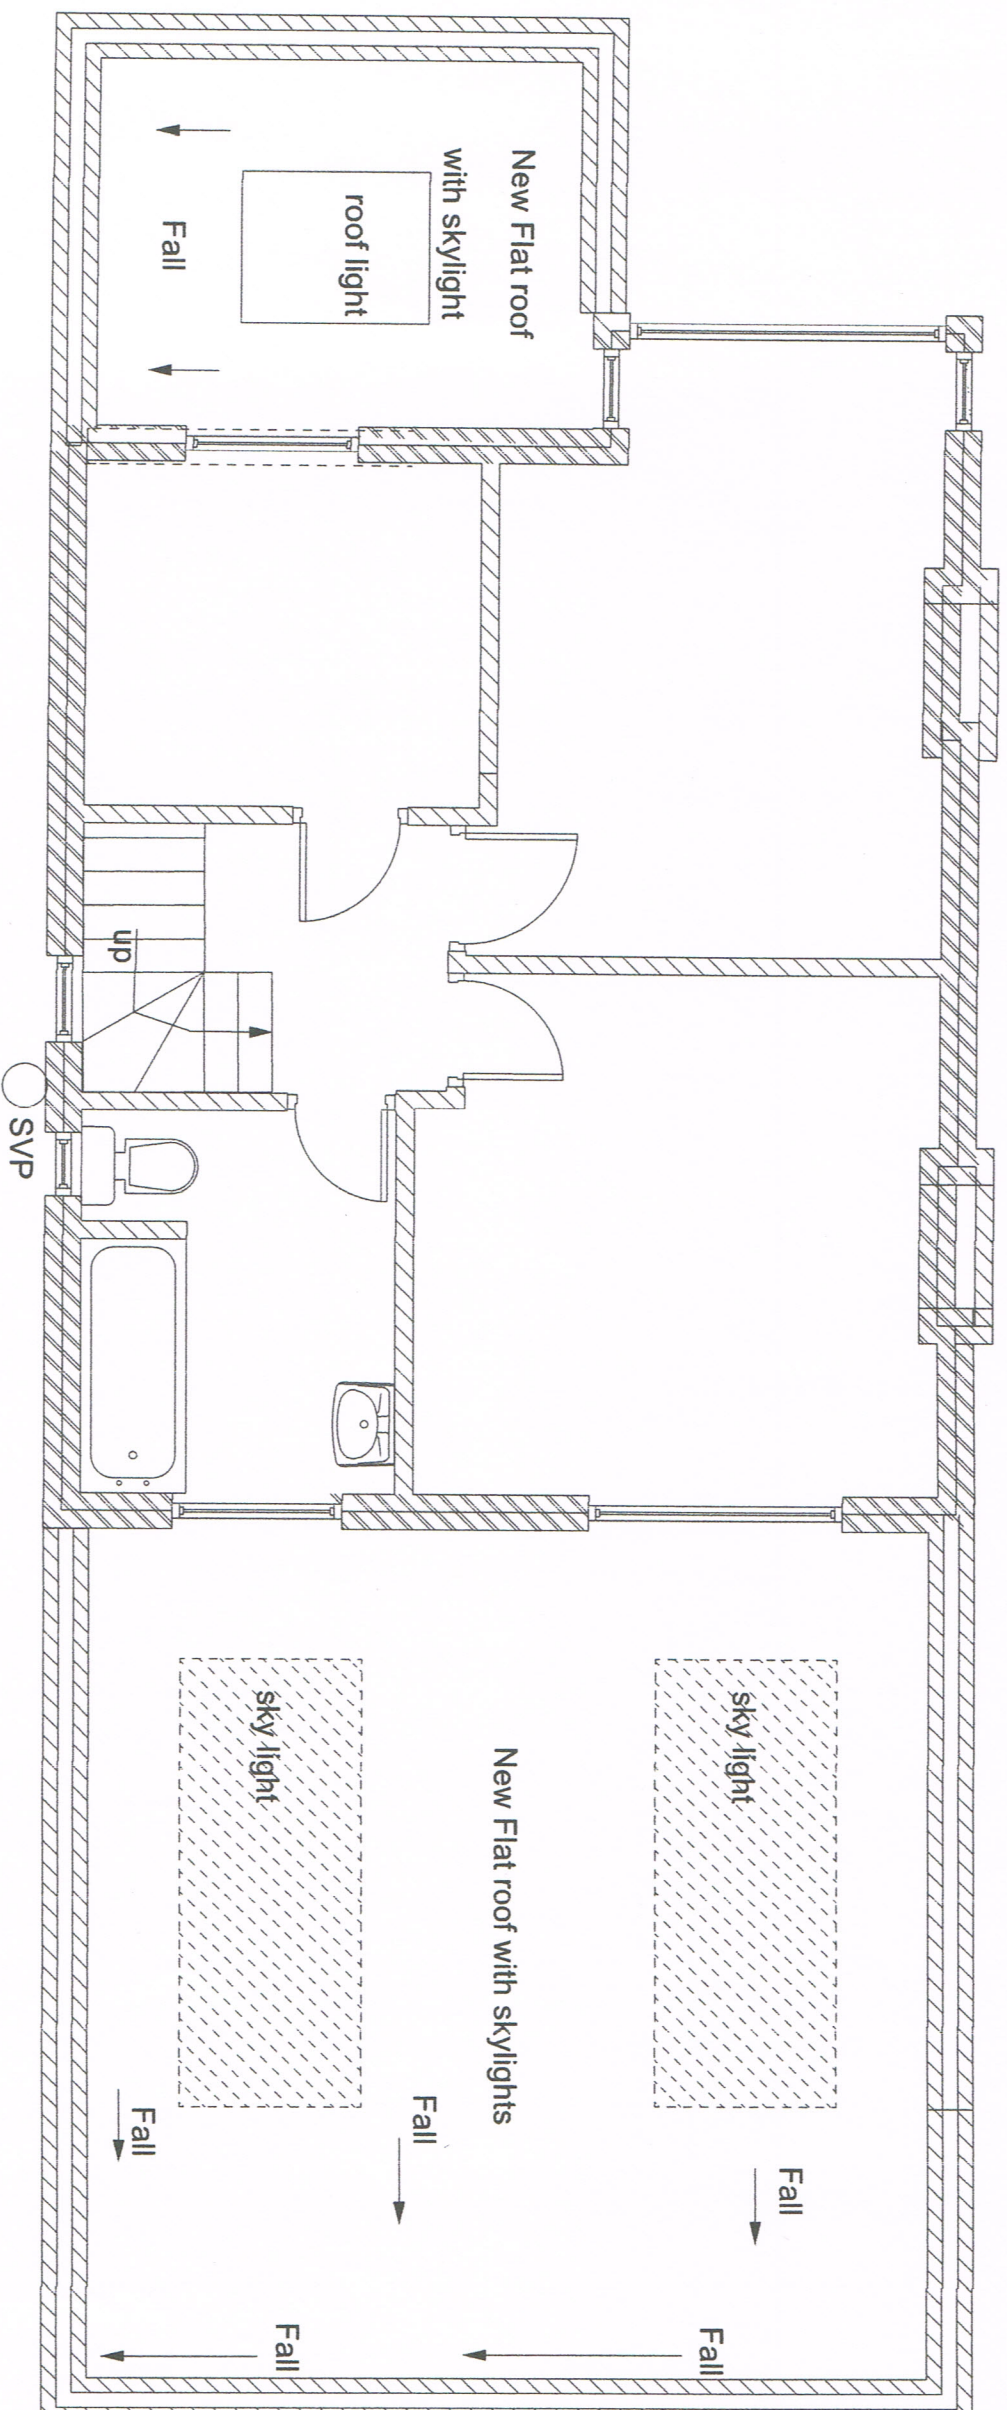

Proposed first floor plan

Peter Milburn Peter Hewlins Designs 128 Duke Road London W4 2DF Mobile: 07973 814 108		Project:	136 The Fairway Ruislip HA4 0SH		Description:	Proposed first floor plan		Drawing: First floor	Rev: XXX	Date: june 2021
Email: phewlins@aol.com								Scale: 1:50 on A3	Drg. No: 136PFFP	Drawn by: pm