


No changes to the roof

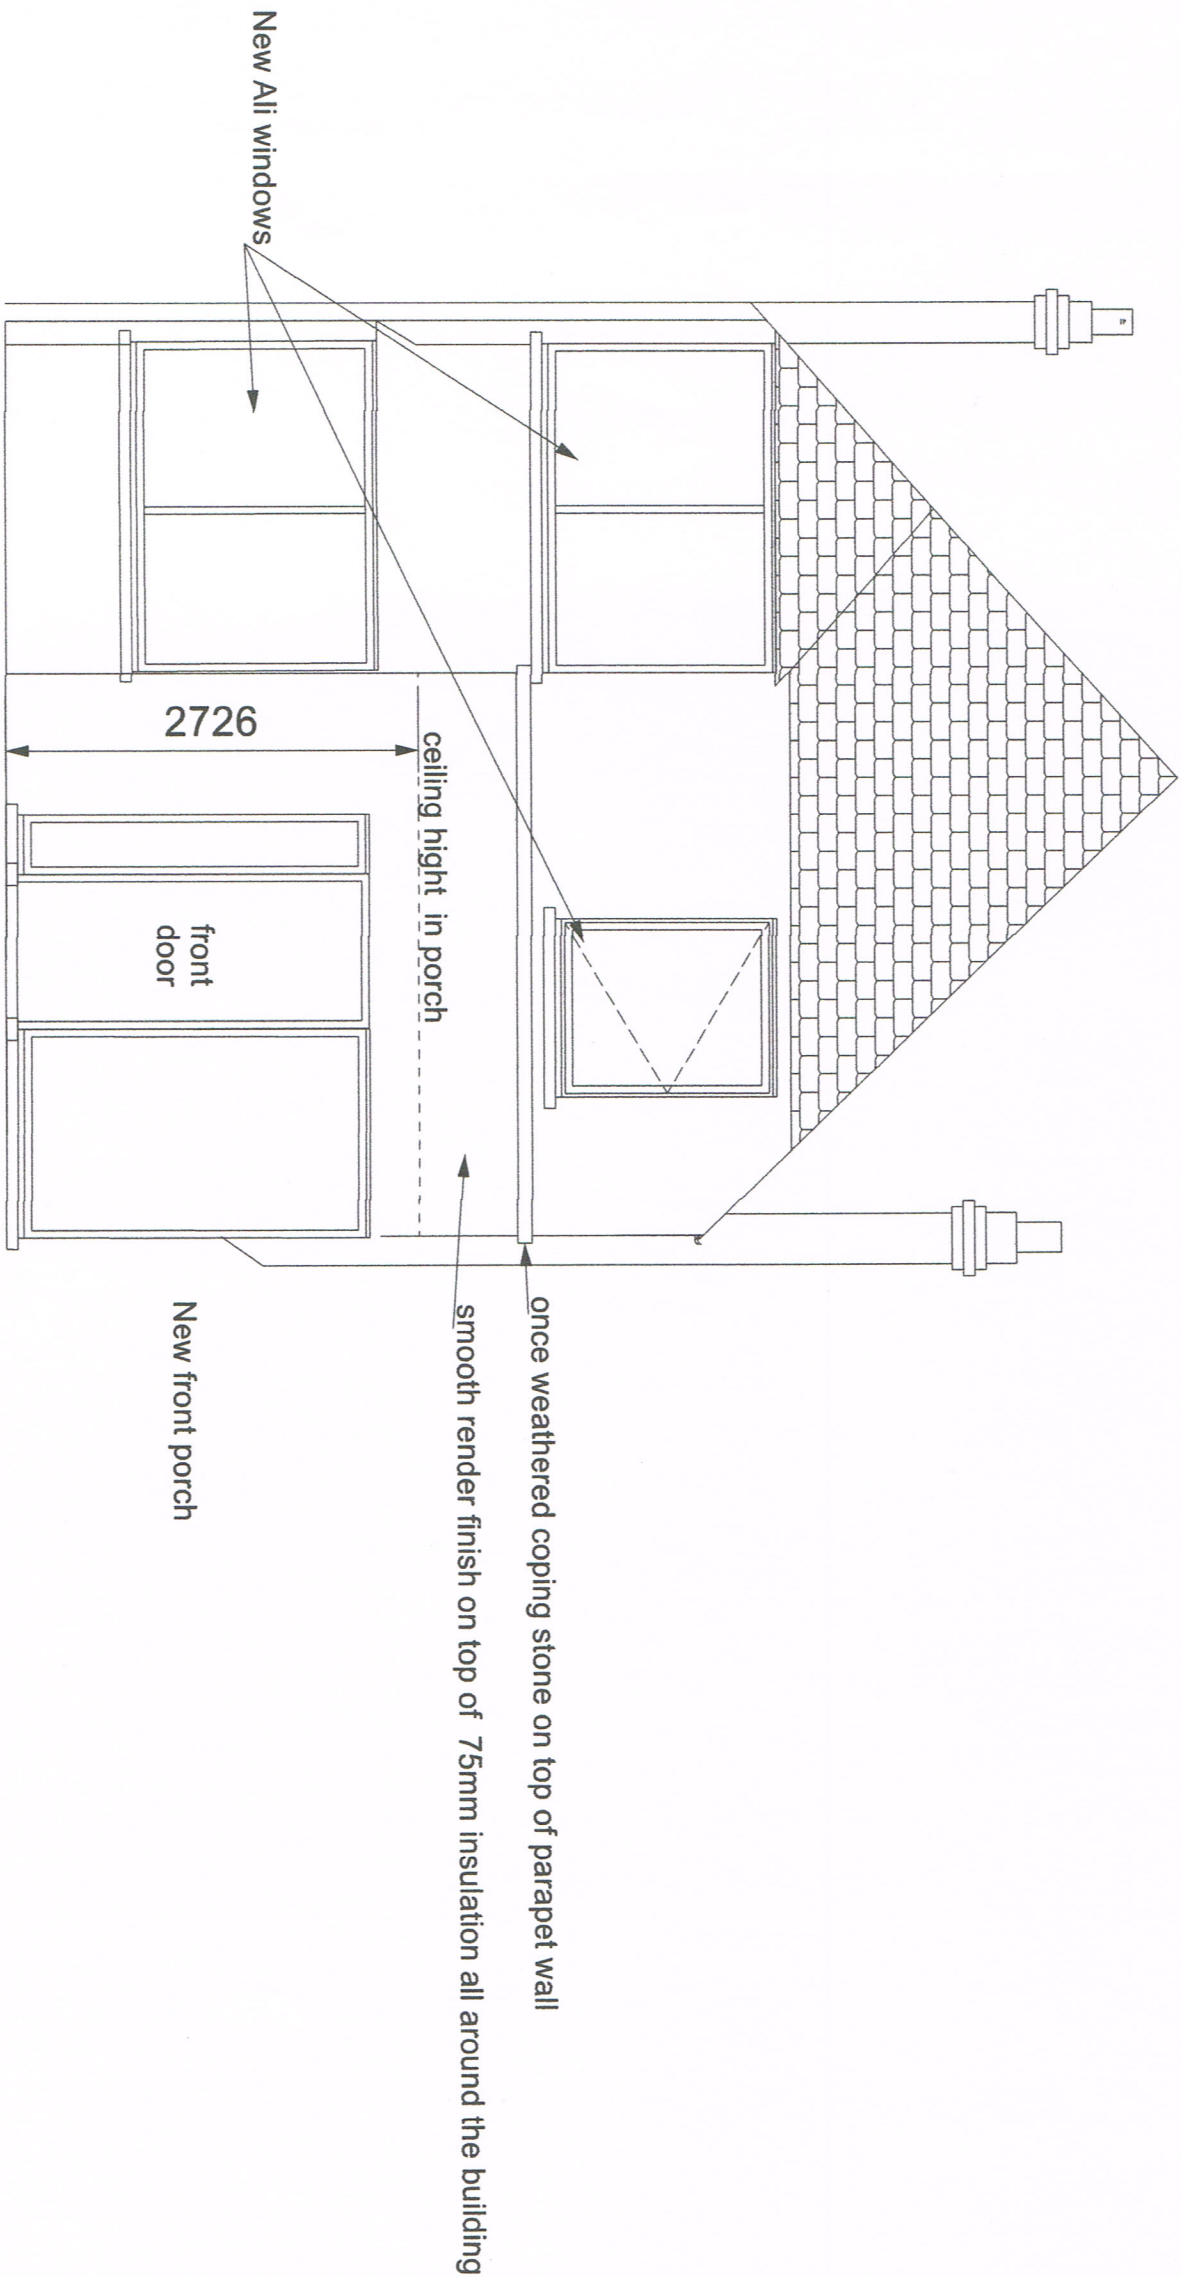

Proposed Front Elevation

|   |  |                                                       |  |                                              |  |                             |                    |                    |
|---|--|-------------------------------------------------------|--|----------------------------------------------|--|-----------------------------|--------------------|--------------------|
| Peter Milburn<br>Peter Hewlins Designs<br>128 Duke Road<br>London<br>W4 2DF<br>Mobile: 07973 814 108 |  | Project:<br><br>136 The Fairway<br>Ruislip<br>HA4 0SH |  | Description:<br><br>Proposed Front Elevation |  | Drawing:<br>Front Elevation | Rev:<br>XXX        | Date:<br>July 2021 |
| Email: phewlins@aol.com                                                                              |  |                                                       |  |                                              |  | Scale:<br>1:50 on A3        | Drg. No:<br>136PFE | Drawn by:<br>PM    |