


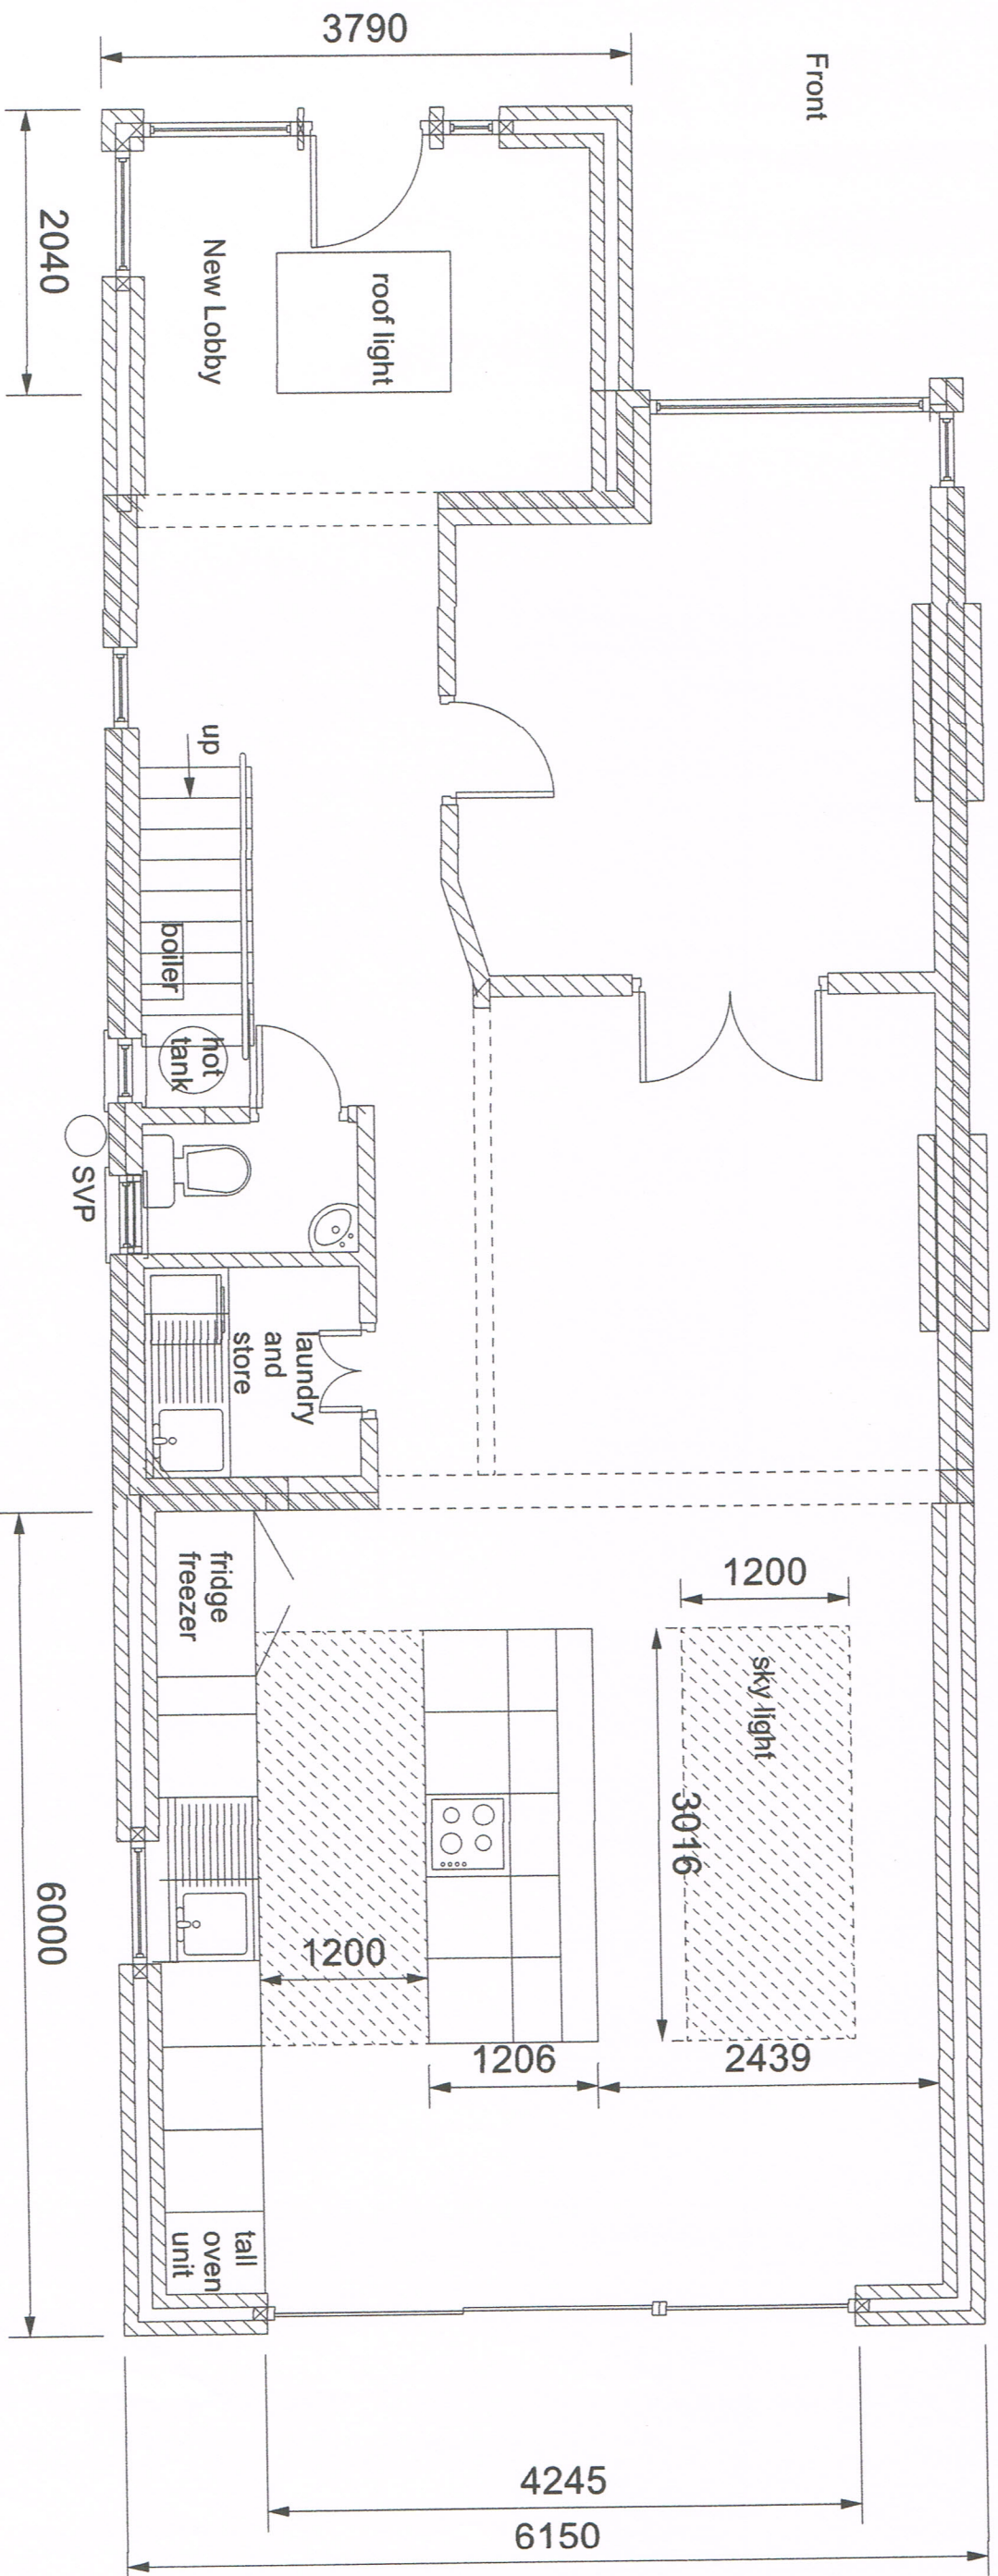

proposed Ground floor plan

Peter Milburn Peter Hewlins Designs 128 Duke Road London W4 2DF Mobile: 07973 814 108		Project: 136 The Fairway Ruislip HA4 0SH	Description: proposed Ground floor plan		Drawing: proposed plan	Rev: XXX	Date: june 2021
					Scale: 1:50 on A3	Drg. No: 136PGFP	Drawn by: pm