

DISCLAIMER: This drawing is issued for the project named and is not to be used for any other purpose. The client is responsible for the accuracy of the information provided. The architect is not responsible for the accuracy of the information provided.

LEGEND:

CONSTRUCTION NOTES:

--	--

rev.	description	date
-	-	-


project	363 HARLINGTON ROAD, HILLINGDON, MIDDX., UB8 3JE
---------	---

title	PROPOSED FLOOR PLANS
-------	----------------------


client	Mr. & Mrs. Penil
--------	------------------

scale	1	50	27	07	21
-------	---	----	----	----	----


dwg no.	1244	A1	P01	-
---------	------	----	-----	---

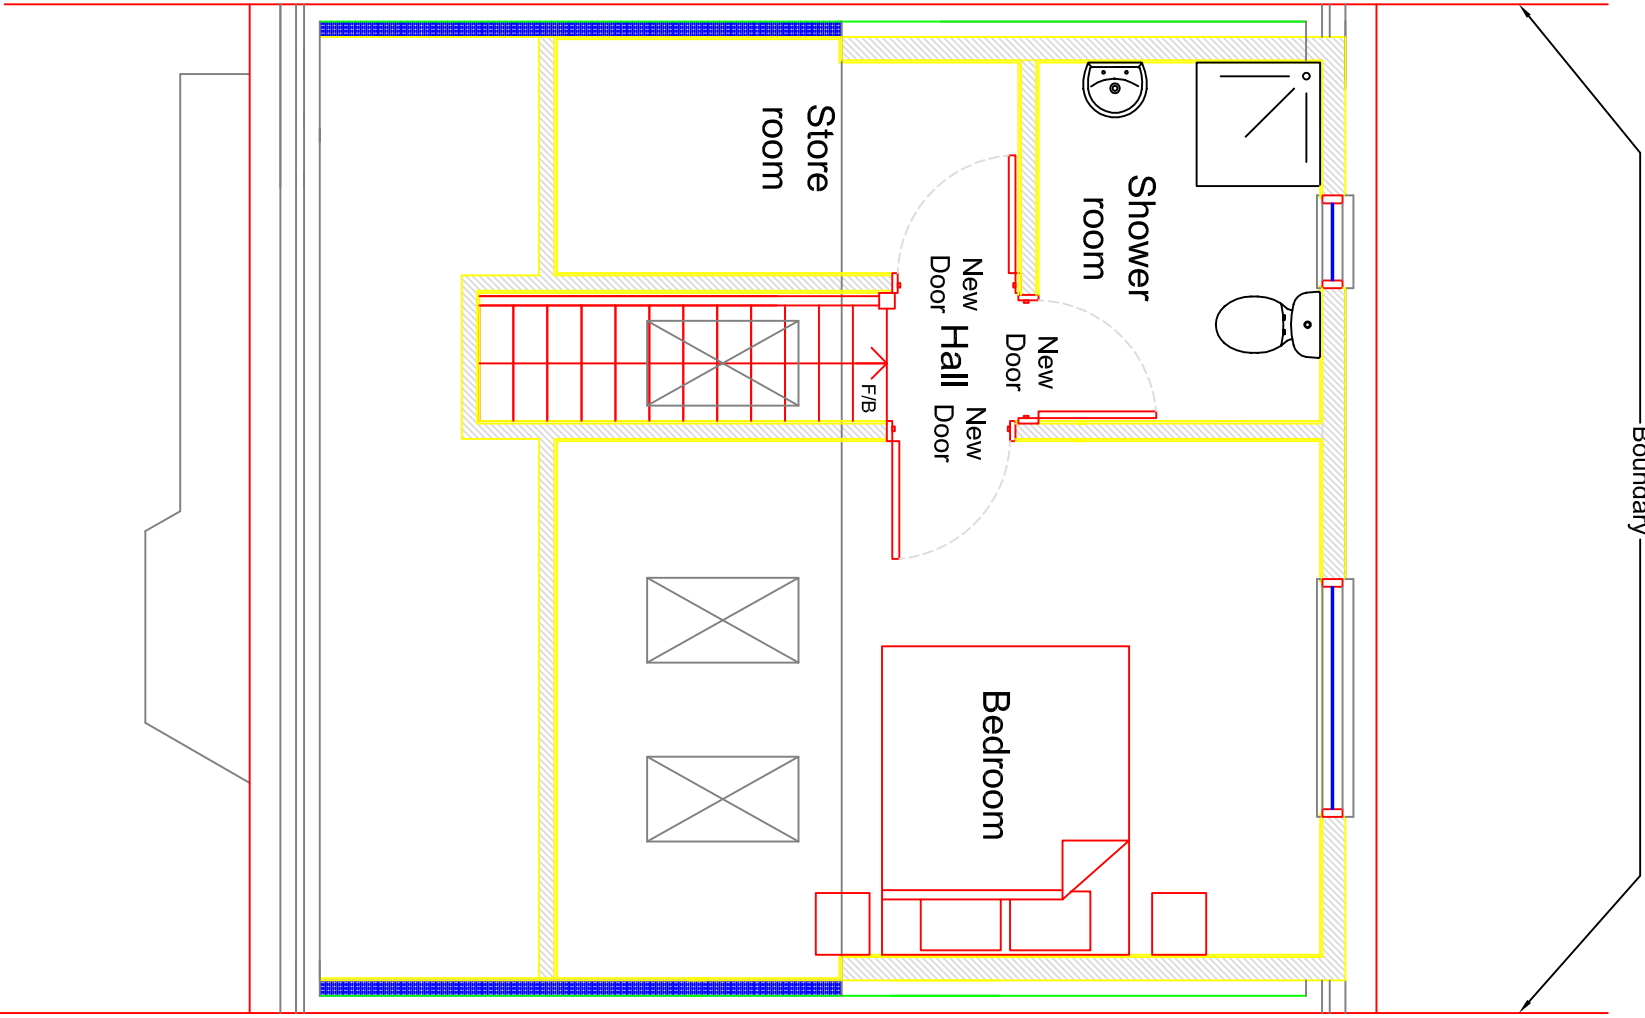

PROPOSED SECOND FLOOR PLAN
1:50

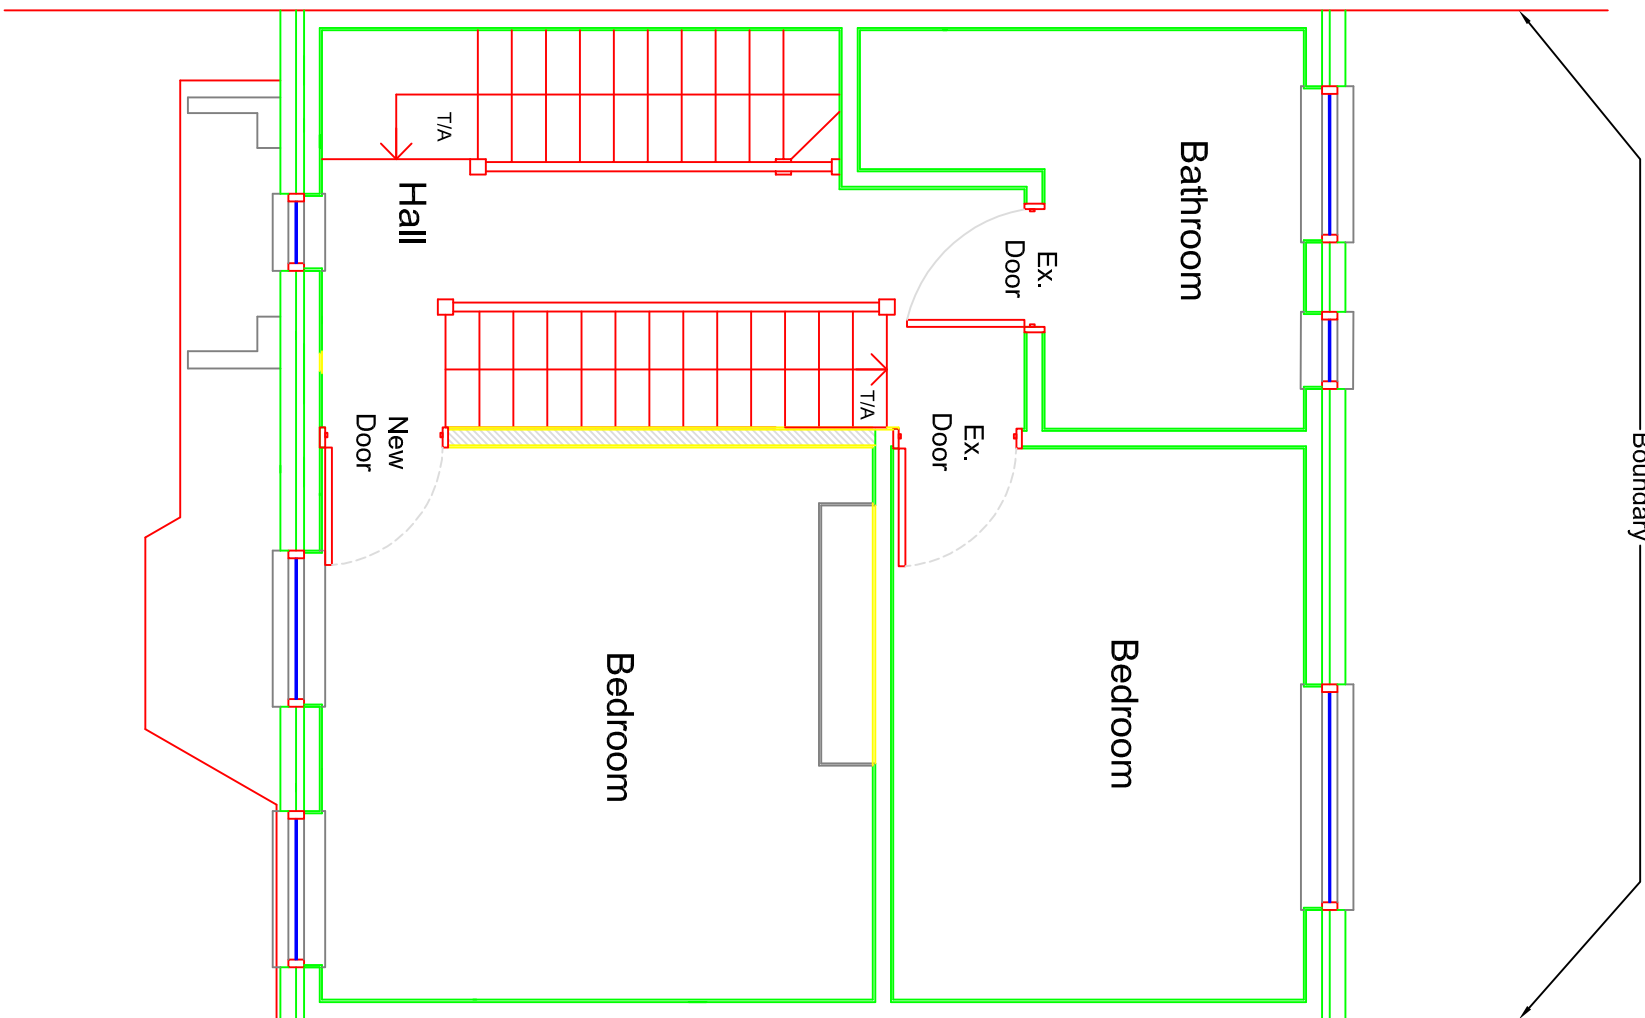

PROPOSED FIRST FLOOR PLAN
1:50

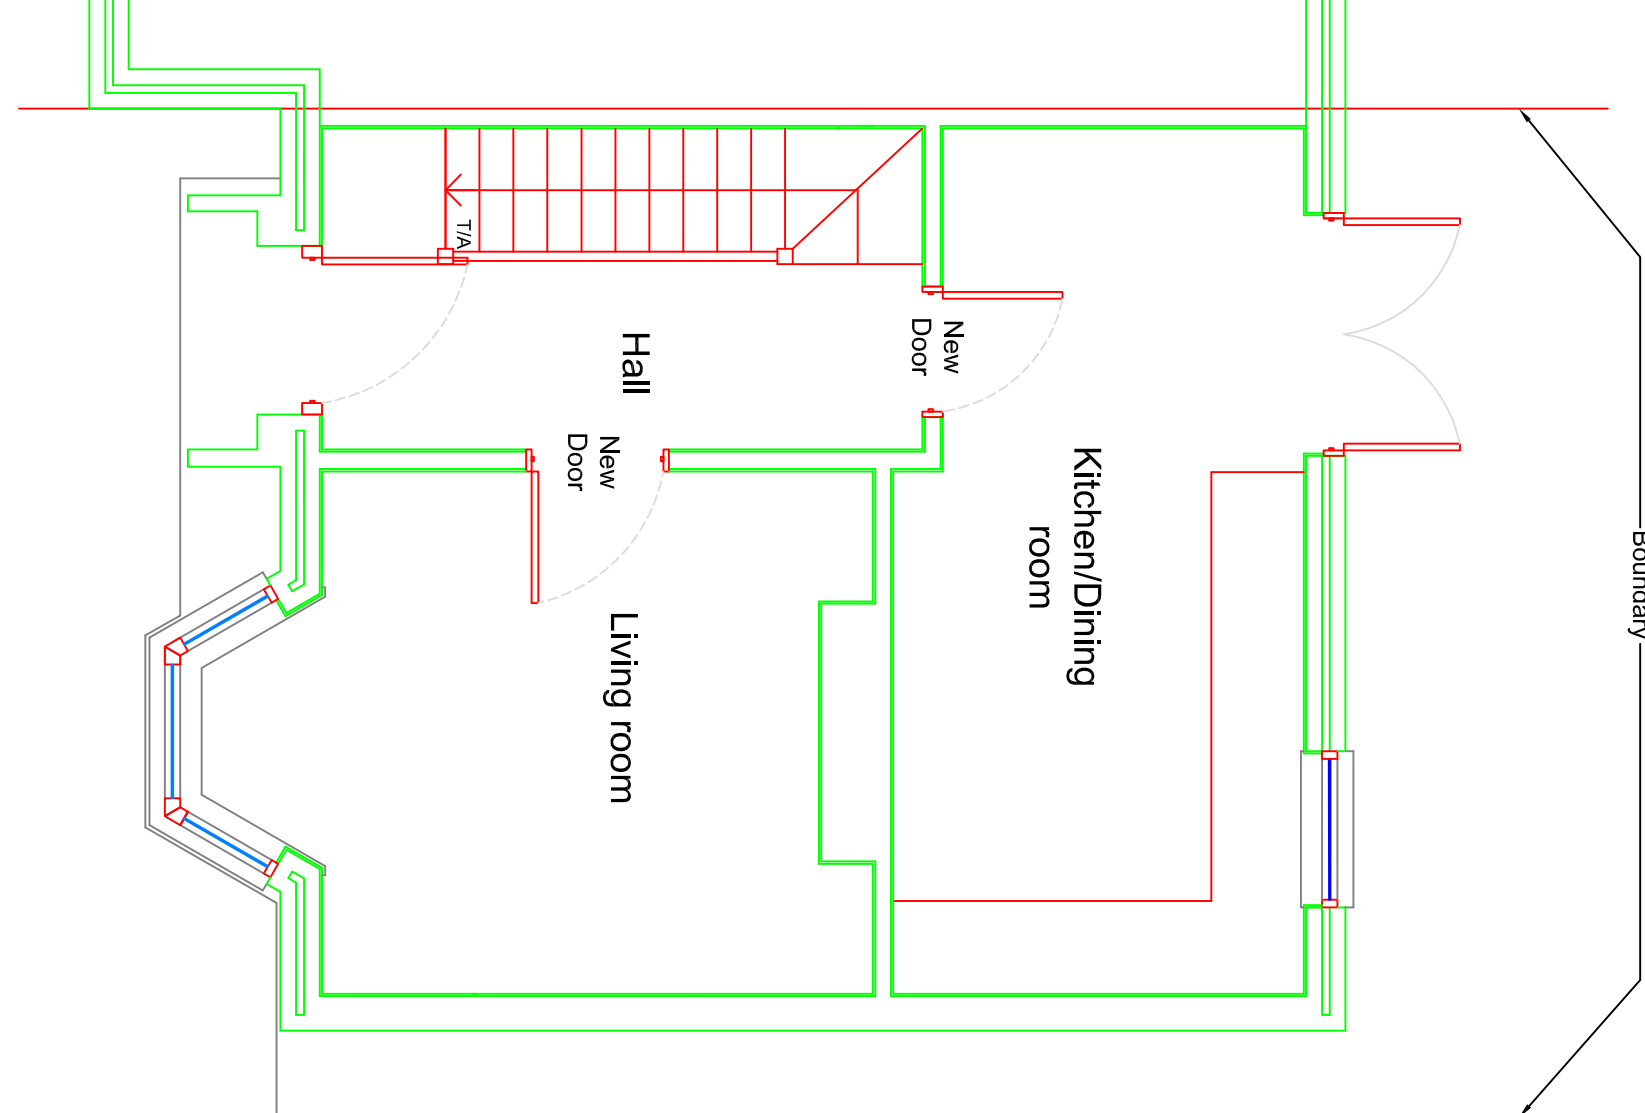

PROPOSED GROUND FLOOR PLAN
1:50

