

DISCLAIMER: This drawing is issued for the project named and described in the title block. It is not to be used for any other purpose without the written consent of the architect. The architect assumes no responsibility for the accuracy or completeness of the information provided by the client. The client is responsible for the accuracy and completeness of the information provided. The architect's liability is limited to the professional fee paid by the client.

LEGEND:

CONSTRUCTION NOTES:

rev.	description	date
-	-	-


project	363 HARLINGTON ROAD, HILLINGDON, MIDDX. UB8 3JE
site	

EXISTING FLOOR PLANS


client	Mr. & Mrs. Penil
scale	1 50
date	13 07 21

dwg. no.	1244	A1	SU01	revision	-
----------	------	----	------	----------	---

REN 8 HARLINGTON ROAD, L. 01895 461 888
COMETRY F. 01895 464 471
DESIGN & PROJECT UB8 3JL E. daniel@ren.co.uk
ARCHITECT

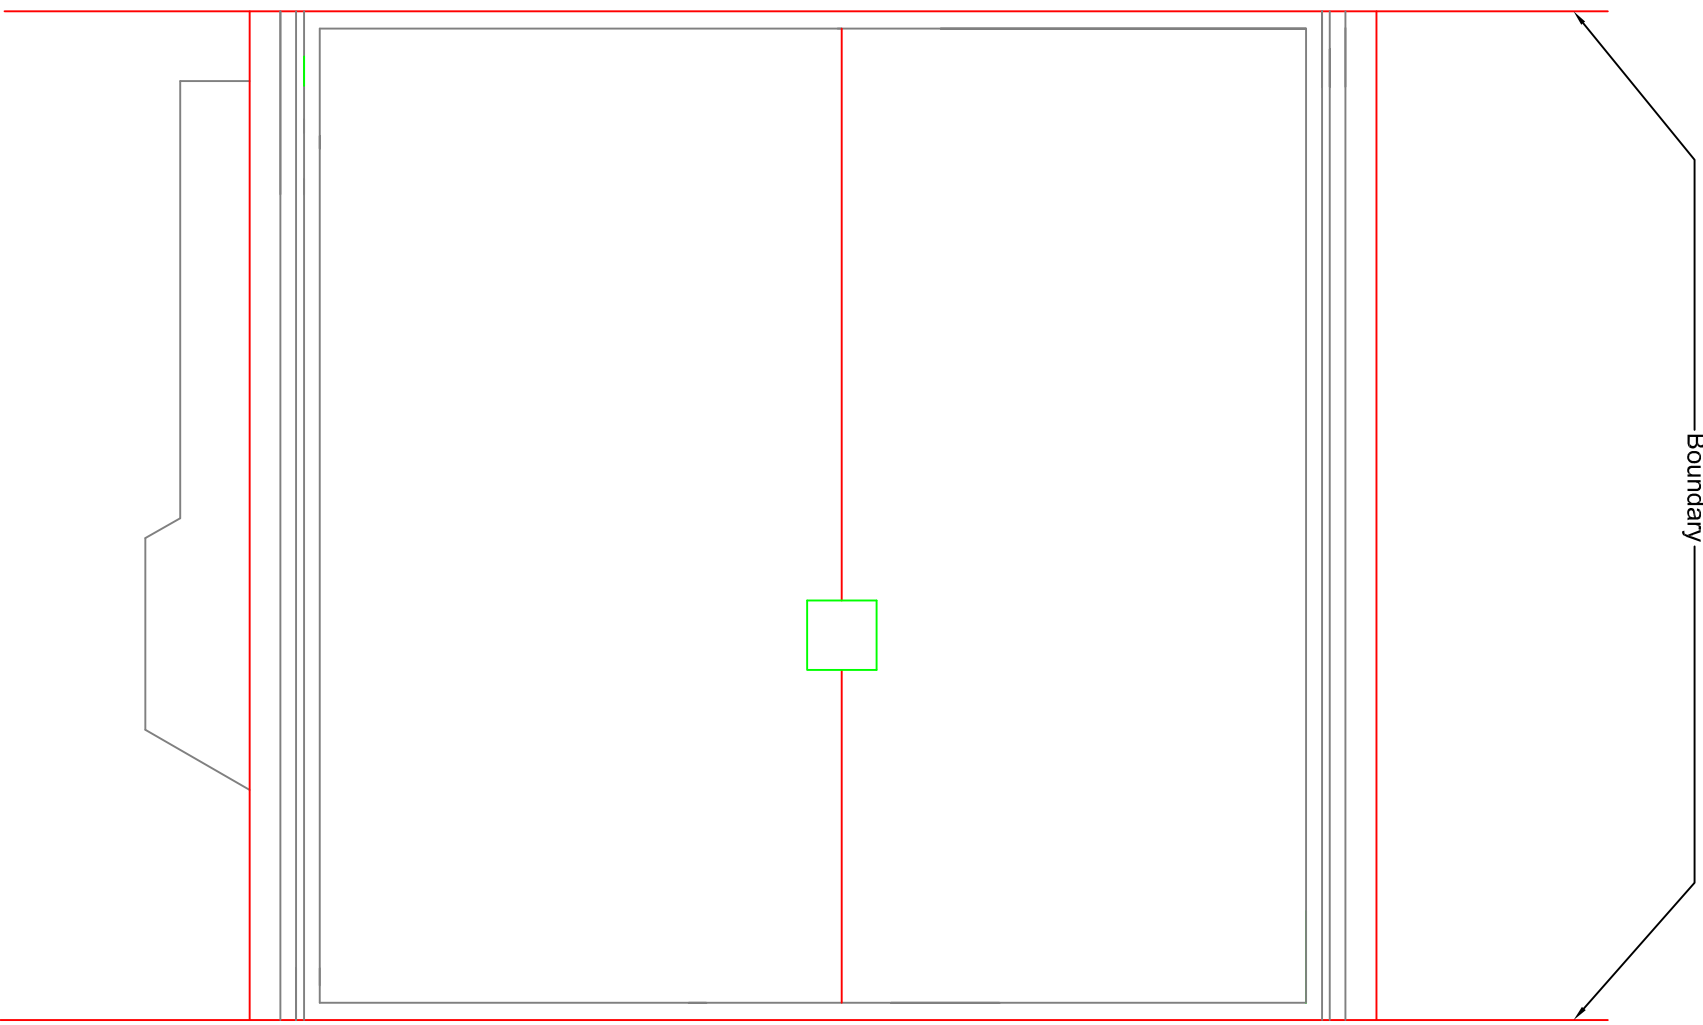

EXISTING FIRST FLOOR PLAN
1:50

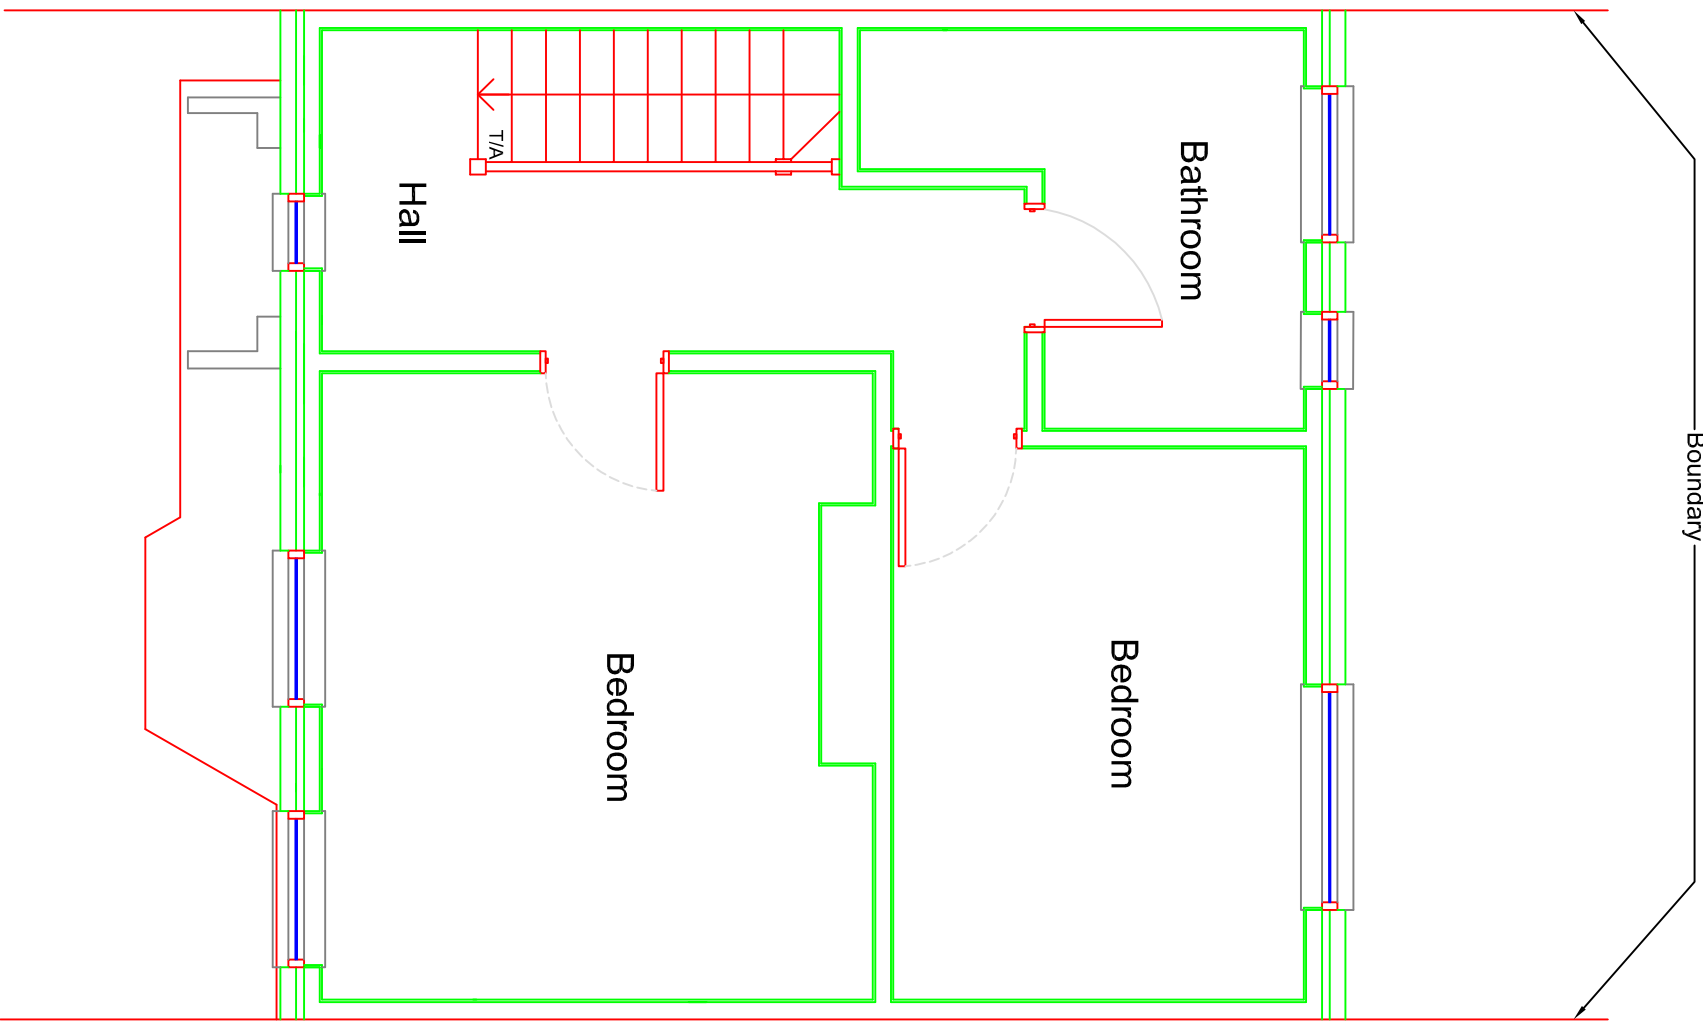

EXISTING GROUND FLOOR PLAN
1:50

