



(DRAWING SCALE)

This drawing is issued for design input purposes only. Any dimensions taken from this drawing should be cross-checked against the approved plan to any extent possible. The client is responsible for the accuracy of the information and should be brought to the attention of the supporting architect and project manager immediately.

LEGEND:

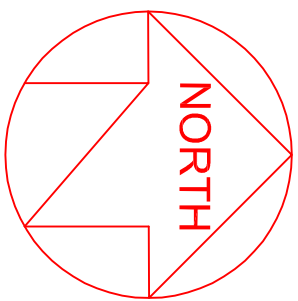


CONSTRUCTION NOTES:

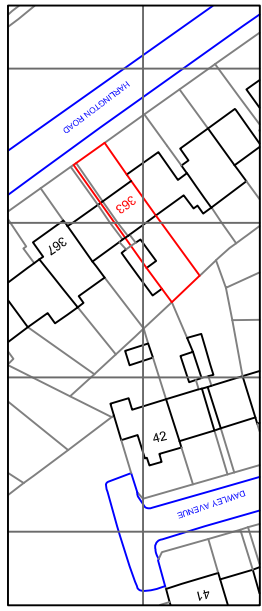

1:1250 5 m 20 m 50 m 100 m
10 m

SITE PLAN - 1:1250

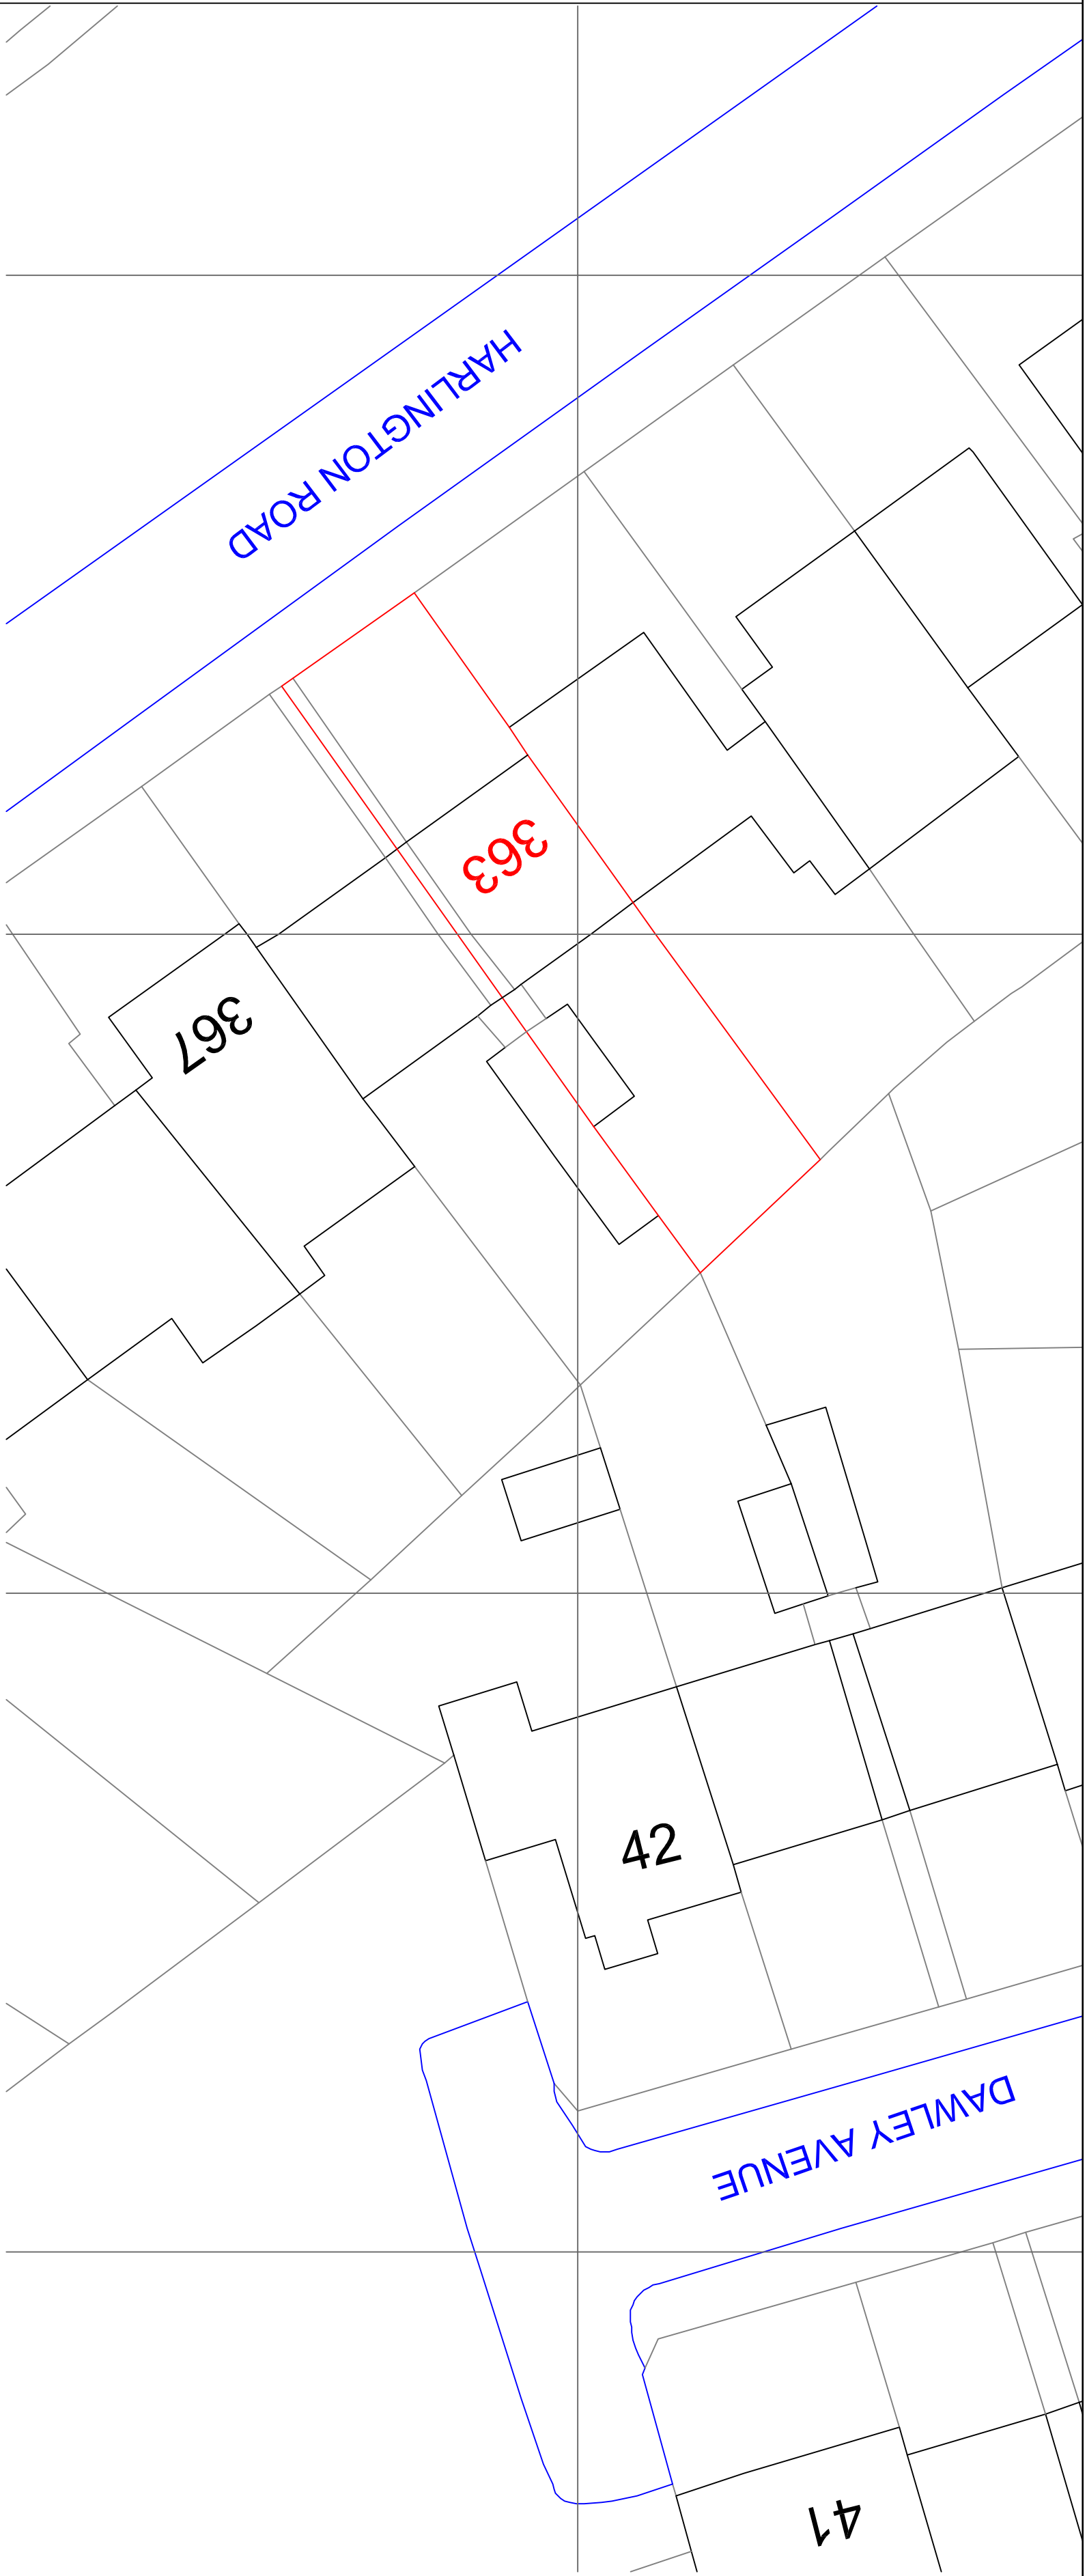

BLOCK PLAN

1:200 1 m 5 m 10 m
2 m

rev.	description	date
------	-------------	------

-	-	-
-	-	-
-	-	-
-	-	-
-	-	-

project	363 HARLINGTON ROAD, HILLINGDON, MIDDX. UB8 3JE
---------	--

title	SITE PLAN AND BLOCK PLAN
-------	-----------------------------

client	Mr. & Mrs. Penil
--------	------------------

scale	1	50	27	07	21
-------	---	----	----	----	----

dwg no.	1244	A1	SU02	-
---------	------	----	------	---

REN 8 HARLINGTON ROAD 1, 01896 461 888
COMLEY T. 01896 464 471
DESIGN & PROJECT UB8 3AJ E. daniel@ren.com
MANAGEMENT