


Dimensions are not to be scaled from this drawing

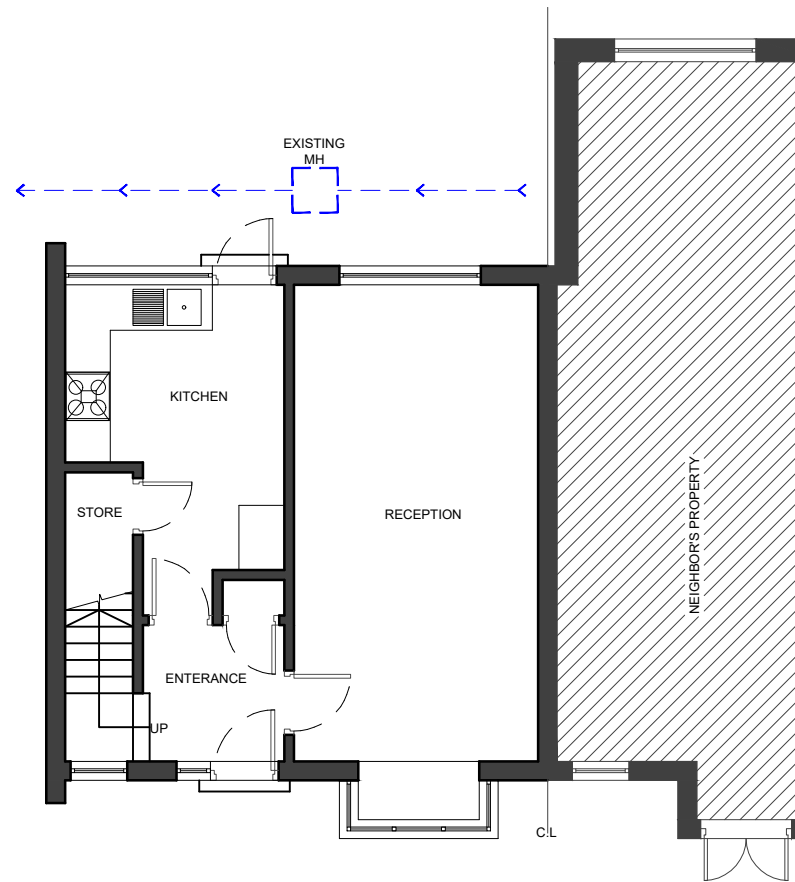

The floor plan for the second floor shows a rectangular layout. On the left side, there is a staircase leading up and down. Adjacent to the staircase is a bathroom containing a bathtub, toilet, and sink. The main area of the floor is divided into two bedrooms by a central hallway. The top bedroom is labeled 'BEDROOM' and the bottom bedroom is also labeled 'BEDROOM'. The right side of the plan is bordered by a hatched area labeled 'NEIGHBOR'S PROPERTY'. A 'C.L.' (Center Line) is marked at the bottom right corner.

[illegible]

Diagram illustrating the rear elevation of a house. The house features a brick chimney and a gabled roof. A horizontal line indicates a 2m high rear boundary, and a vertical line on the right indicates a 1m high front boundary.

[illegible]

Scale 1:100@A3	Drawn MZ	Approved	Date MAY 21
Job No. DAC-09	Drawing No. P-06 TG-02		Rev. A