




NOTES
Dimensions are not to be scaled from this drawing.

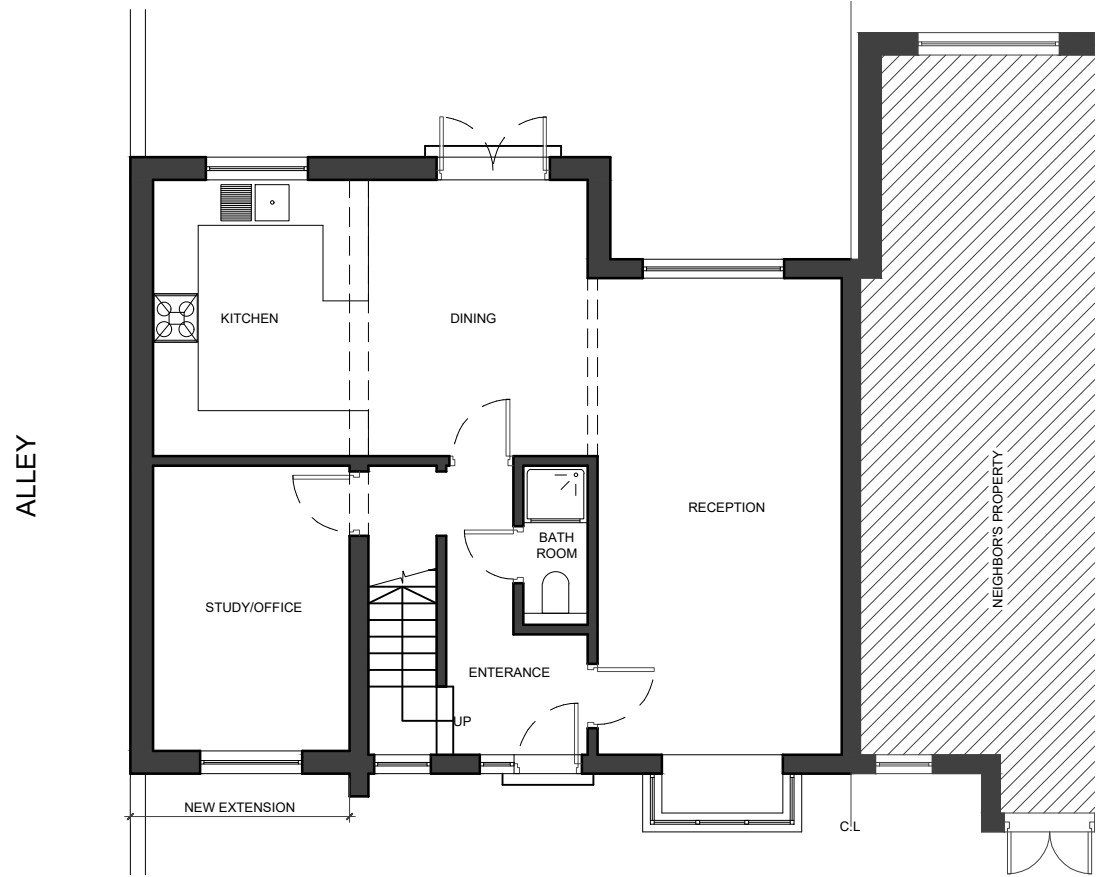

01 - GROUND FLOOR PLAN

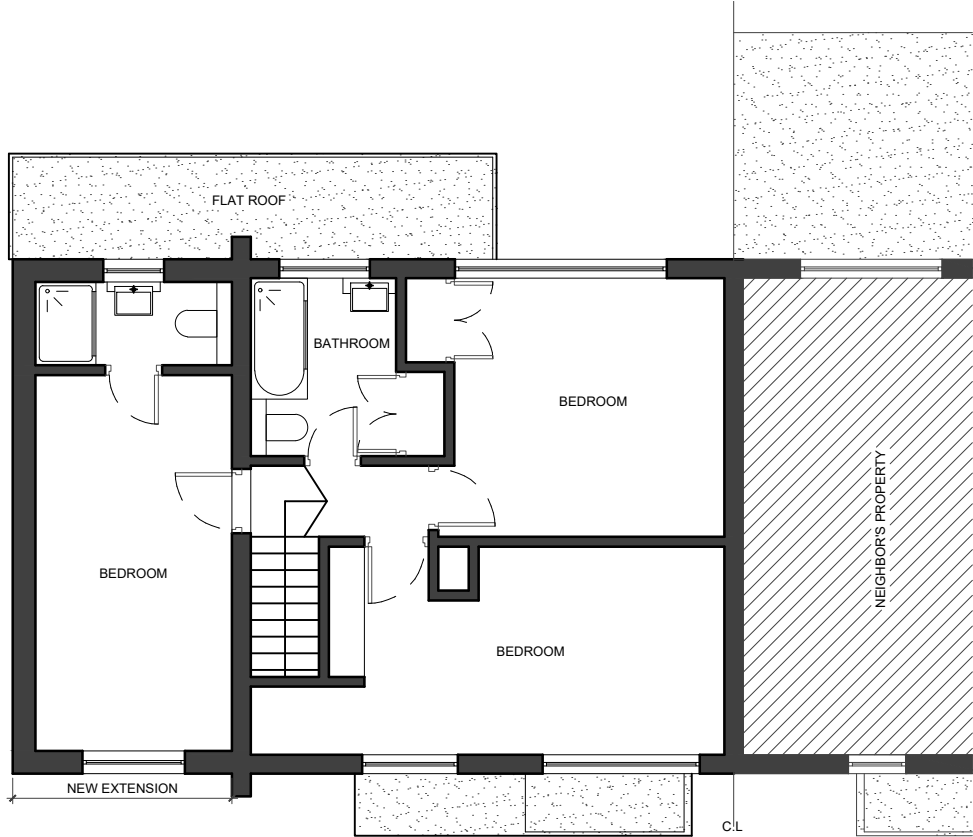


02 - FIRST FLOOR PLAN

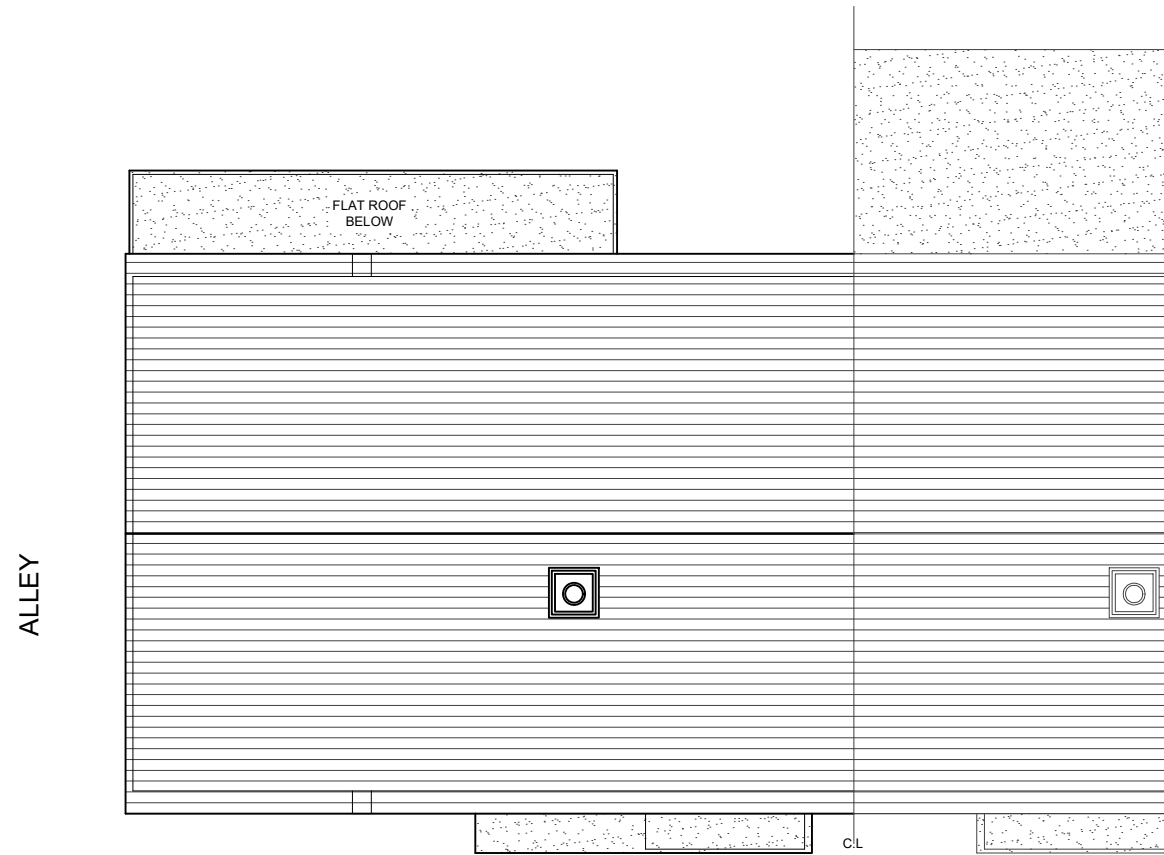

03 - ROOF PLAN

REVISIONS			
NO.	DESCRIPTION	DATE	BY

 

DE ARCHITECTURAL CONSULTANCY LTD M: 07869580774, 07883602259 E: design.endeavour@gmail.com			
Project 06 THE GLEBE WEST DRAYTON LONDON, UB7 9JE			
Title PROPOSED PLANS			
Scale 1:100@A3	Drawn MZ	Approved	Date MAY 21
Job No. DAC-09	Drawing No. P-06 TG-03	Rev. A	