



NOTES
Dimensions are not to be scaled from this drawing.

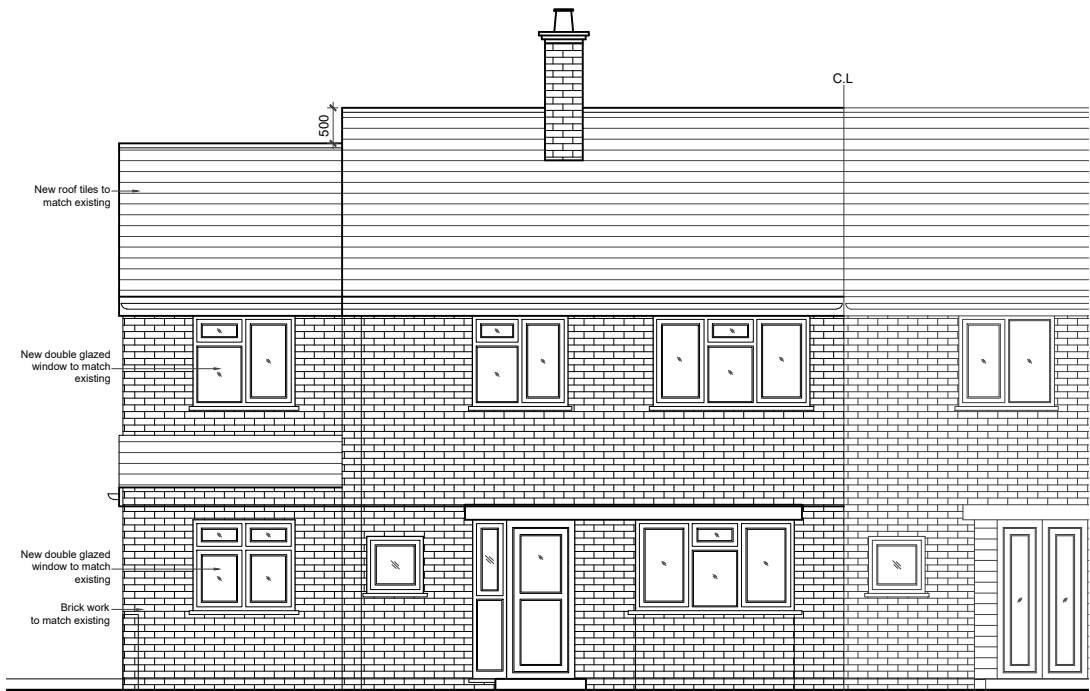

01 - FRONT ELEVATION




02 - REAR ELEVATION

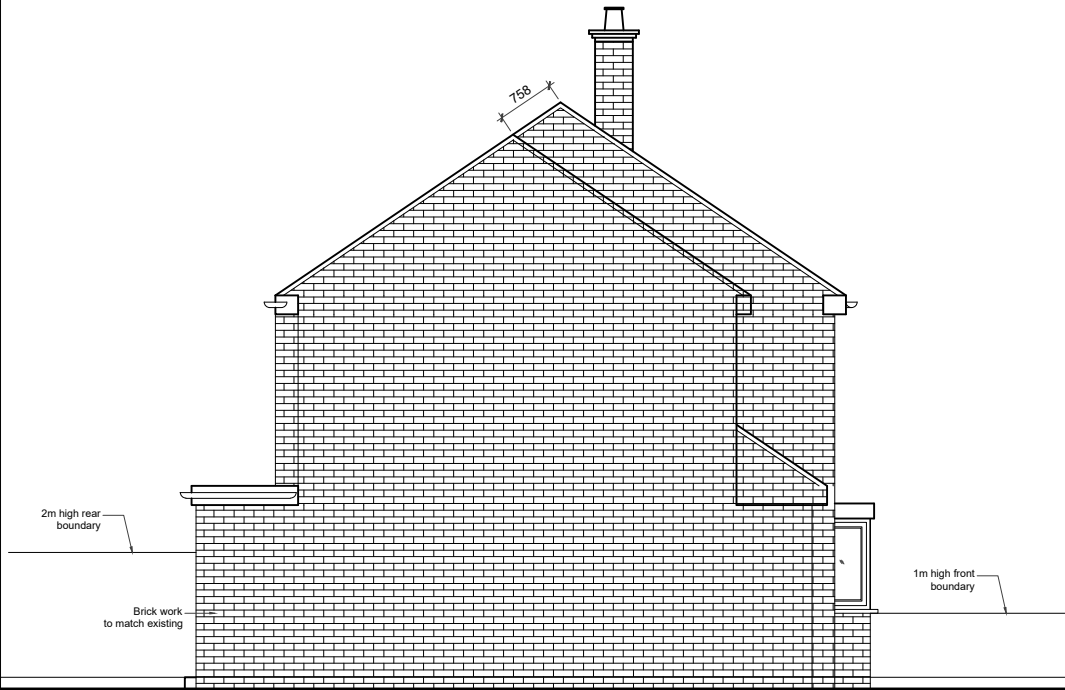

03 - SIDE ELEVATION

REVISIONS			
NO.	DESCRIPTION	DATE	BY

 

DE ARCHITECTURAL CONSULTANCY LTD
M: 07869580774, 07883602259
E: design.endeavour@gmail.com

Project 06 THE GLEBE WEST DRAYTON
LONDON, UB7 9JE

Title PROPOSED ELEVATIONS

Scale 1:100@A3	Drawn MZ	Approved	Date MAY 21
Job No. DAC-09	Drawing No. P-06 TG-04	Rev.	C