




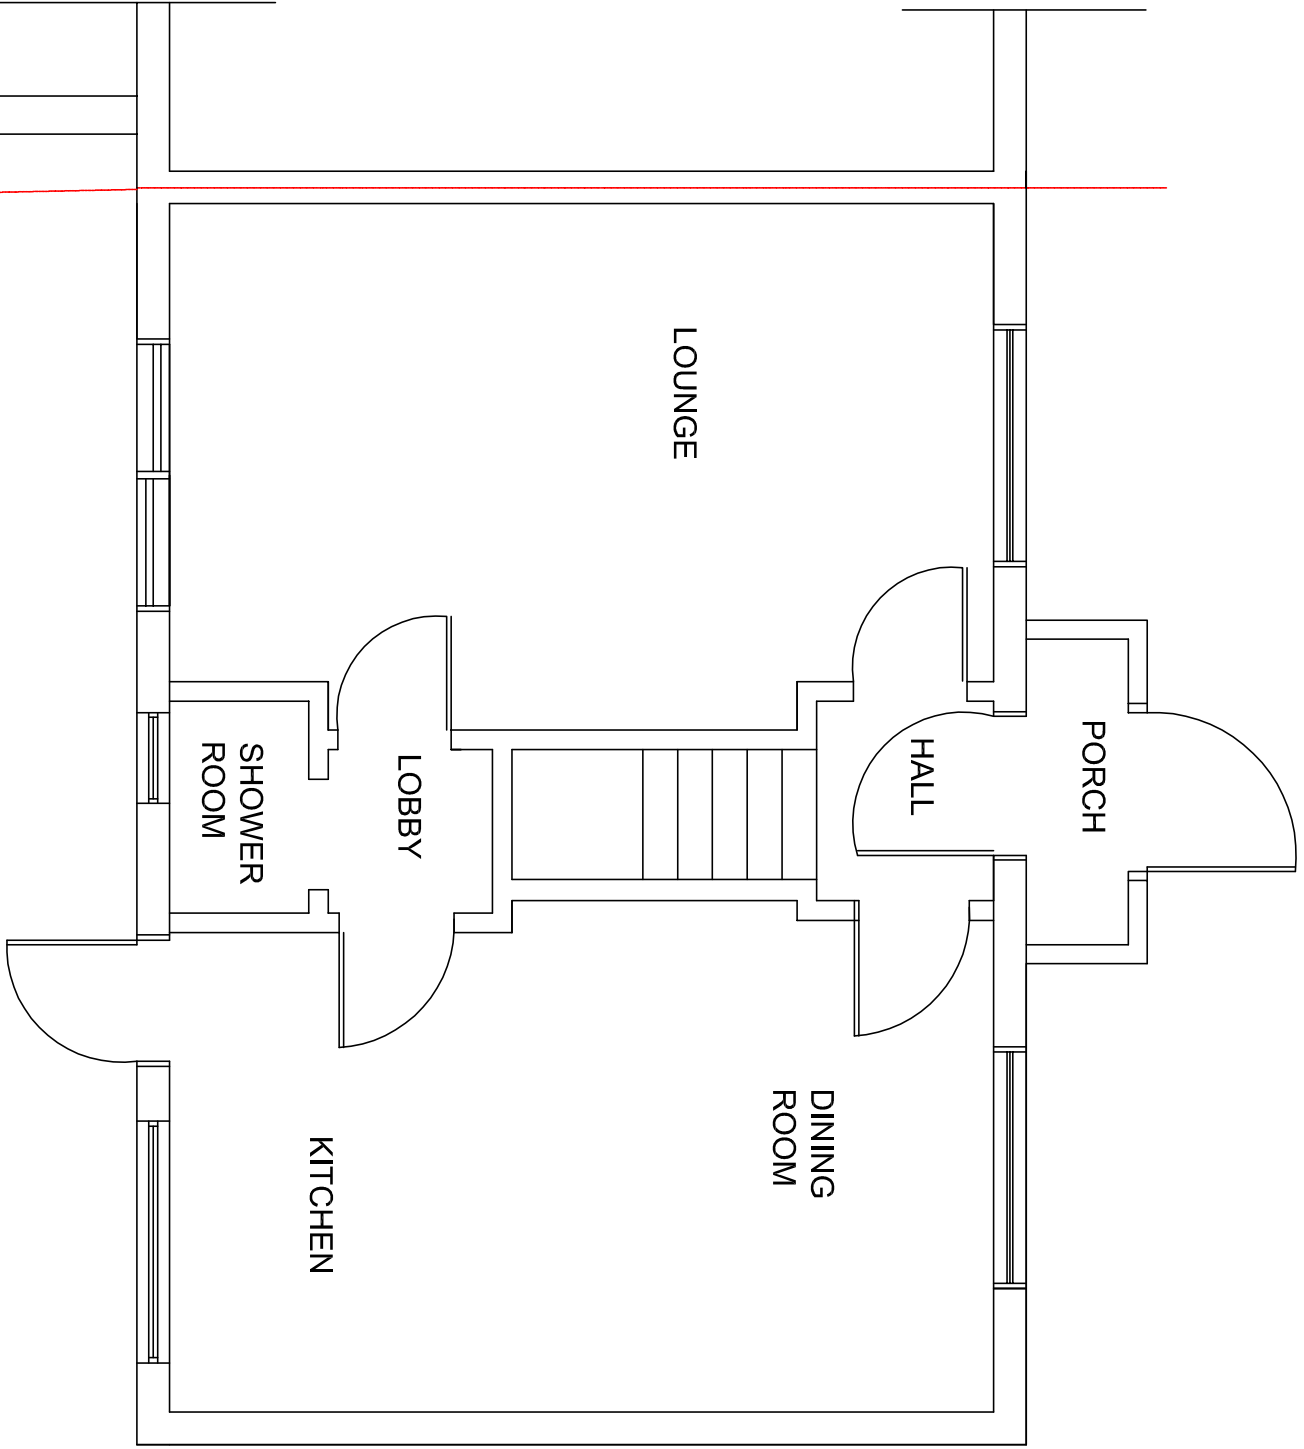


Existing Ground Floor Plan 1:50

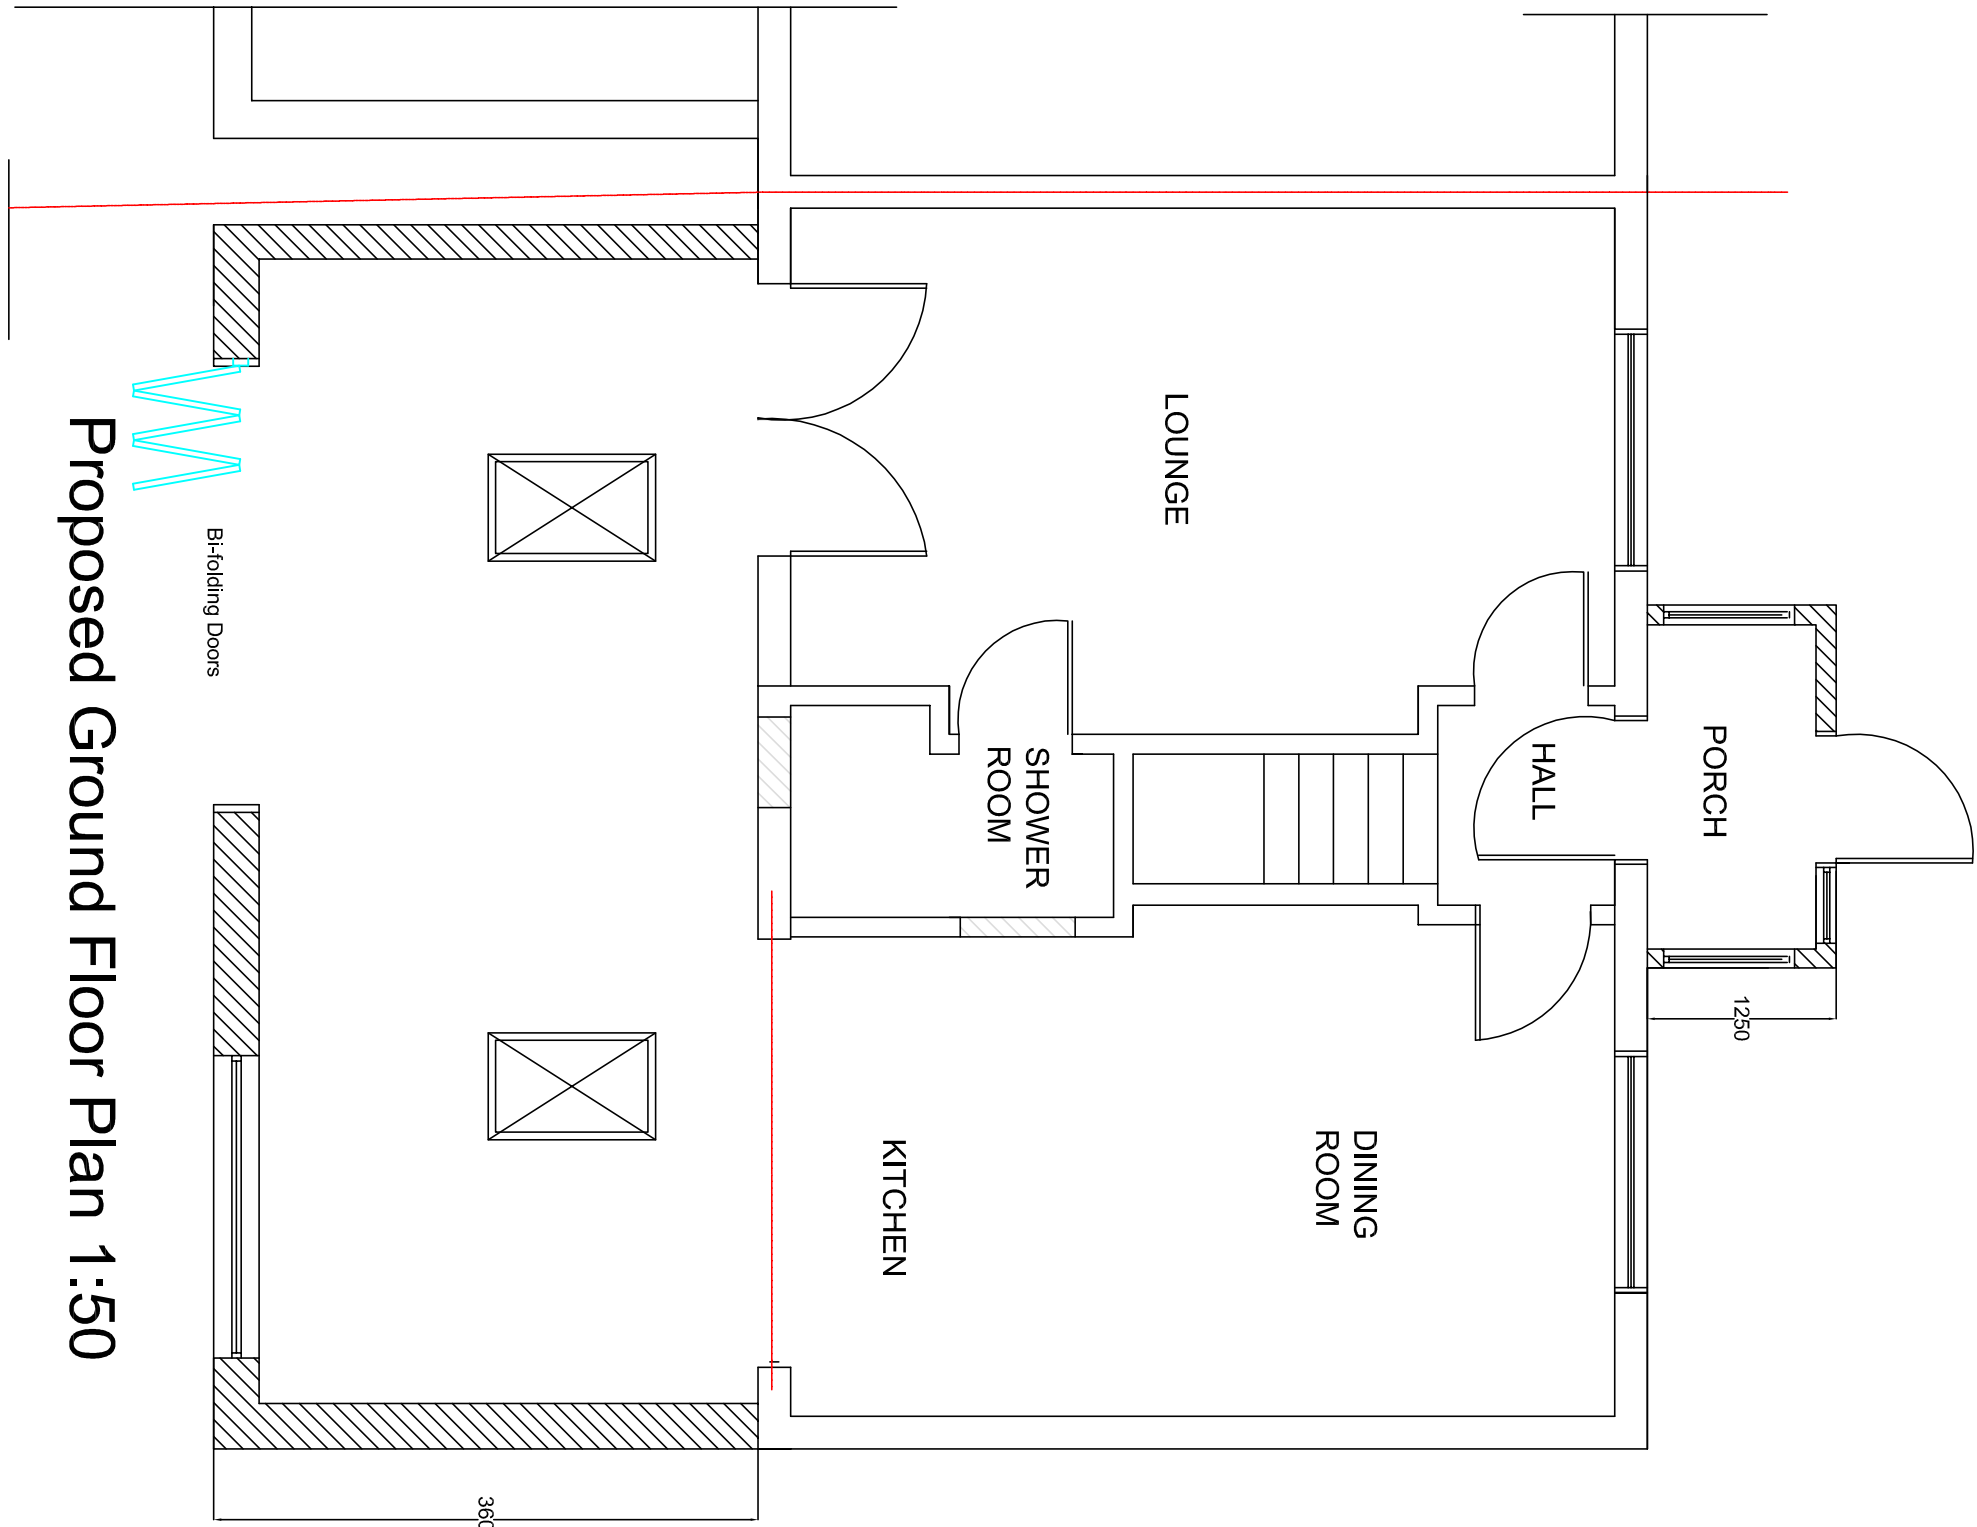


Proposed Ground Floor Plan 1:50

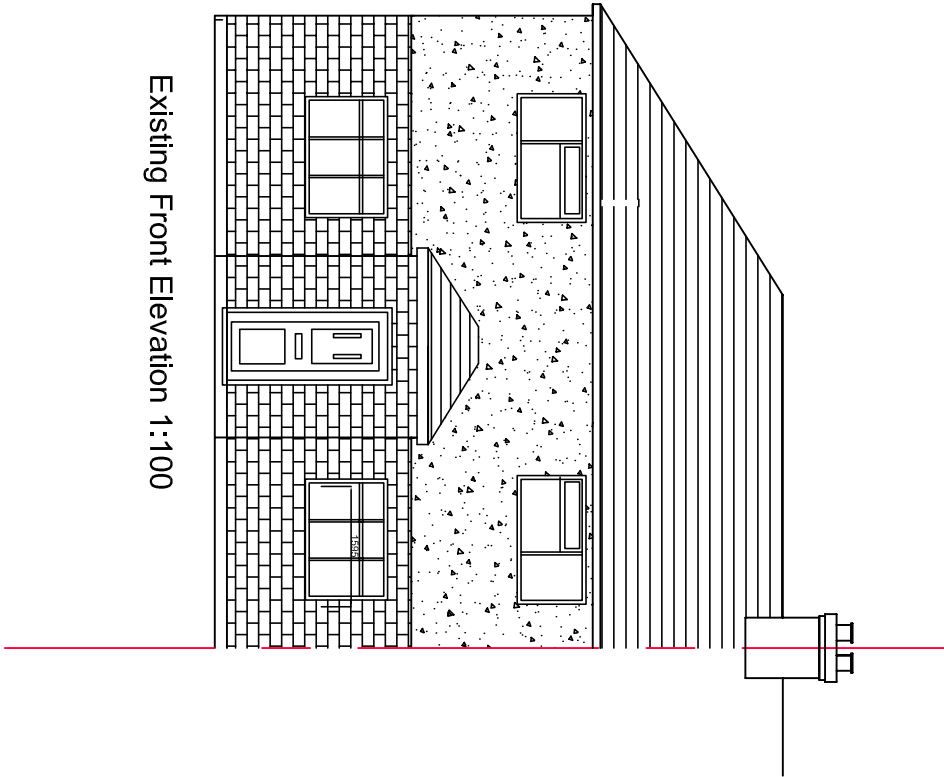


Existing Front Elevation 1:100

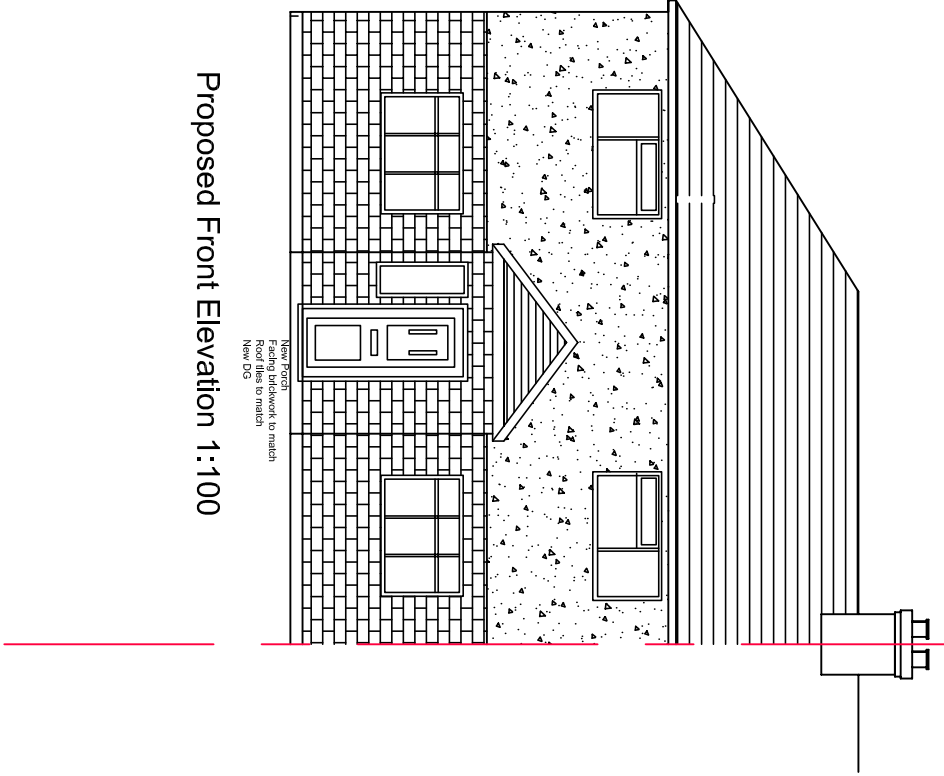


Proposed Front Elevation 1:100

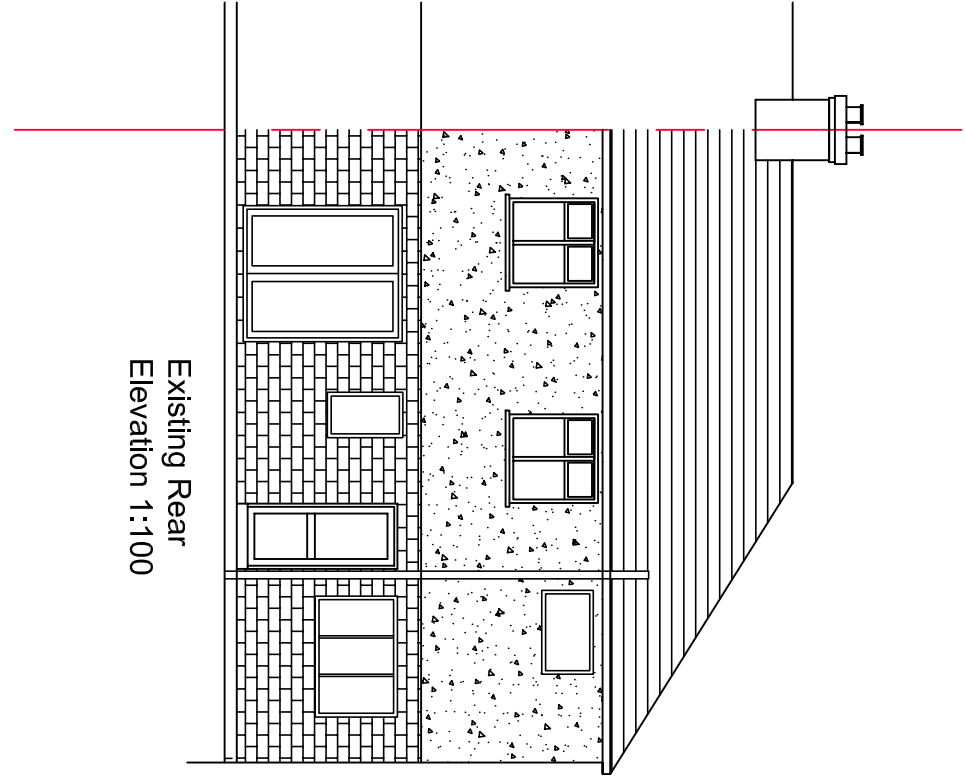


Existing Rear Elevation 1:100

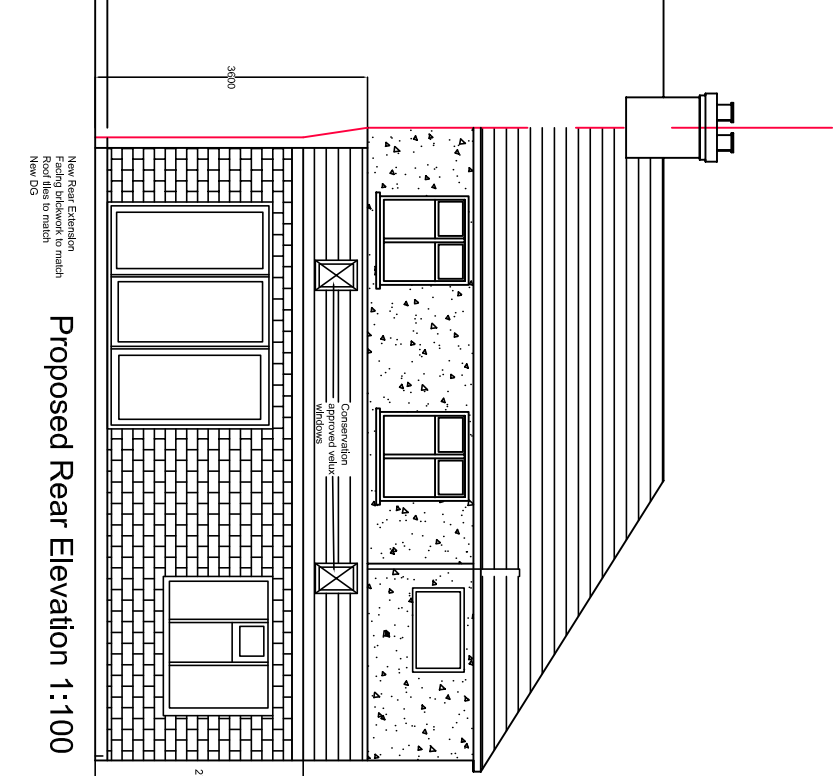


Proposed Rear Elevation 1:100

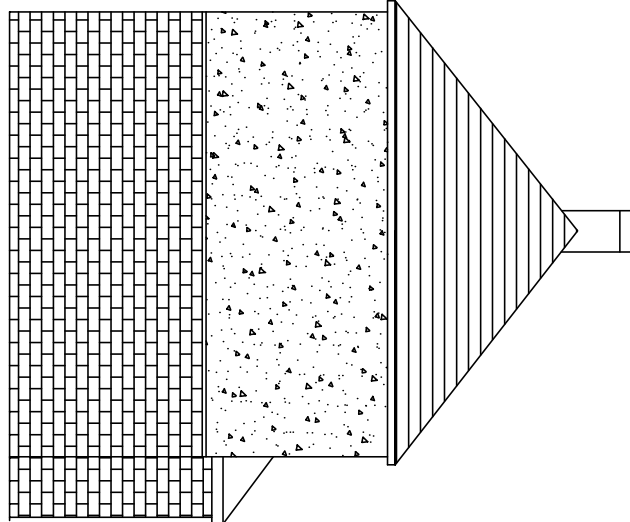


Existing LHS Elevation 1:100

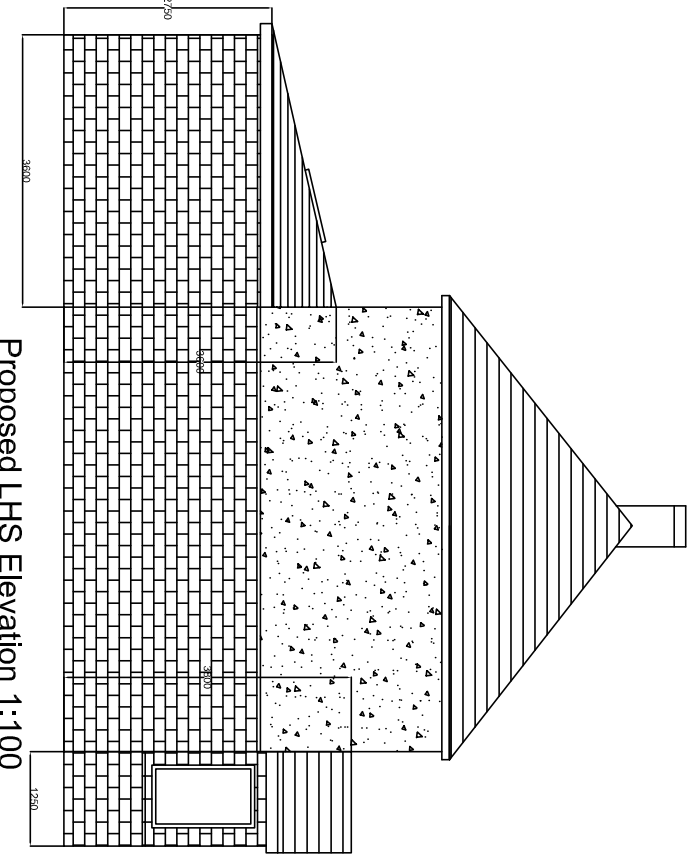


Proposed LHS Elevation 1:100

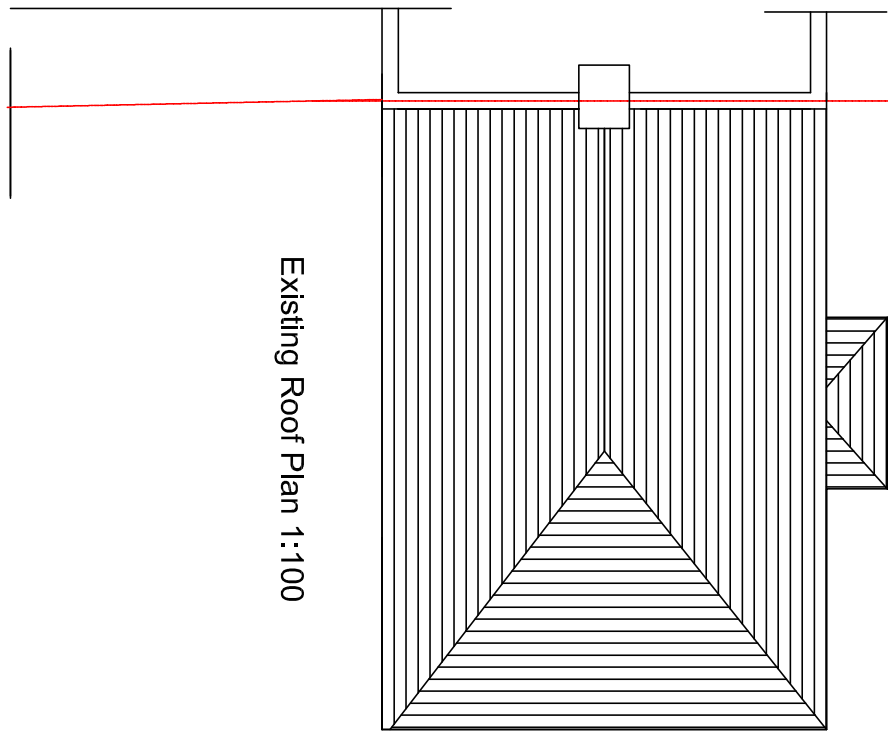


Existing Roof Plan 1:100

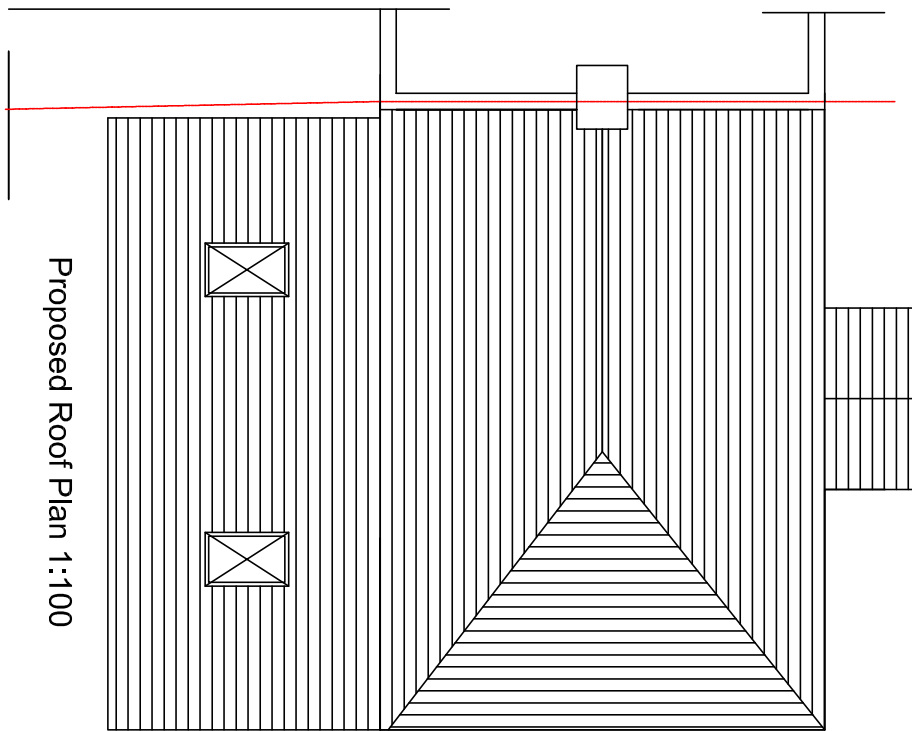

Proposed Roof Plan 1:100

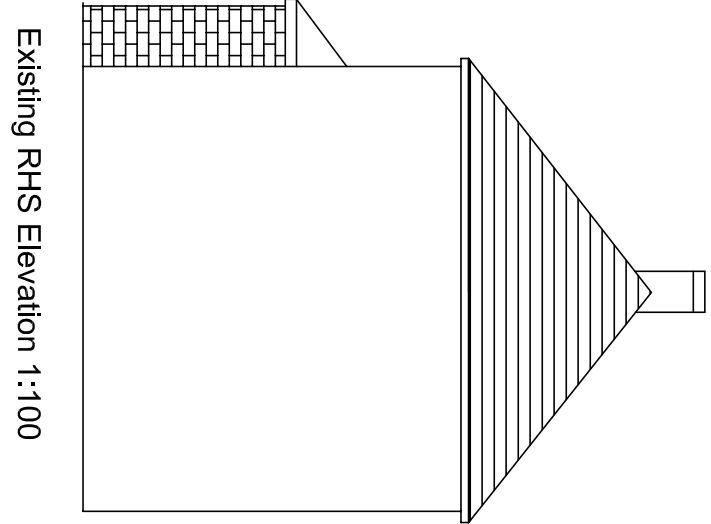

Existing RHS Elevation 1:100

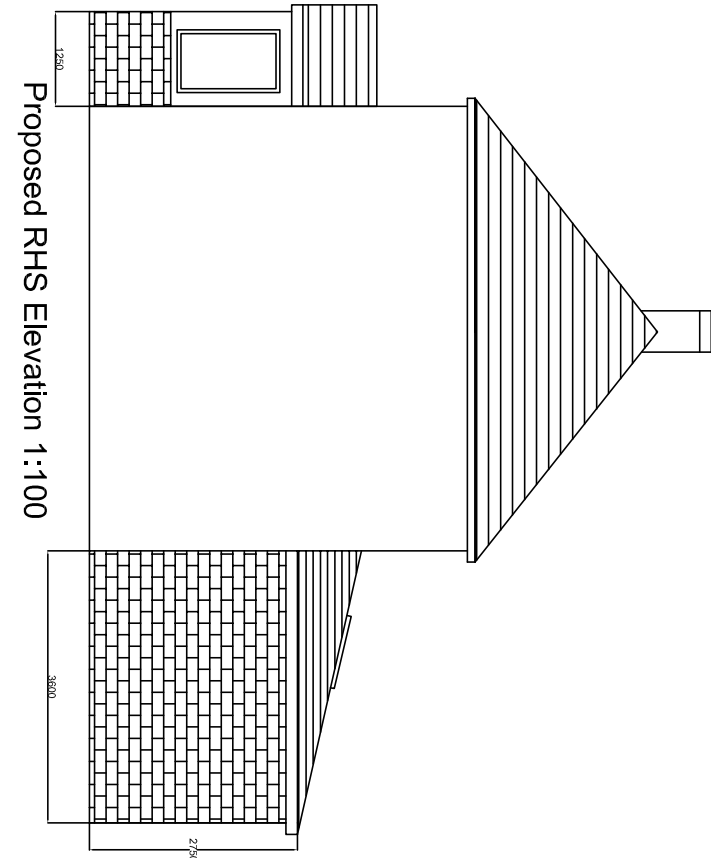

Proposed RHS Elevation 1:100

8STMARTINSROADPLANNINGDWG

All site dimensions to be verified on site.

Client : Chakra Teja Kanakamedala

Property: 8 St Martins Road West Drayton UB7 7EP

Description of Works: 3.6m Single Storey Rear Extension and new porch .

Scale: 1 /100 ,1 /50      Date: July 2021      Drawn :AP

