

Notes.

The copyright of this drawing is vested in Lacey Architectural Services and it must not be copied, reproduced or disclosed, in part or full, without consent.


This drawing must not be scaled.

All dimensions are to be checked on site before work is commenced. Any discrepancies or omissions are to be reported immediately to Lacey Architectural Services.



Materials and workmanship are to comply in all respects with current British Standard Specifications, British Standards Code of Practice and Building Regulations.

This drawing should be read in conjunction with all other relevant drawings, specifications and schedules issued by Lacey Architectural Services or other specialists.


All dimensions are in millimeters, unless expressly noted otherwise.

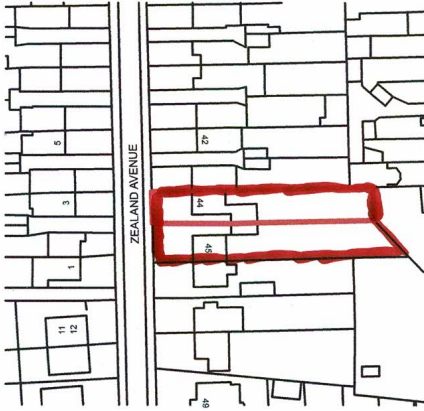


Location Plan (No.44)
Scale 1:1250

  


Cycle
storage
See drawing
BS 1.

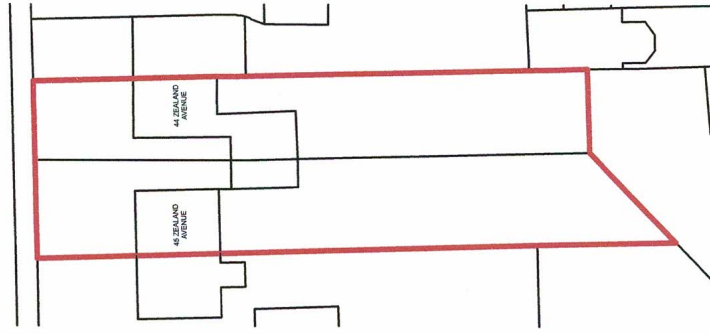

Existing Site Plan
Scale 1:500

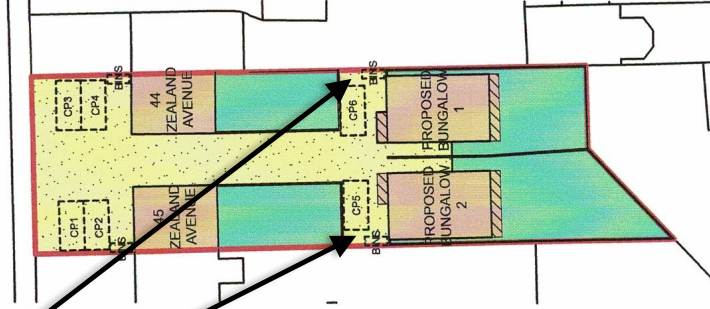

Proposed Site Plan
Scale 1:500

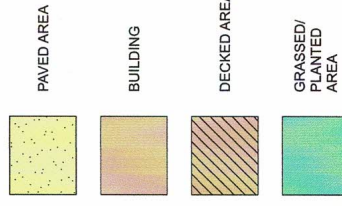

2m HIGH
TIMBER
FENCE

B	REV	DESCRIPTION	DATE	INITIAL
1		Drawing updated	11.02.21	ZL

Lacey Architectural Services Ltd.
30, The Old Rectory, Wotton Bassett, Leicestershire, LE19 1AA
Tel: 01530 810000
Fax: 01530 810001
Email: info@laceyarchitect.co.uk
Web: www.laceyarchitect.co.uk

Lacey Architectural Services

Client	Mr & Mrs Hughes
Project	44-45 Zealand Avenue
Drawing Title	Site and Location Plans

Drawn	ZL	Checked	ZL	Scale	As Shown
Drawing Number	J19019 - 001	Revision	A	Paper Size	A3
				Date	Mar 19