

Notes.


The copyright of this drawing is vested in Lacey Architectural Services and it must no be copied, reproduced or disclosed, in part or full, without consent.

This drawing must not be scaled.
All dimensions are to be checked on site before work is commenced. Any discrepancies or omissions are to be reported immediately to Lacey Architectural Services.

Materials and workmanship are to comply in all respects with current British Standard Specifications, British Standards Code of Practice and Building Regulations.

This drawing should be read in conjunction with all other relevant drawings, specifications and schedules issued by Lacey Architectural Services or other specialists.

All dimensions are in millimeters, unless expressly noted otherwise.

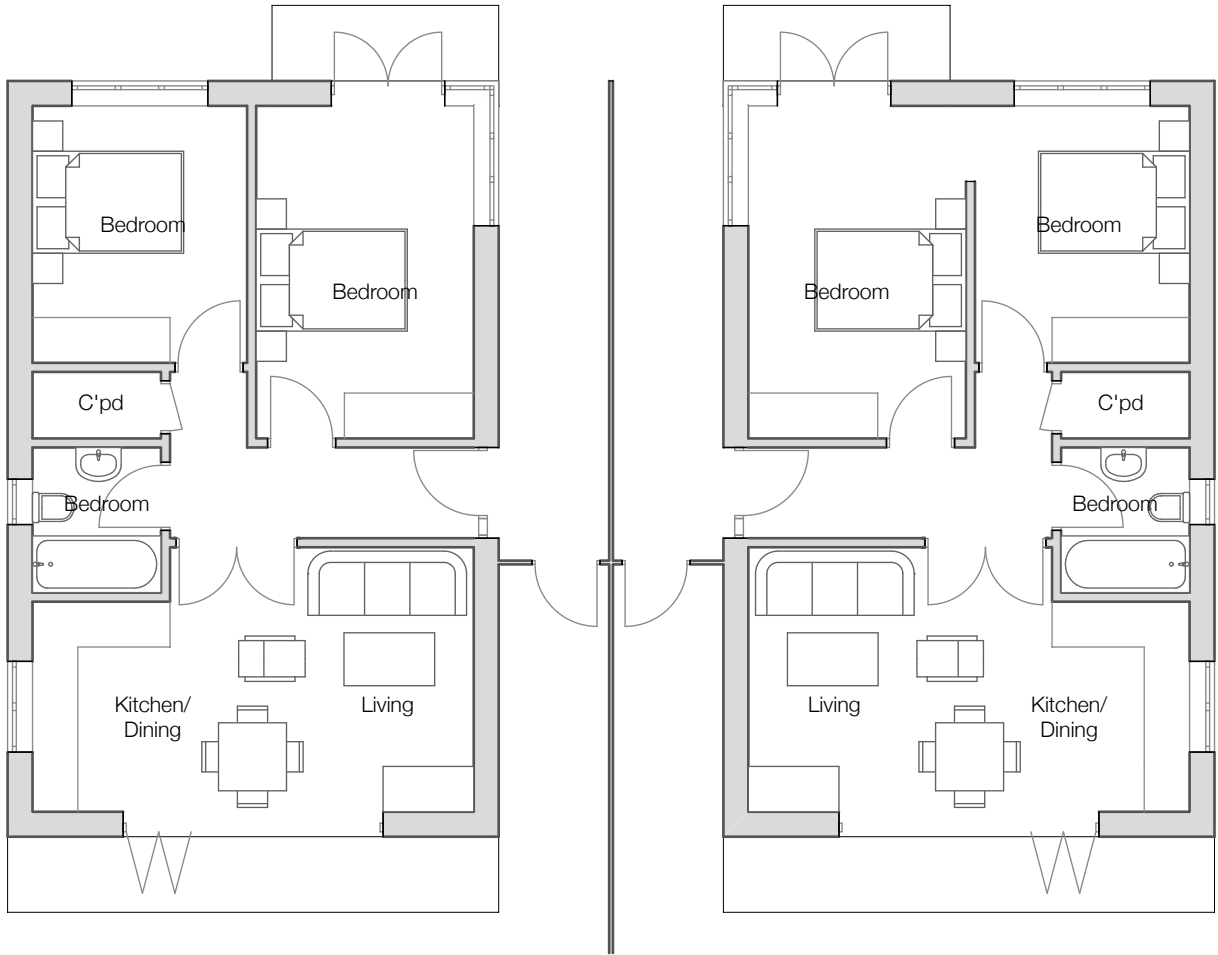

Floor Plan (Bungalow 2)
Scale 1:100

Floor Plan (Bungalow 1)
Scale 1:100

REV	DESCRIPTION	DATE	INITIAL
 Lacey Architectural Services Ltd. 3a Ringwood Road Vernwood Dorset BH31 7AA Tel: 01202 624908 Email: zak@laceyarchitectural.co.uk Web: www.laceyarchitectural.co.uk			
Client	Mr & Mrs Hughes		
Project	44-45 Zealand Avenue		
Drawing Title	Plans		
Drawn ZL	Checked ZL	Scale As Shown	
Drawing Number J19019 - 002		Revision	Paper Size A3
			Date Mar 19