

Notes.


The copyright of this drawing is vested in Lacey Architectural Services and it must not be copied, reproduced or disclosed, in part or full, without consent.

This drawing must not be scaled.
All dimensions are to be checked on site before work is commenced. Any discrepancies or omissions are to be reported immediately to Lacey Architectural Services.



Materials and workmanship are to comply in all respects with current British Standard Specifications, British Standards Code of Practice and Building Regulations.

This drawing should be read in conjunction with all other relevant drawings, specifications and schedules issued by Lacey Architectural Services or other specialists.



All dimensions are in millimeters, unless expressly noted otherwise.

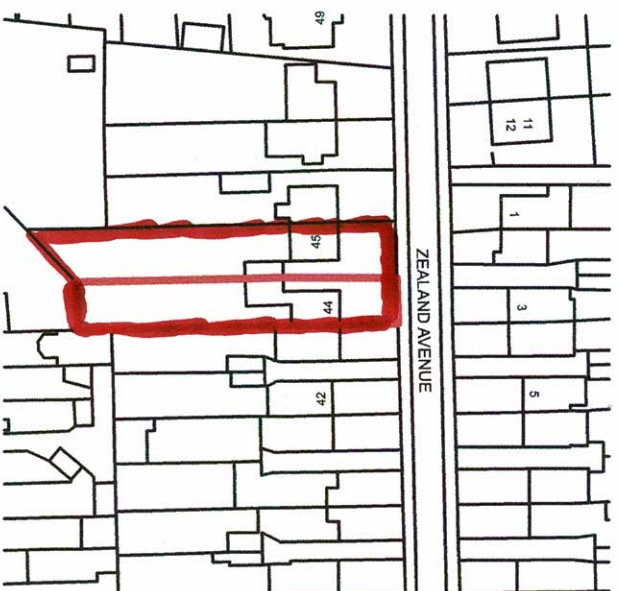

Location Plan (No.44)
Scale 1:1250

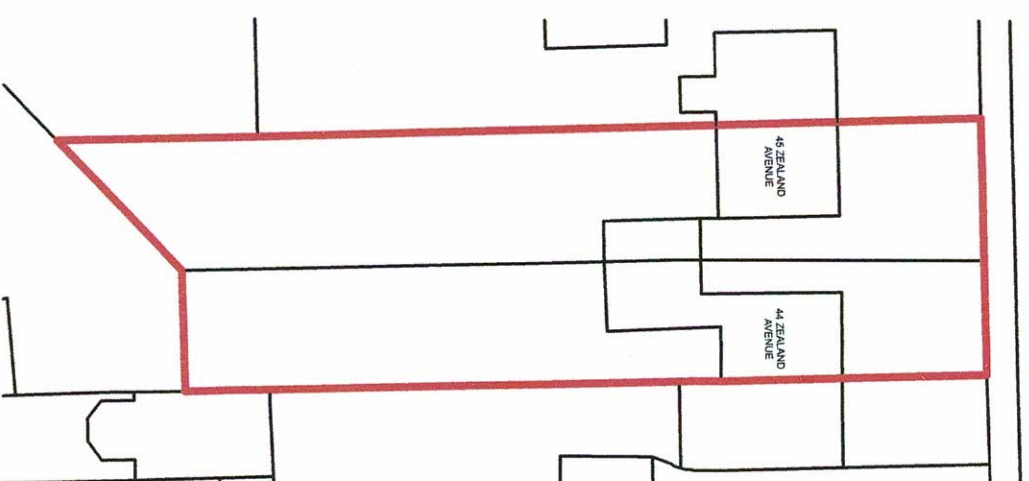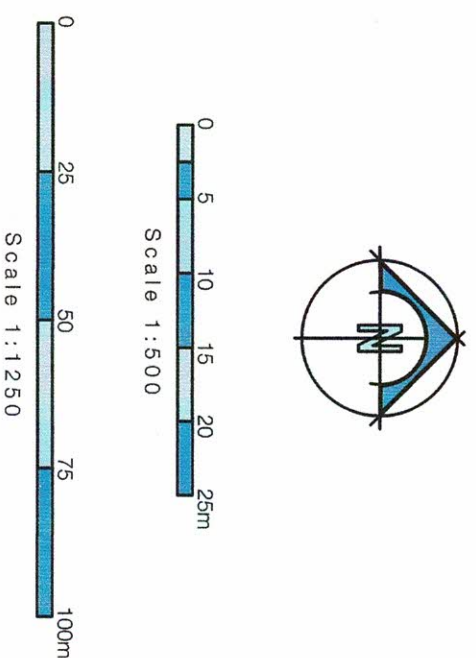

Existing Site Plan
Scale 1:500

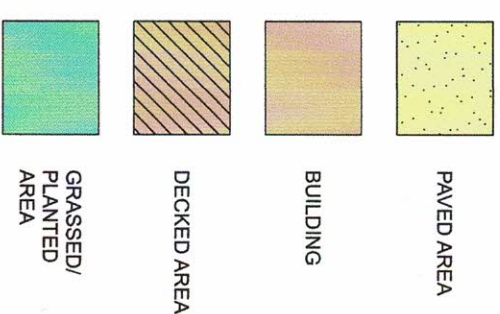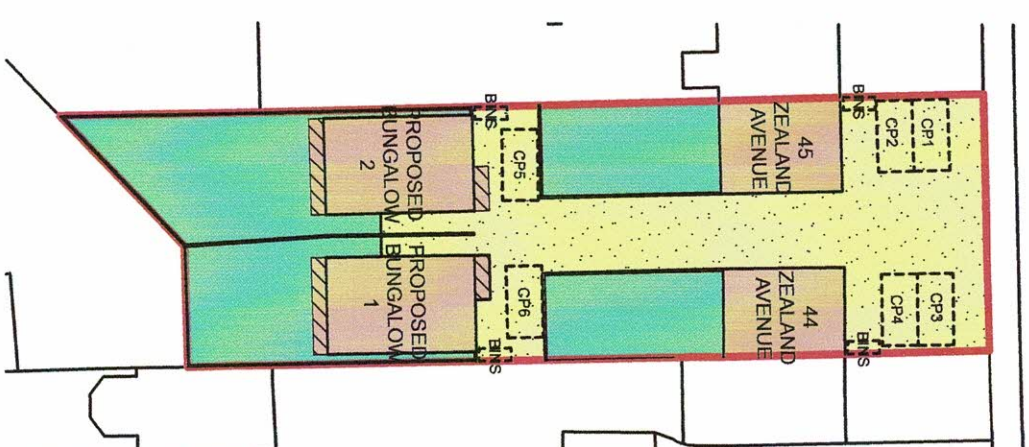

B	Drawing updated	11.02.21	ZL
REV	DESCRIPTION	DATE	INITIAL

Lacey Architectural Services Ltd.
3a Heywood Road
Weymouth
Dorset DT4 7AA
Tel: 01328 324008
Email: zak@laceyarchitectural.co.uk
Web: www.laceyarchitectural.co.uk

Client	Mr & Mrs Hughes
Project	44-45 Zealand Avenue
Drawing Title	Site and Location Plans

Drawn	Checked	Scale
ZL	ZL	As Shown
Drawing Number	Revision	Paper Size
J19019 - 001	A	A3
	Date	
	Mar 19	