




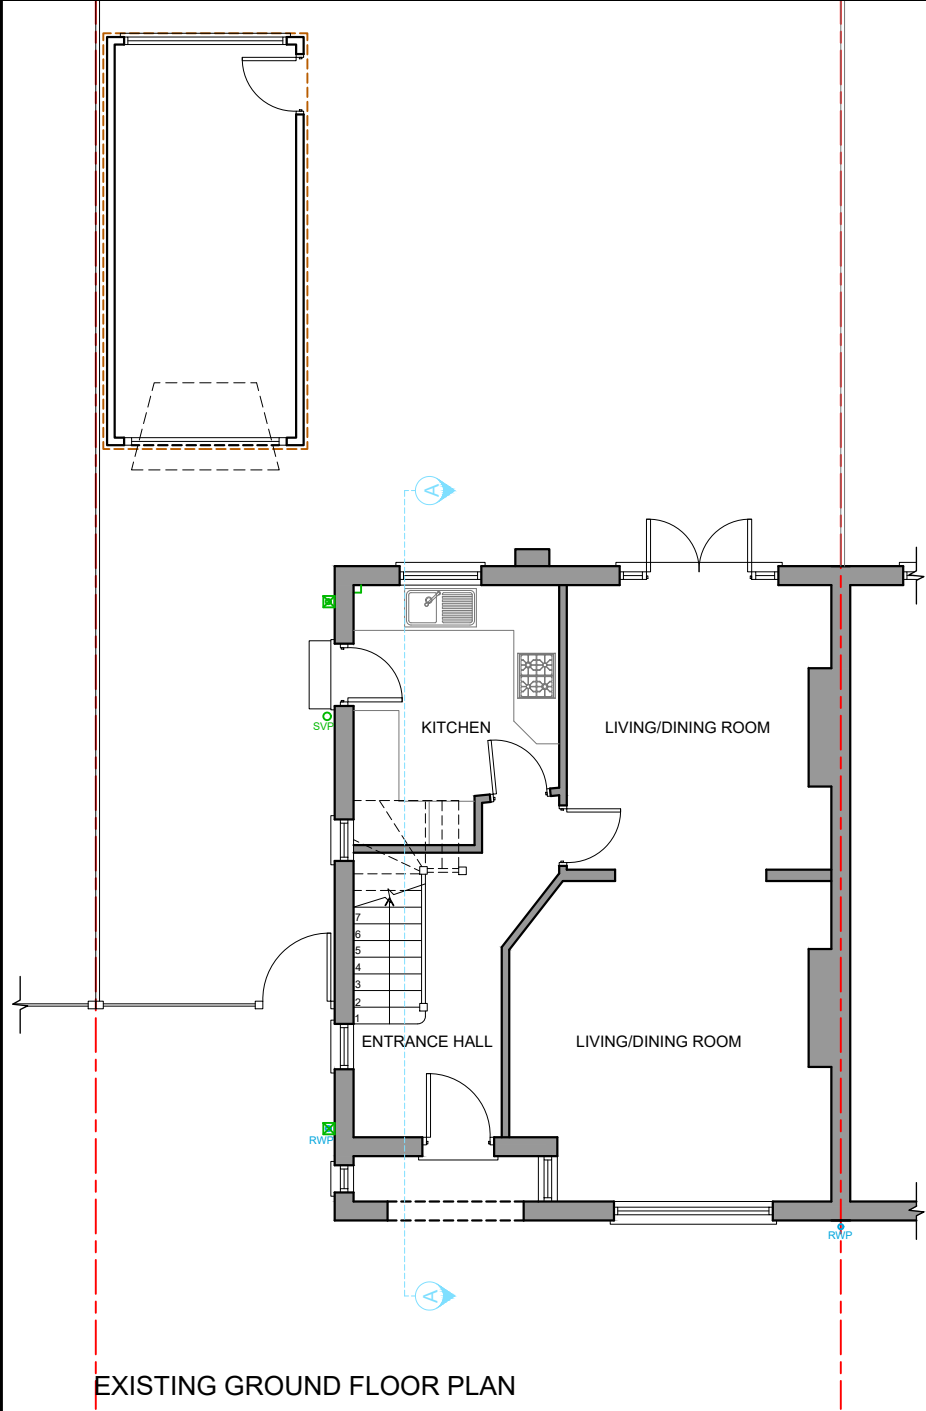

EXISTING GROUND FLOOR PLAN

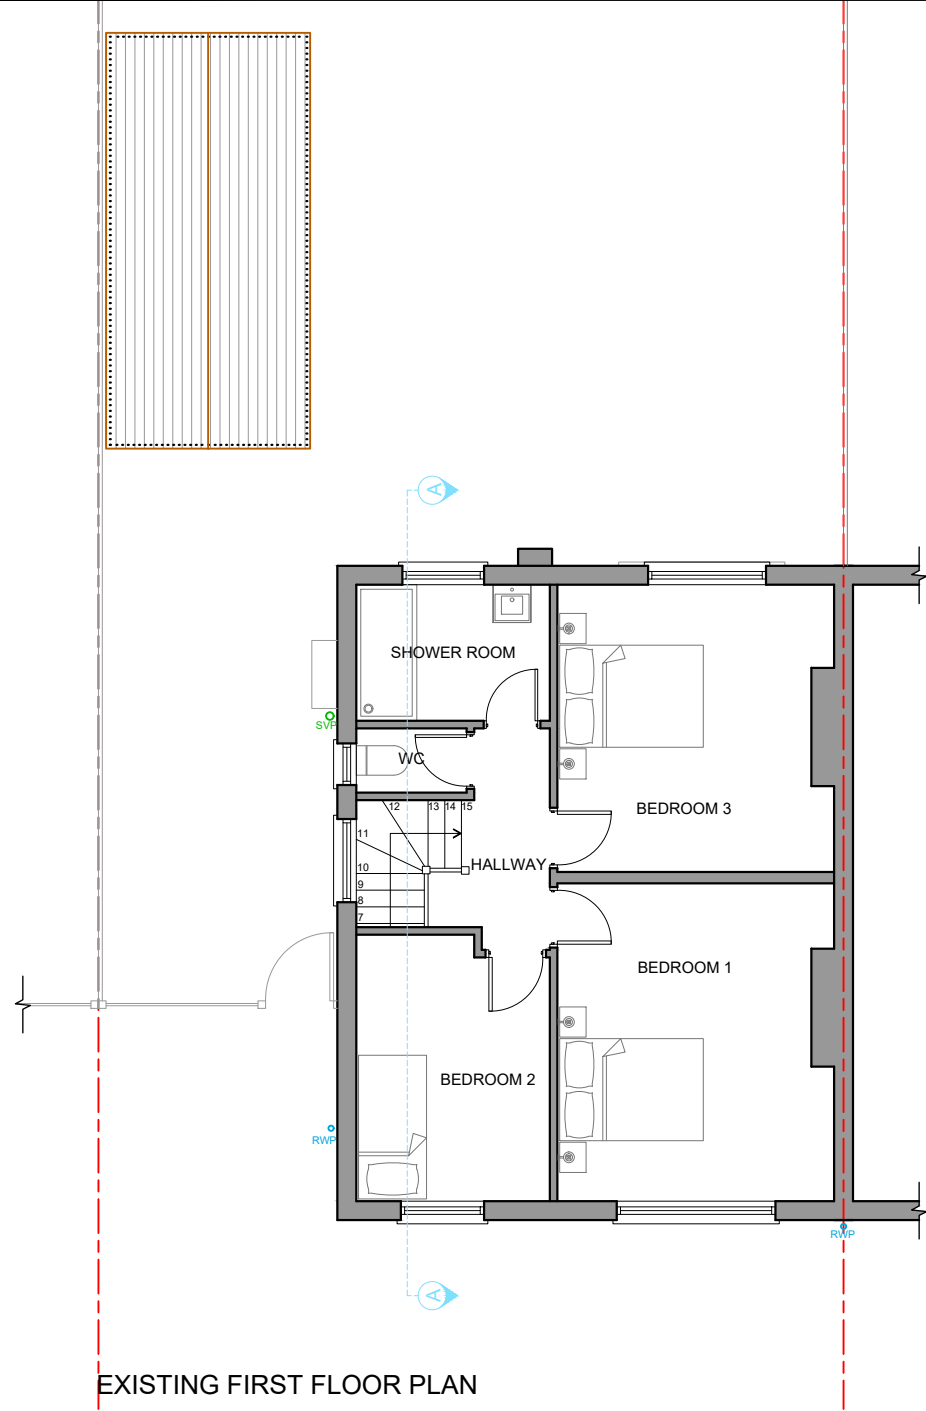


EXISTING FIRST FLOOR PLAN

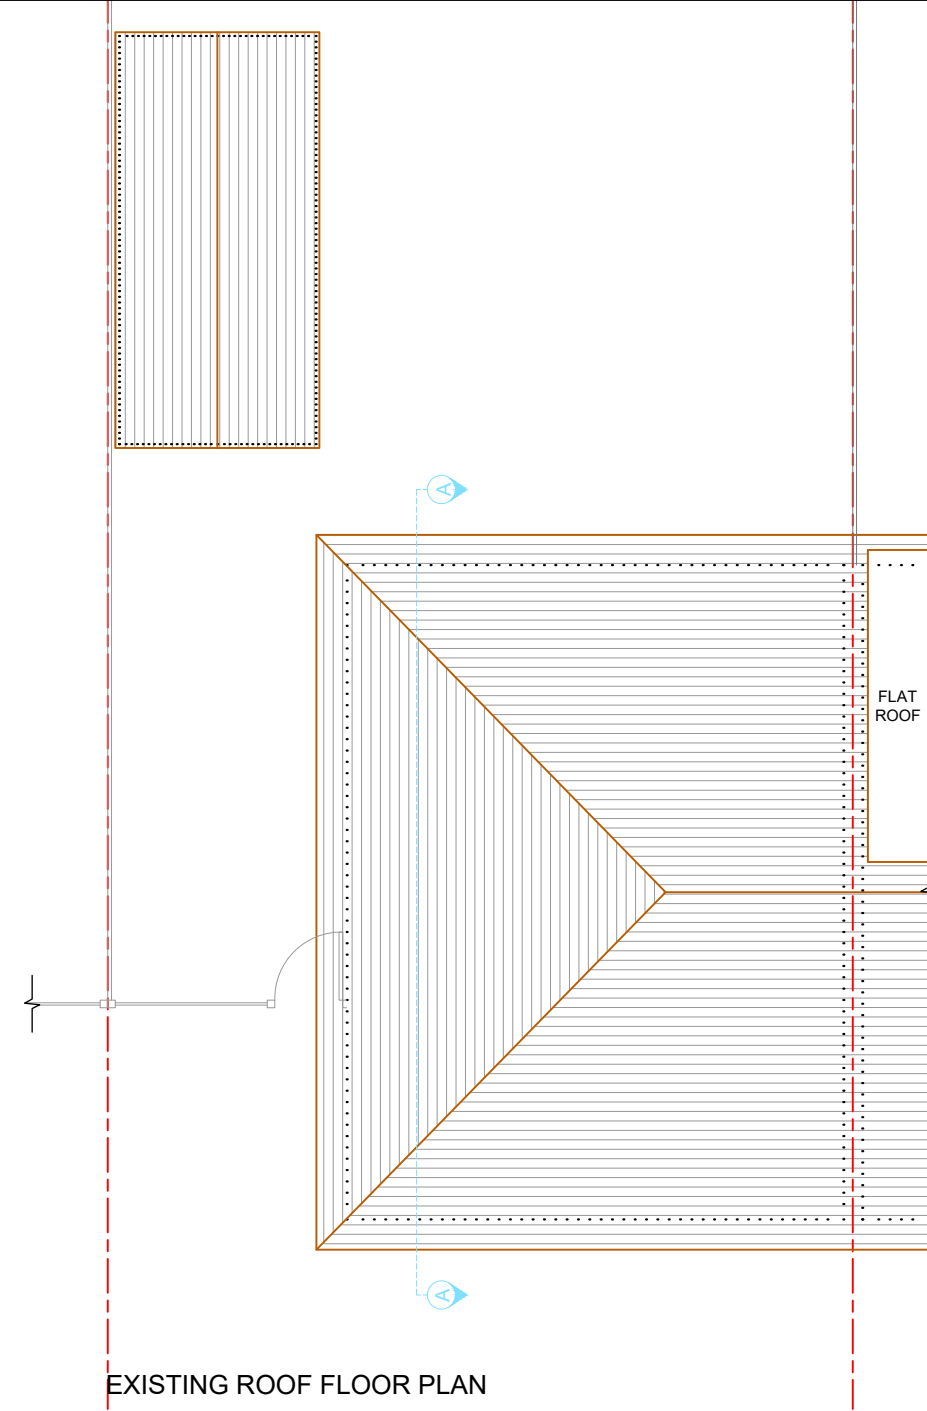


EXISTING ROOF FLOOR PLAN




EXISTING WEST (SIDE) ELEVATION

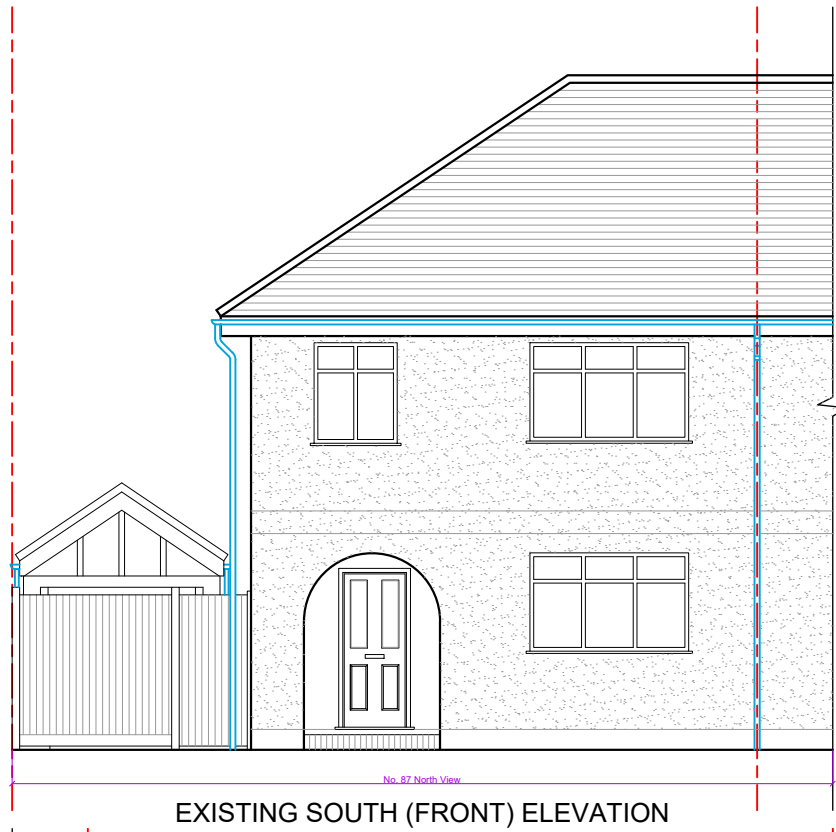


EXISTING SOUTH (FRONT) ELEVATION

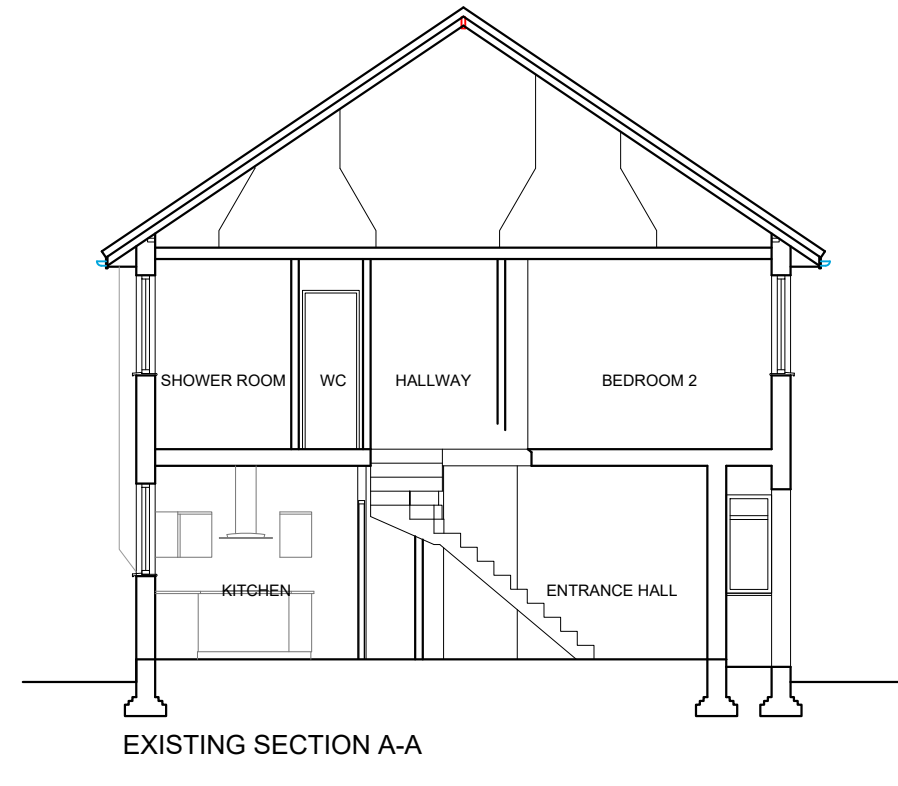


EXISTING SECTION A-A

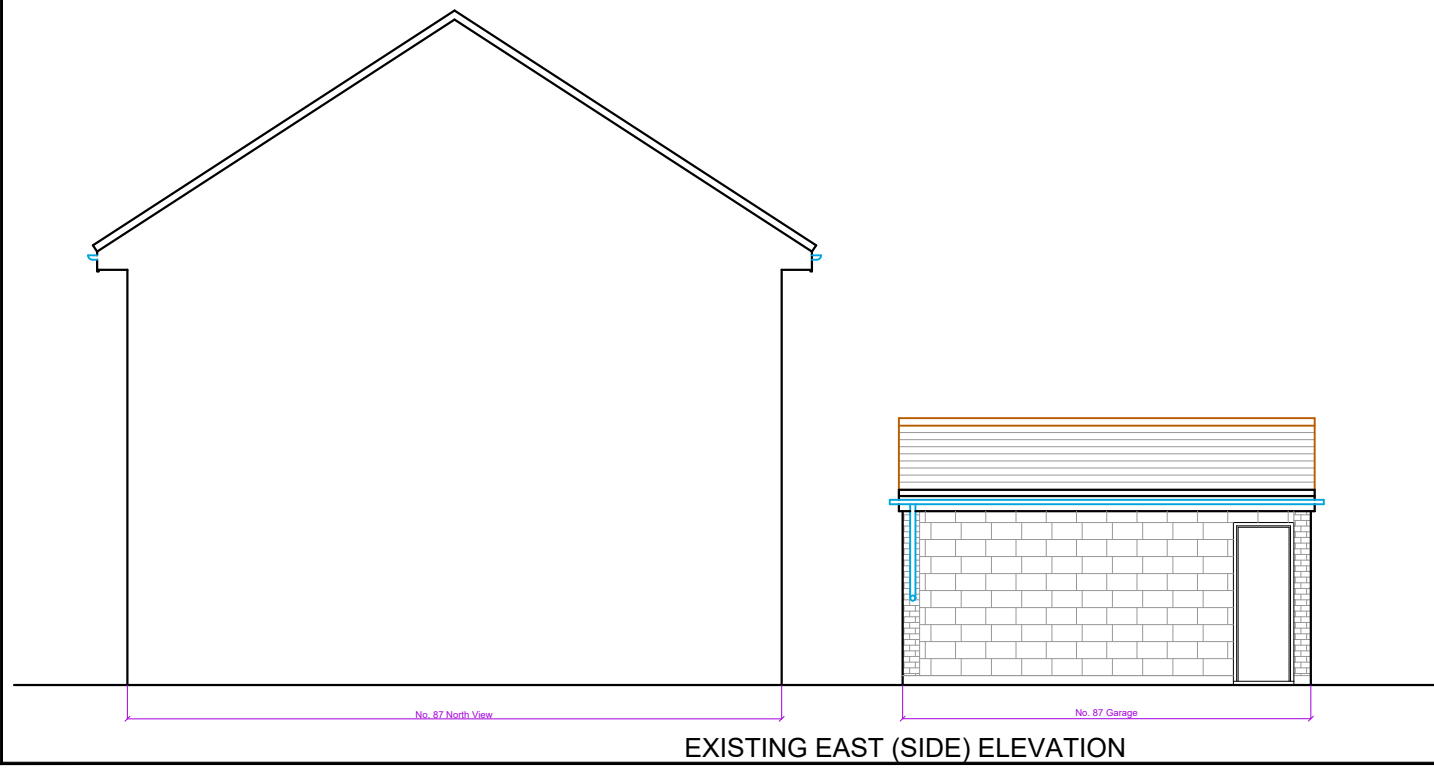

EXISTING EAST (SIDE) ELEVATION

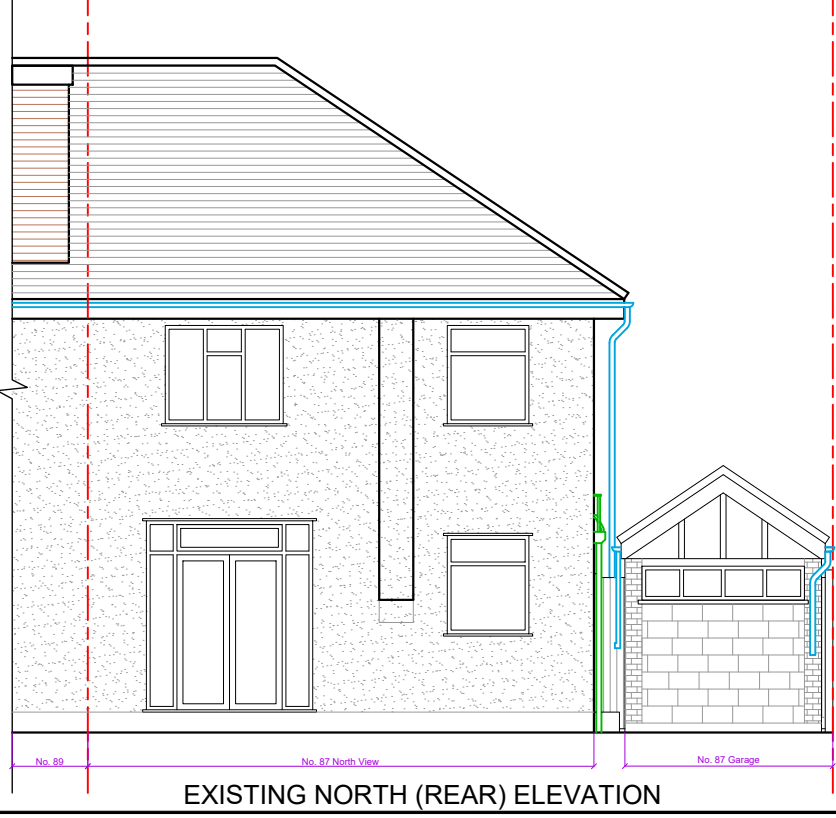

EXISTING NORTH (REAR) ELEVATION

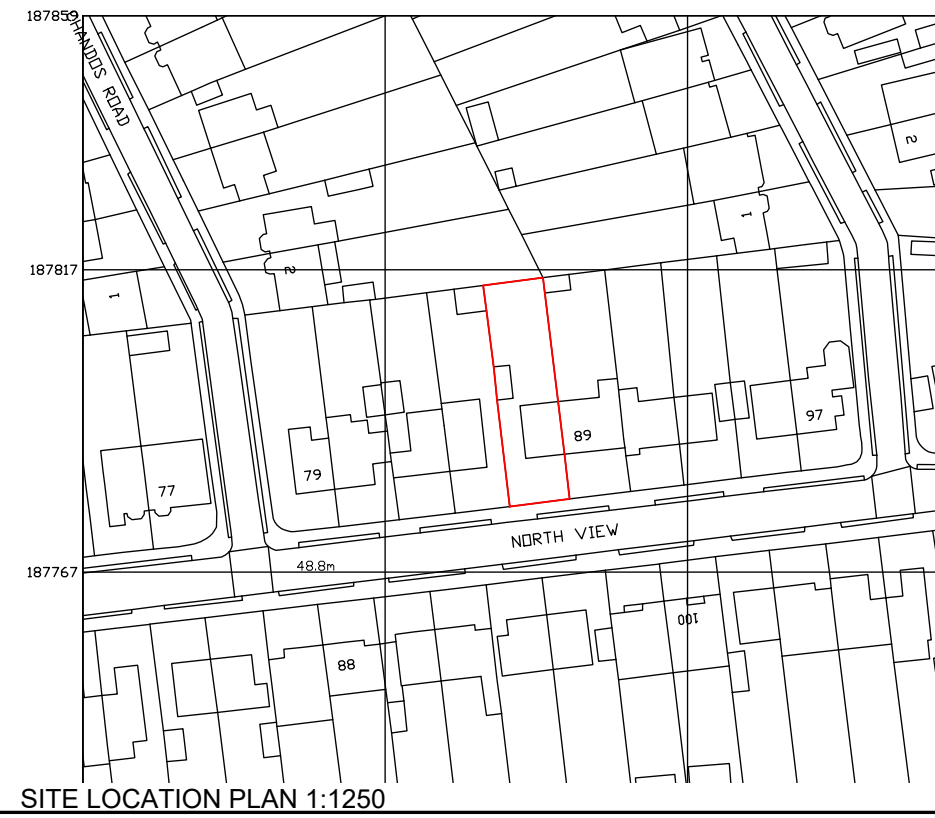


SITE LOCATION PLAN 1:1250

IMPORTANT NOTE
The specification is to be read in conjunction with the plans/section details, and other associated Structural details as may be provided.
All work is to be carried out to the Local Authority Planning and Building Regulations Approval, and the Codes of Practice and British Standards as necessary. All dimensions, levels, sizes, positions and locations of particulars as indicated on drawings are to be verified by the appointed Contractor on site prior to engaging in works. Any discrepancies must be reported to the Architect/Surveyor/Engineer or responsible person/s immediately.
The Contractor is responsible for ensuring compliance with the CDM Regulations, and appropriate Health & Safety on site precautions.
The Client/Building Owner must obtain any necessary PARTY WALL AGREEMENTS, prior to engaging in the works on site.

GENERAL LEGEND

- BOUNDARY LINE
- EXISTING WALLS
- EXISTING WALLS TO BE DEMOLISHED
- RIDGE LINE
- PROPOSED WALLS
- EXISTING RENDER
- PROPOSED RENDER
- EXISTING CLAY ROOF TILES
- PROPOSED CLAY ROOF TILES
- EXISTING FLAT ROOF
- PROPOSED FLAT ROOF

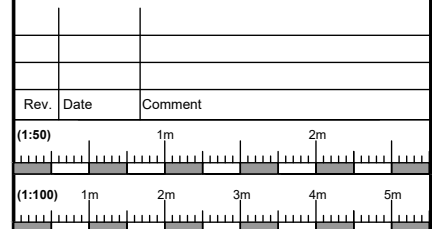

kdb
building designs
Chartered Architectural Technologist
020 3875 2000
plans@kdbdesigns.co.uk
www.kdbdesigns.co.uk

Client:	MS IMAN ELGAYAR		
Site Address:	87 NORTH VIEW PINNER HA5 1PX		
Project Title:	HIP TO GABLE ROOF EXTENSION AND LOFT CONVERSION WITH A REAR DORMER		
Status:	PERMITTED DEVELOPMENT		
Drawn:	GK	Checked:	KB
Date:	03.07.2021	Scale:	1:100 @ A2
Drawing Title:	EXISTING PLANS AND ELEVATIONS		
Job No:	NORV87	Drawing No:	PD-01
Rev:			