

MICHAEL OAKES ARCHITECTS LTD.

Michael Oakes (Director) B.A. Hons Arch, Dipl. Arch, Registered Architect

REGISTERED ARCHITECTS, DESIGNERS + ILLUSTRATORS

Telephone: 01895 235089 - E-mail: michaeloakesarchitect@googlemail.com



Views from Hilliard Road



Views from rear garden



Views from side alleyway



Views from rear garden



Views from the existing conservatory



View of the existing stairs

Address	Client	Date
13 Hilliard Road, Northwood	Leila Melhem	June 2021

Drawing Title
Site Photos Photos Taken in June 2021


Project no. / Stage /	Drawing no. / Revision
0356- PLA-	02_A
Revision notes:	Drawn by: IR
A - First Issue	

MICHAEL OAKES ARCHITECTS LTD.


Michael Oakes (Director) B.A. Hons Arch, Dipl. Arch, Registered Architect

REGISTERED ARCHITECTS, DESIGNERS + ILLUSTRATORS


Telephone: 01895 235089 - E-mail: michaeloakesarchitect@googlemail.com

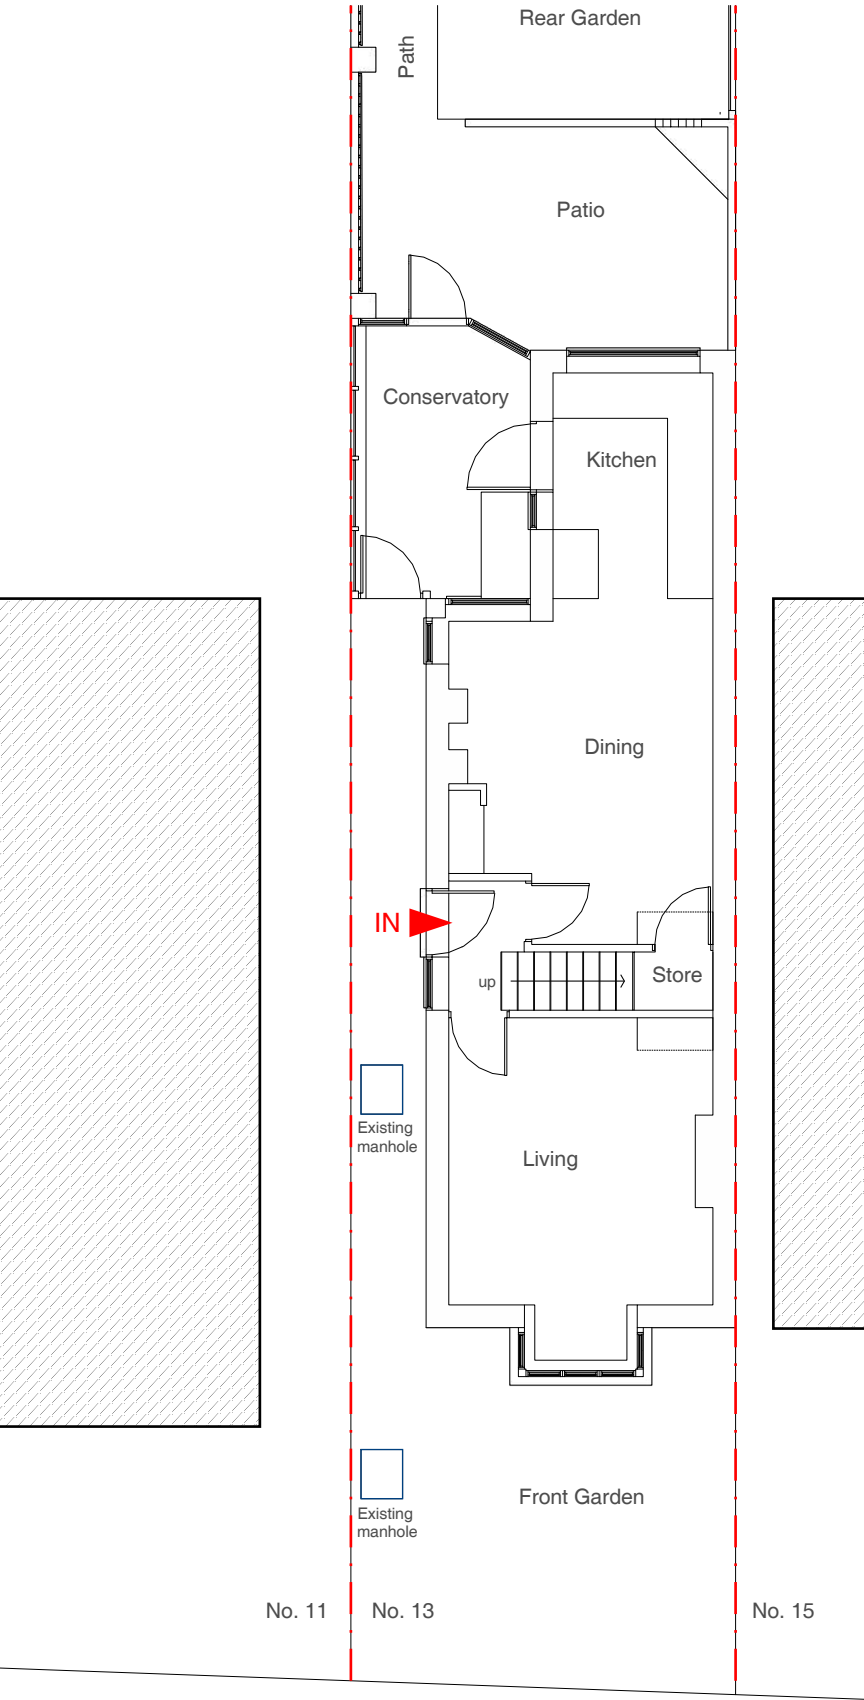

Ground Floor Plan

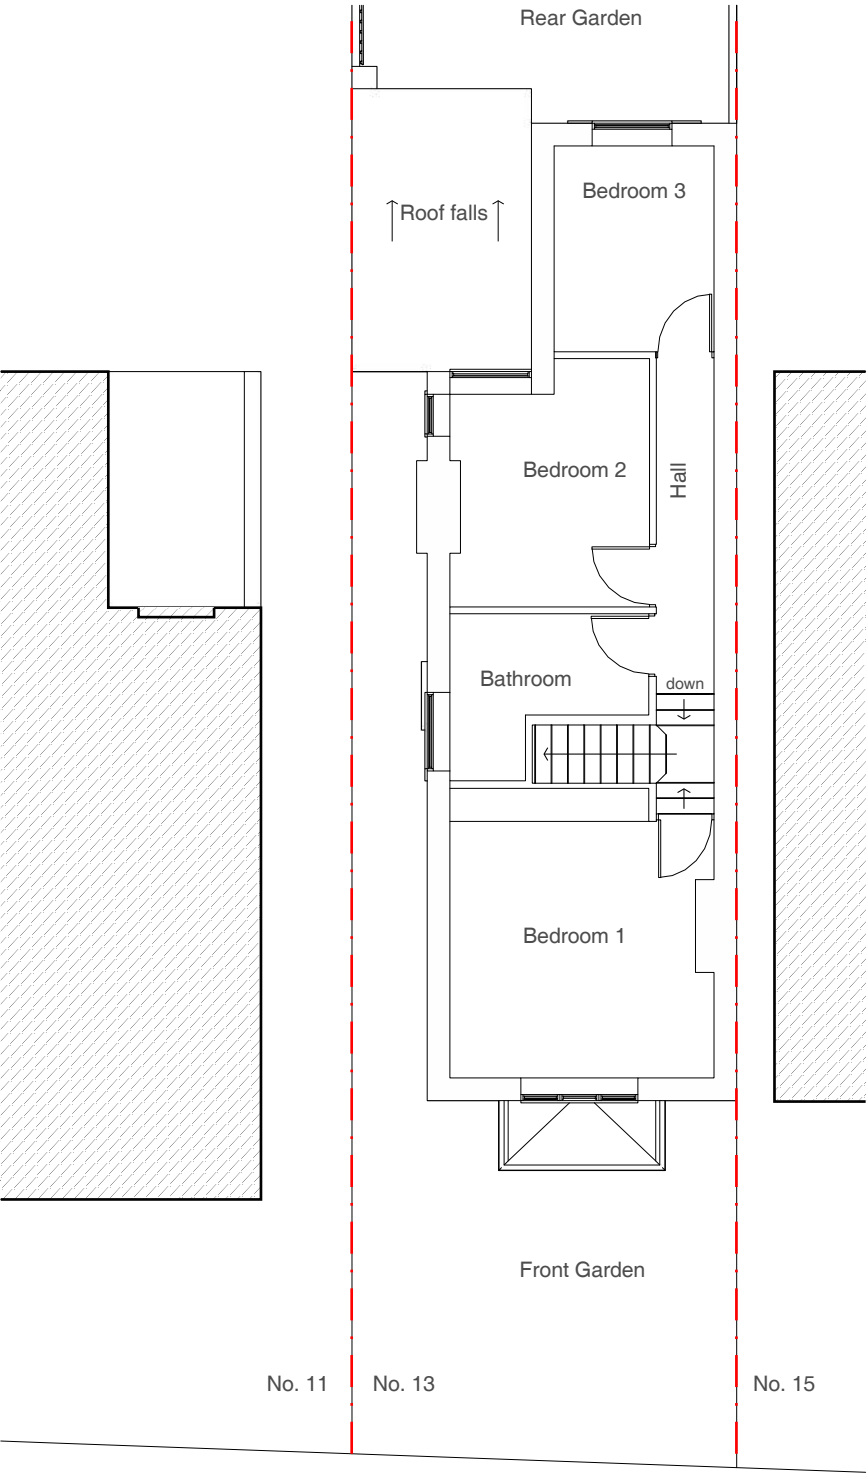


First Floor Plan

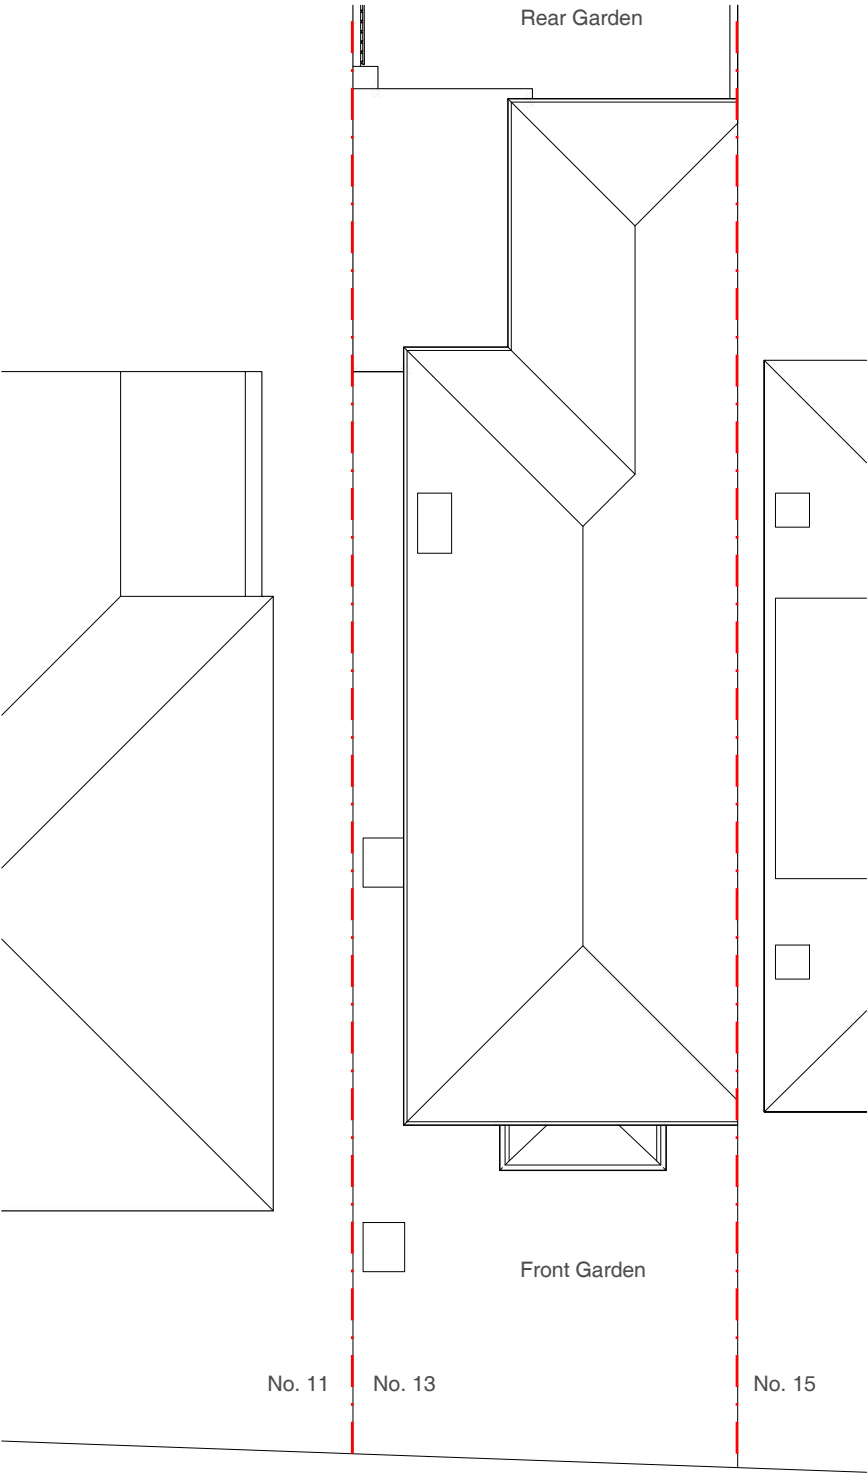

Roof Plan

Address	Client	Date
13 Hilliard Road, Northwood	Leila Melhem	June 2021

 

Drawing Title	Project no. / Stage /	Drawing no. / Revision
As Existing Floor Plans	0356- PLA-	03_A
	Revision notes:	Drawn by: IR
	A - First Issue	

MICHAEL OAKES ARCHITECTS LTD.


Michael Oakes (Director) B.A. Hons Arch, Dipl. Arch, Registered Architect

REGISTERED ARCHITECTS, DESIGNERS + ILLUSTRATORS

Telephone: 01895 235089 - E-mail: michaeloakesarchitect@googlemail.com



No. 15
Rear Elevation
No. 13
No. 11

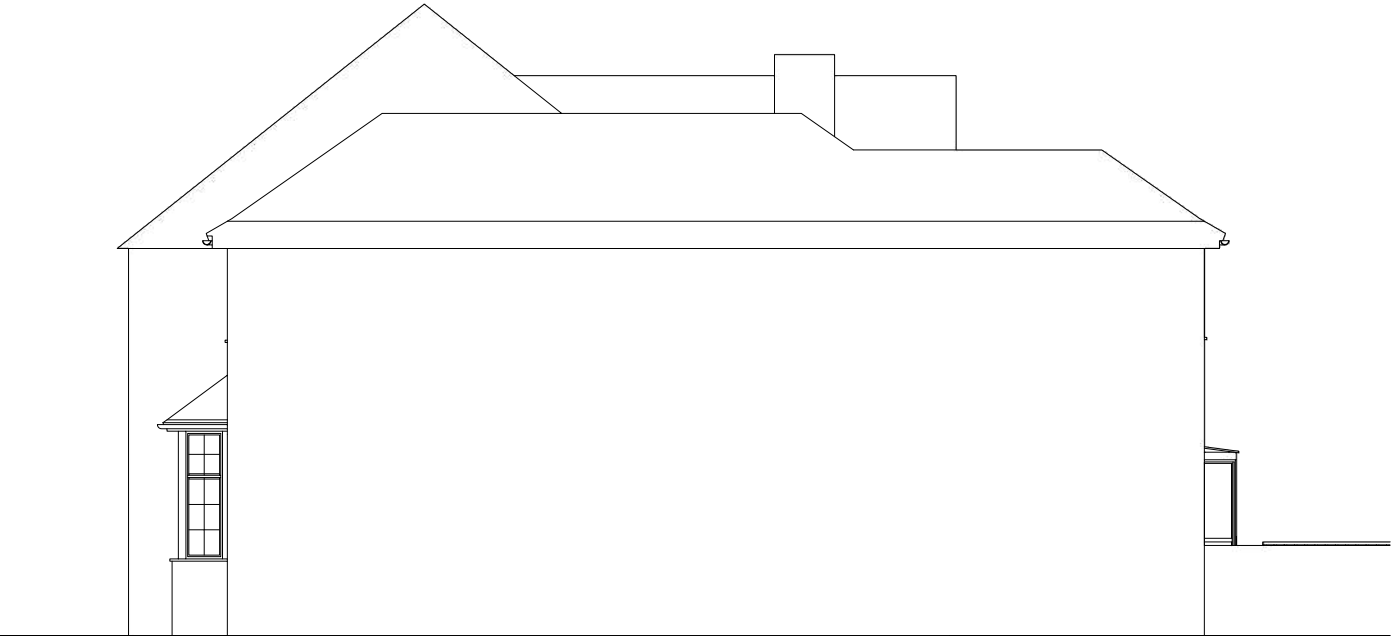

Side Elevation facing no. 13

NOTE!
Fences/ Some boundaries are not shown for clarity




Side Elevation facing no. 11



No. 11
Front Elevation
No. 13
No. 15

Address	Client	Date
13 Hilliard Road, Northwood	Leila Melhem	June 2021

 

Drawing Title
As Existing Elevations

Project no. / Stage /	Drawing no. / Revision
0356- PLA-	04_A
Revision notes:	Drawn by: IR
A - First Issue	

MICHAEL OAKES ARCHITECTS LTD.


Michael Oakes (Director) B.A. Hons Arch, Dipl. Arch, Registered Architect

REGISTERED ARCHITECTS, DESIGNERS + ILLUSTRATORS


Telephone: 01895 235089 - E-mail: michaeloakesarchitect@googlemail.com



3D View from Hilliard Road

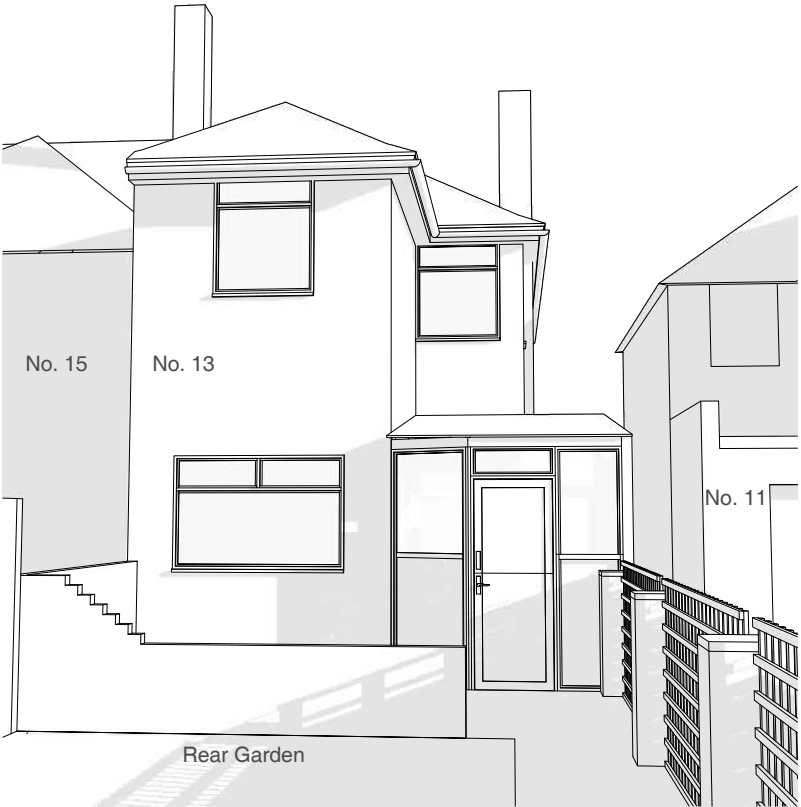

3D View from rear garden

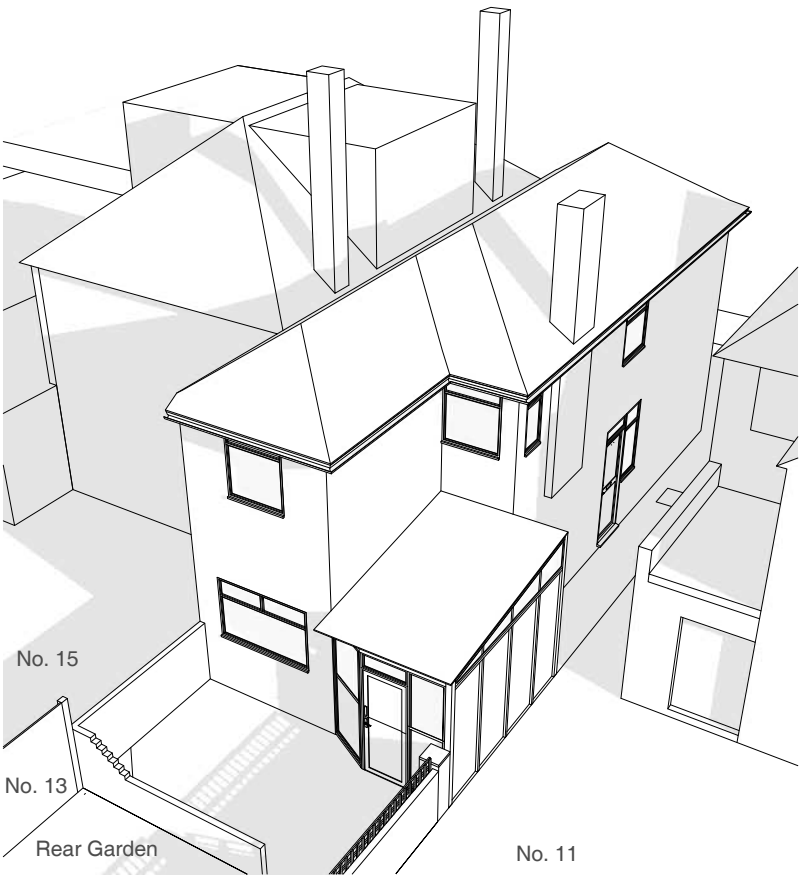

Aerial view

Address	Client	Date
13 Hilliard Road, Northwood	Leila Melhem	June 2021

Drawing Title
As Existing 3D Views

Project no. / Stage /	Drawing no. / Revision
0356- PLA-	05_A
Revision notes:	Drawn by: IR
A - First Issue	