

MICHAEL OAKES ARCHITECTS LTD.

Michael Oakes (Director) B.A. Hons Arch. Dip. Arch. Registered Architect

REGISTERED ARCHITECTS, DESIGNERS + ILLUSTRATORS

Telephone: 01895 235089 - E-mail: michaeloakesarchitect@googlemail.com

small area of existing roof 'chamfered-off', so as not to touch the proposed rear 'bawful development extension' (as per advice from Mr. Richard Buxton, Hillingdon Council duty planning officer)


KEY

■ = Proposed structure

MATERIALS KEY:

1. Soffit and fascia to match existing
2. Windows to match existing in colour and material
3. Pebble dashed render proprietary waterproof render system to match the existing in colour and texture
4. Dpc - Brickwork below dpc to be frost resisting engineering brick


NOTE:
Fences/ Some boundaries are not shown for clarity

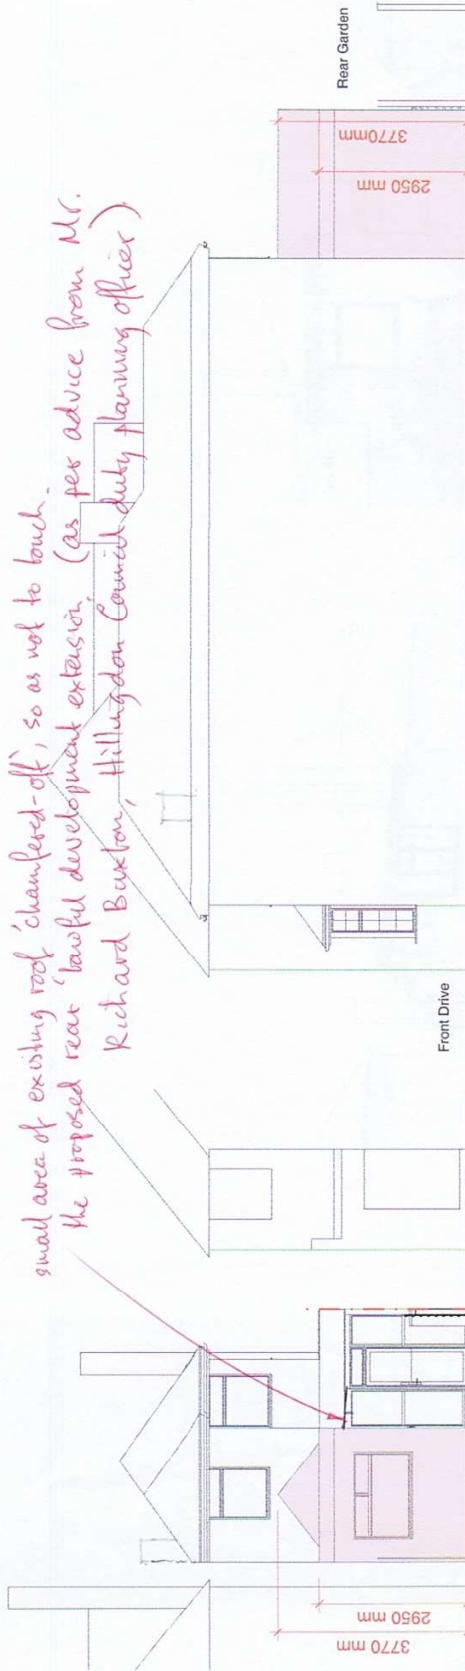


Side Elevation facing no. 13

No. 15 No. 11

Rear Elevation

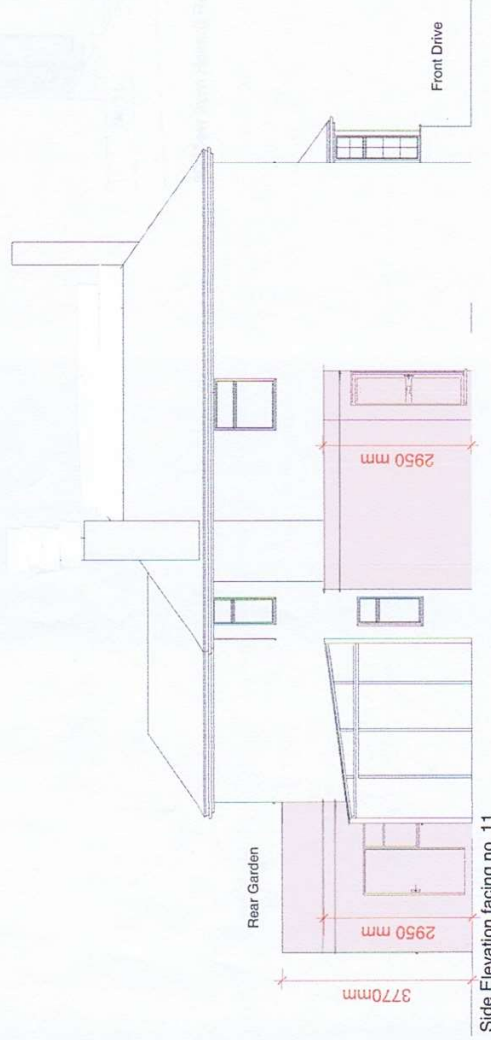

Side Elevation facing no. 11

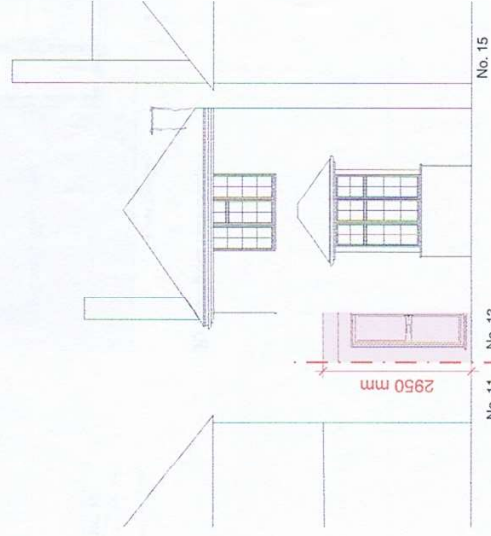

Front Elevation

No. 11 No. 13

No. 15

Address

13 Hilliard Road,
Northwood

Client

Leila Melhem

Date

June 2021

Drawing Title

As Proposed
Elevations

Project no. / Stage /

0356- PLA-

Drawing no. / Revision

62_A

Revision notes:

A - First Issue
Drawn by: R

