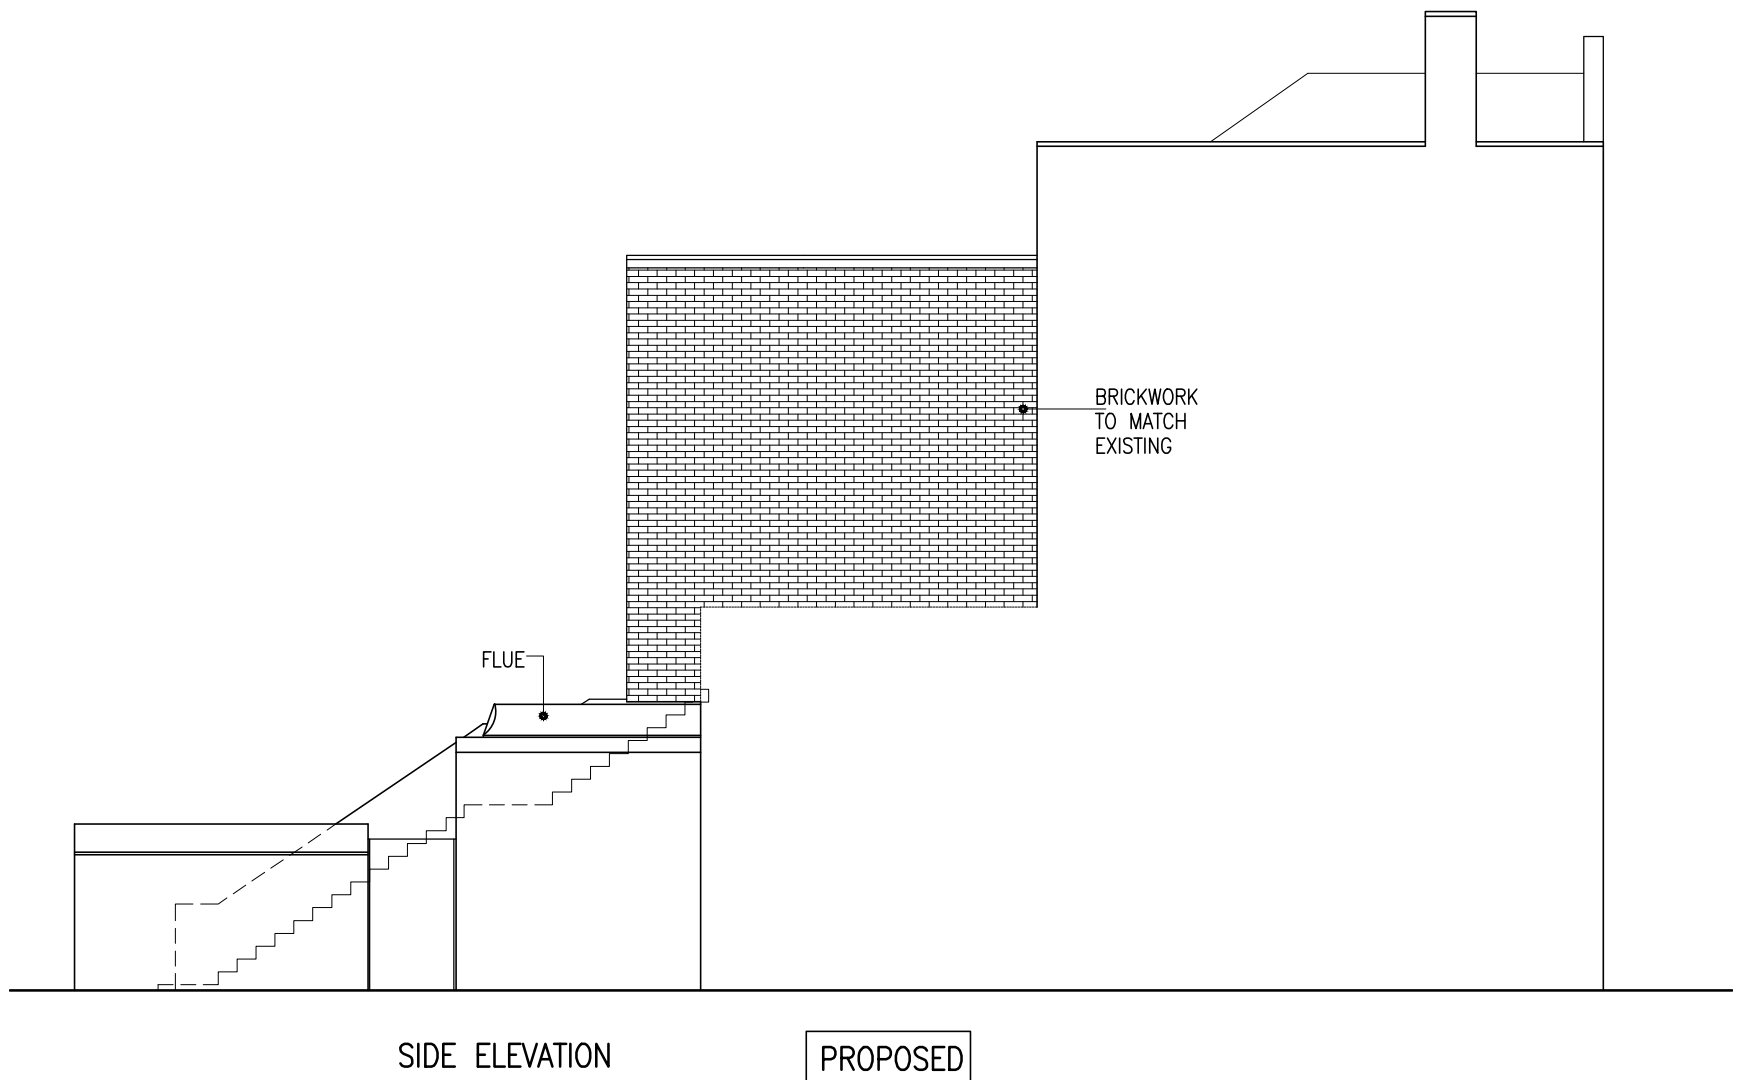
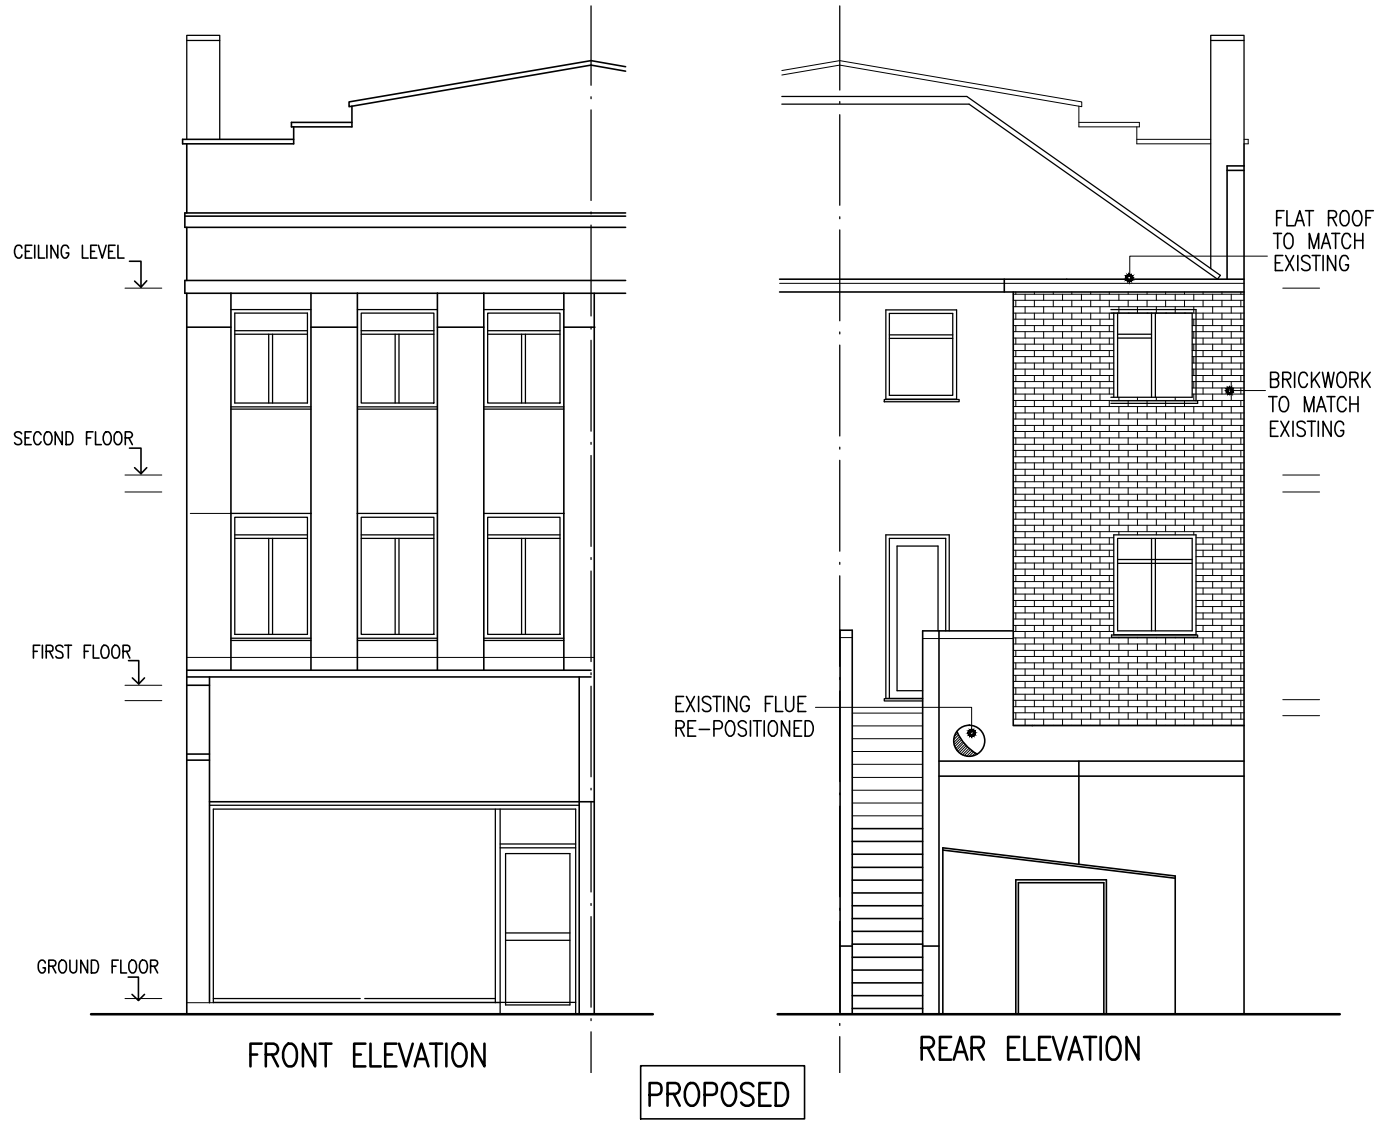


Project
PROPOSED EXTENSION TO EXISTING FLAT
AT 134 HIGH STREET YIEWSLEY UB7 7BD AND
13 PARKVIEW HIGH STREET YIEWSLEY UB7 7BG

Drawing
ELEVATIONS & SITE PLAN

Scale
1/100@A3

Date JULY 2021
Drawn

Drawing No.
S/605/02